



copyright: this drawing is the copyright of tyrrell dowinton associates and may not be reproduced without their permission in writing
note: it is the contractors reponsibility to check all dimensions and levels on site and report all discrepencies immediately to the architect the contractor should not scale off the drawings under any circumstance

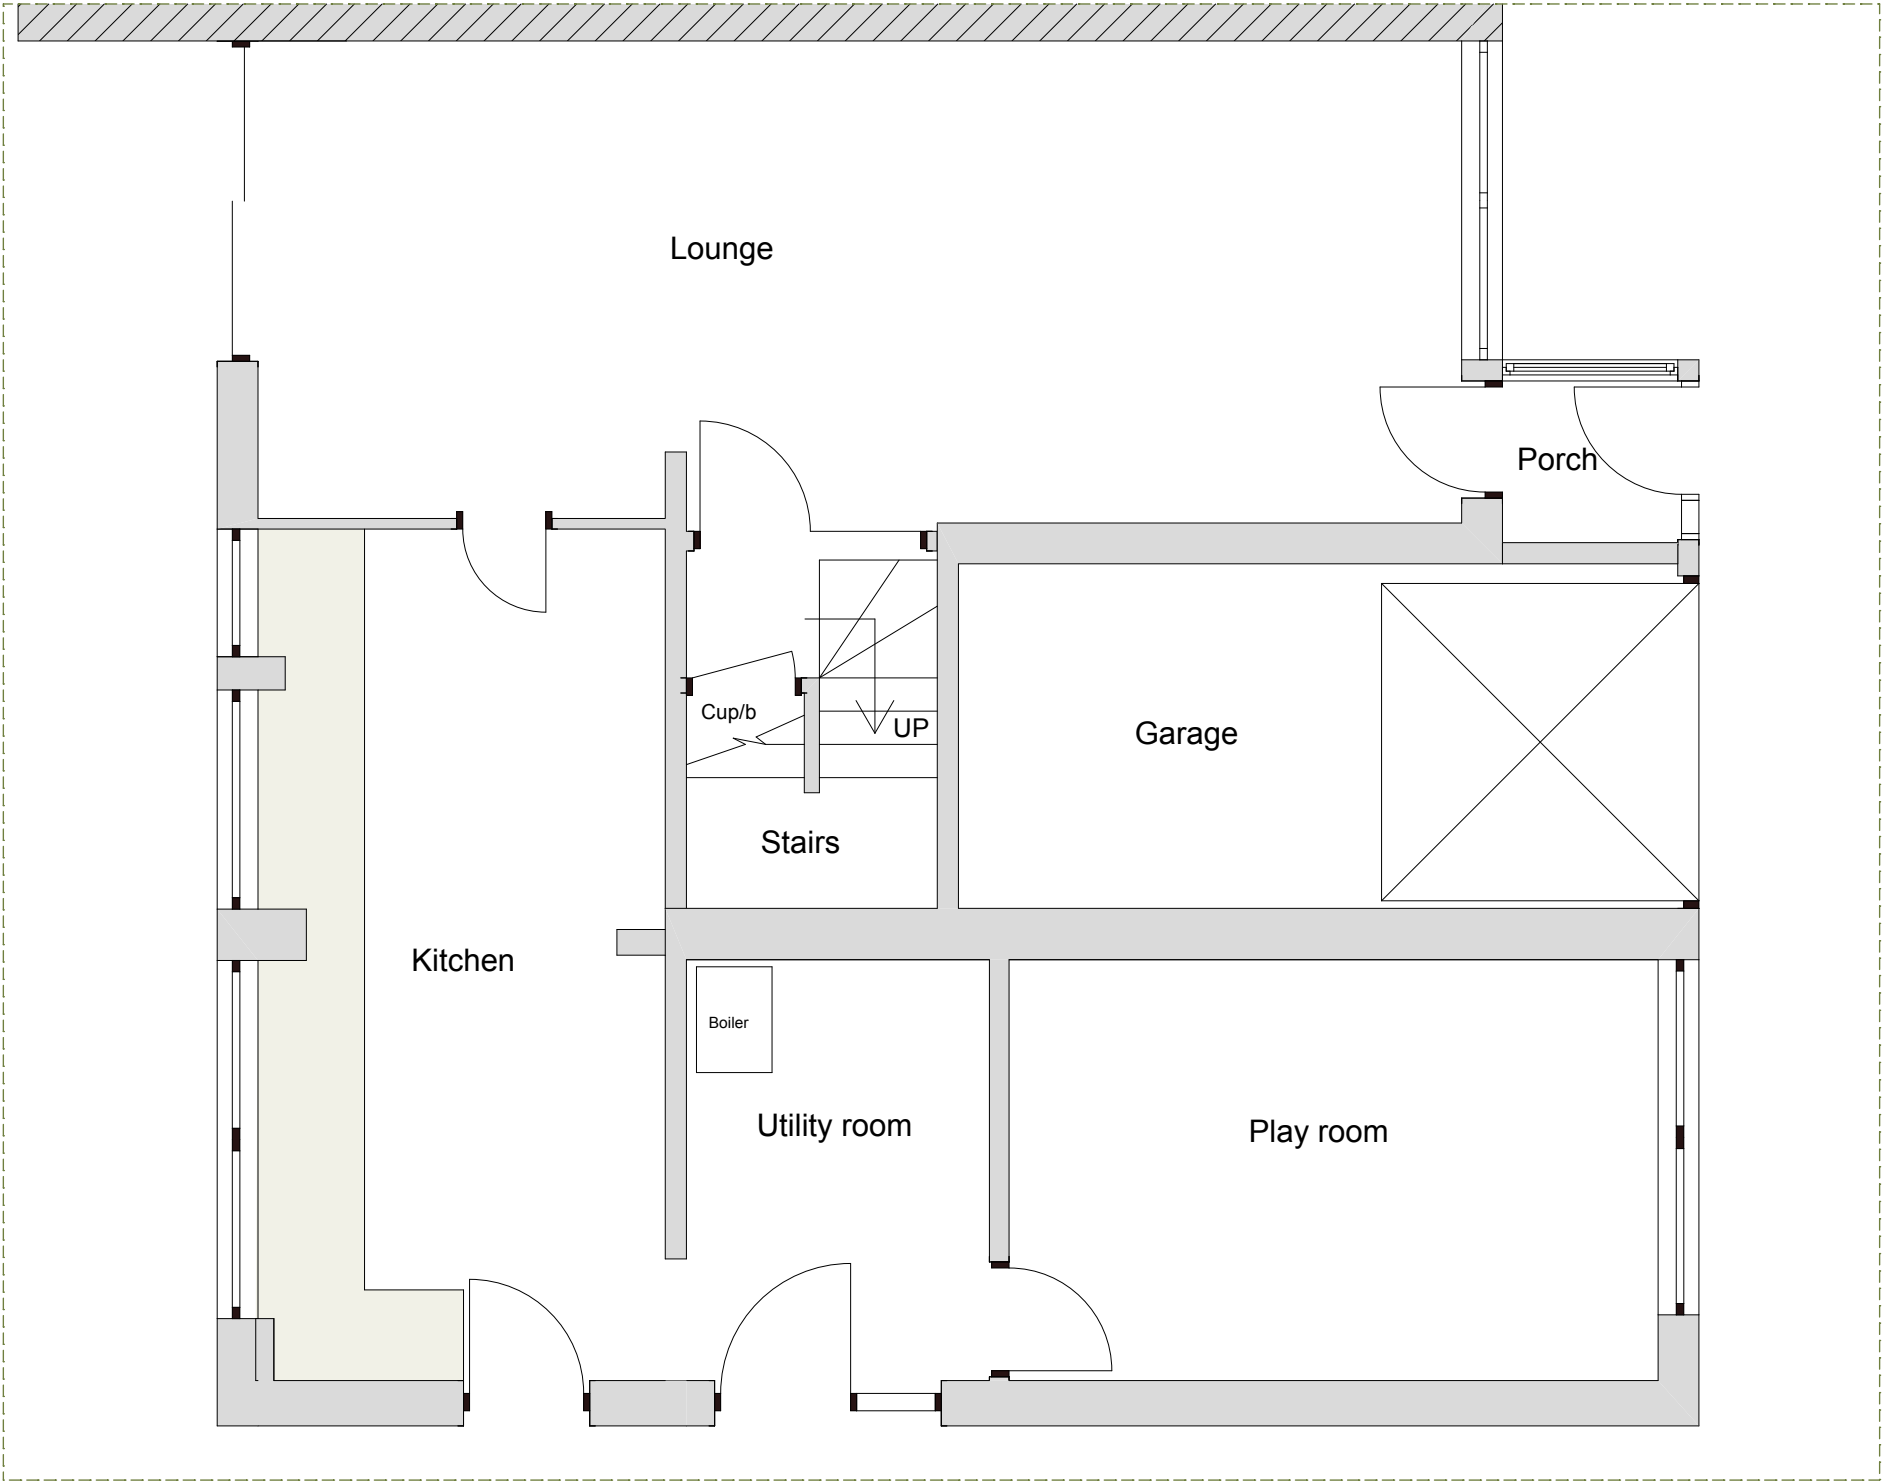

Existing Ground Floor Plan

Scale 1:50

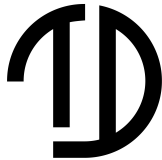

**TYRRELL
DOWINTON
ASSOCIATES**
CHARTERED
ARCHITECTS

12 High Street,
Lyndhurst,
Hampshire,
SO43 7BD
T 023 8028 3343
W www.tda.gg
E amaclea@tda.gg



rev.	description	date	drawn

client
Mr & Mrs S Emery

project
**18 Firs Avenue
Waterlooville, Hampshire
PO8 8RS**

scale
1:50 @ A3

date
DEC 2015

drawn
MP

title
Existing Ground Floor Plan

project no. **S1518**

dwg no. **S1518-101**