


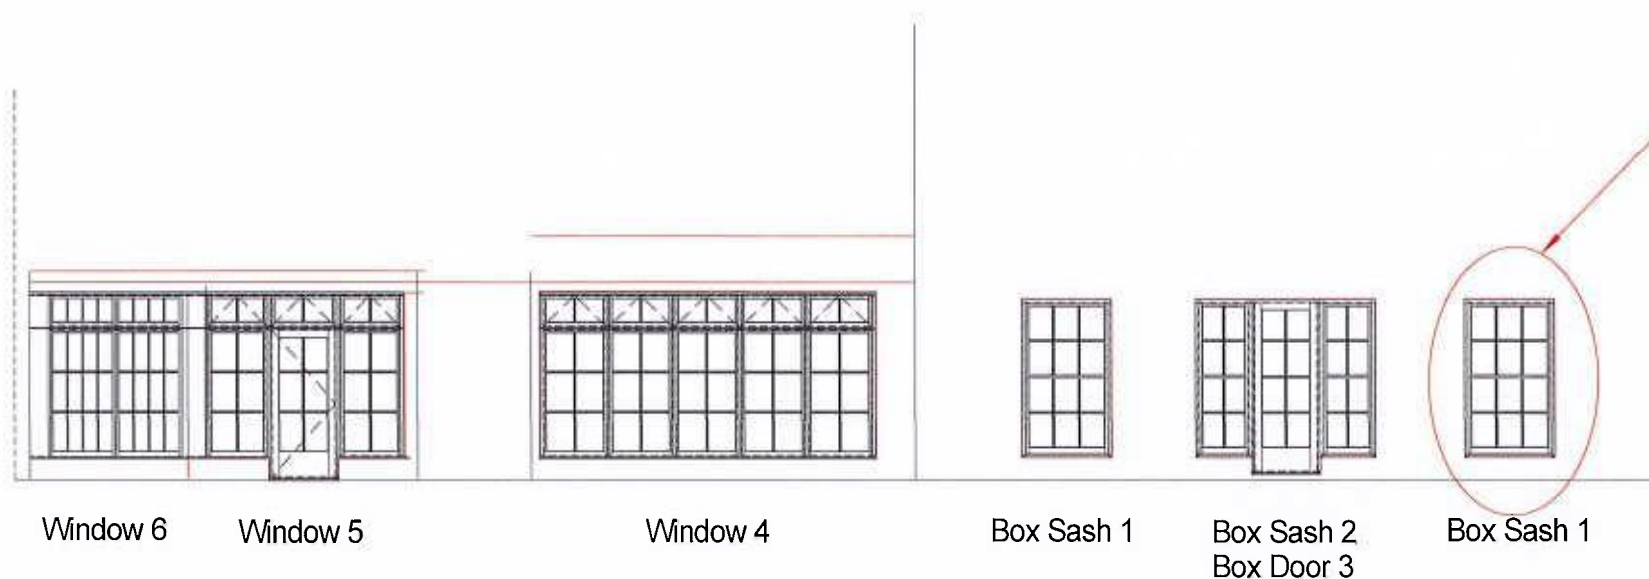

This Box Sash All Obscure Glass
Pilkington Level 4


Revision C

Glazing Bars 25mm

Double Glazed Units 4-4-4

8mm Warm Edge For 10mm Rebates

Indicated Window With Obscure Glass Pilkington Level 4
(Stipalite Or Similar)

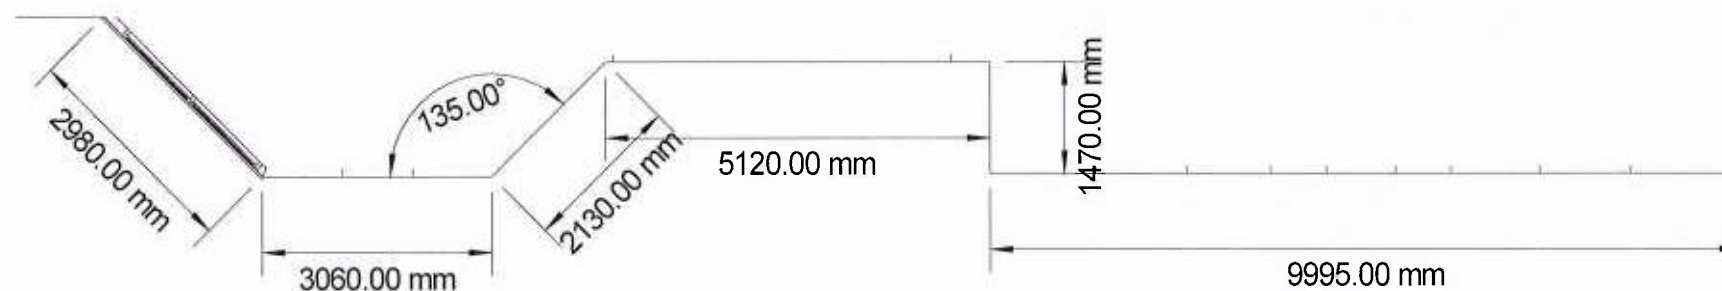

Box Sash 1	2387/1/2 Rev C
Box Sash 2	2387/1/3 Rev C
Box Door 3	2387/1/3 Rev C
Window 4	2387/1/4 Rev C
Window 5	2387/1/5 Rev C
Window 6	2387/1/6 Rev C

EAST ELEVATION

Jacobs Joinery Ltd 10 Downley Road Havant Hampshire PO9 2NJ Tel:- 023 9245 7111 Fax:- 023 9247 6722	
Client: Jacobs Construction	
Location: Langstone Conservative Club Dennis House 33 Emsworth Road Havant PO9 2SN	
Title: Windows - Doors East Elevation	
Scale:- 1 : 100 @ A3	
Date:- 14th August 2015	Drawn By:- S.B.
Dwg No:- 2387/1/1	Rev:- C 15/08/2016