


All dimensions to be checked on site before any construction work commences. Client has provided and is responsible for all dimensions, survey data and drawings which these drawings were based on.

HAVANT BOROUGH COUNCIL
28 JAN 2015
RECEIVED



Proposed Front Elevation

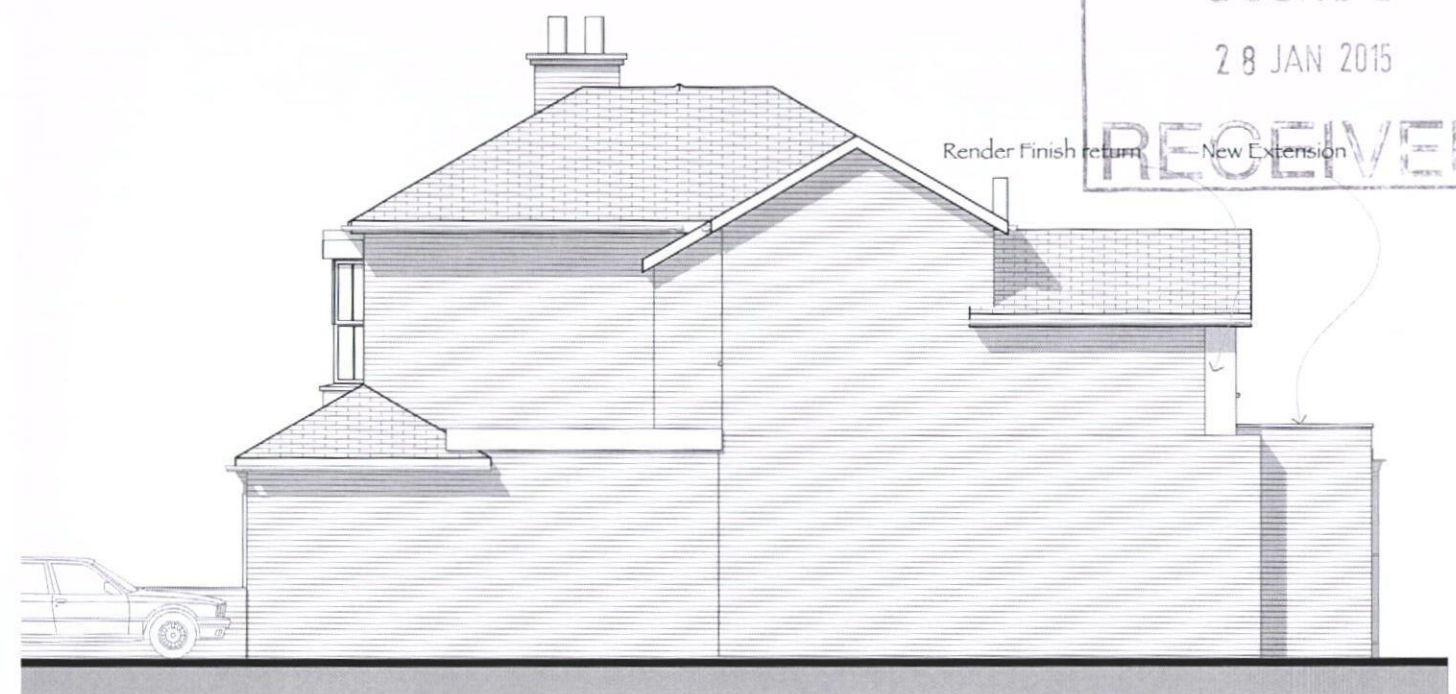

Proposed Side Elevation



Proposed Rear Elevation



Proposed Side Elevation

FR
design

Purpose of Issue PLANNING	status	Drawn By Checked By Approved By	Date Date Date	Scales @ A3 1:100	Client MR & MRS BOYLIN - NO 5 THIRD AVENUE HAVANT PO9 2QR	Layout Title Proposed Elevations	Date: Jan 2015	Drawing Number SB.010.005	Rev
-------------------------------------	--------	---------------------------------------	----------------------	-----------------------------	---	--	--------------------------	-------------------------------------	-----