


INDICATIVE PARTIAL PROFILE
FROM ELEVATIONAL STUDY

APPROVED PROFILE SUBMITTED
IN PLANNING APPLICATION APP/13/01051

INDICATIVE PROFILE FROM INFORMATION SUBMITTED IN
PLANNING APPLICATION 03/62414/002

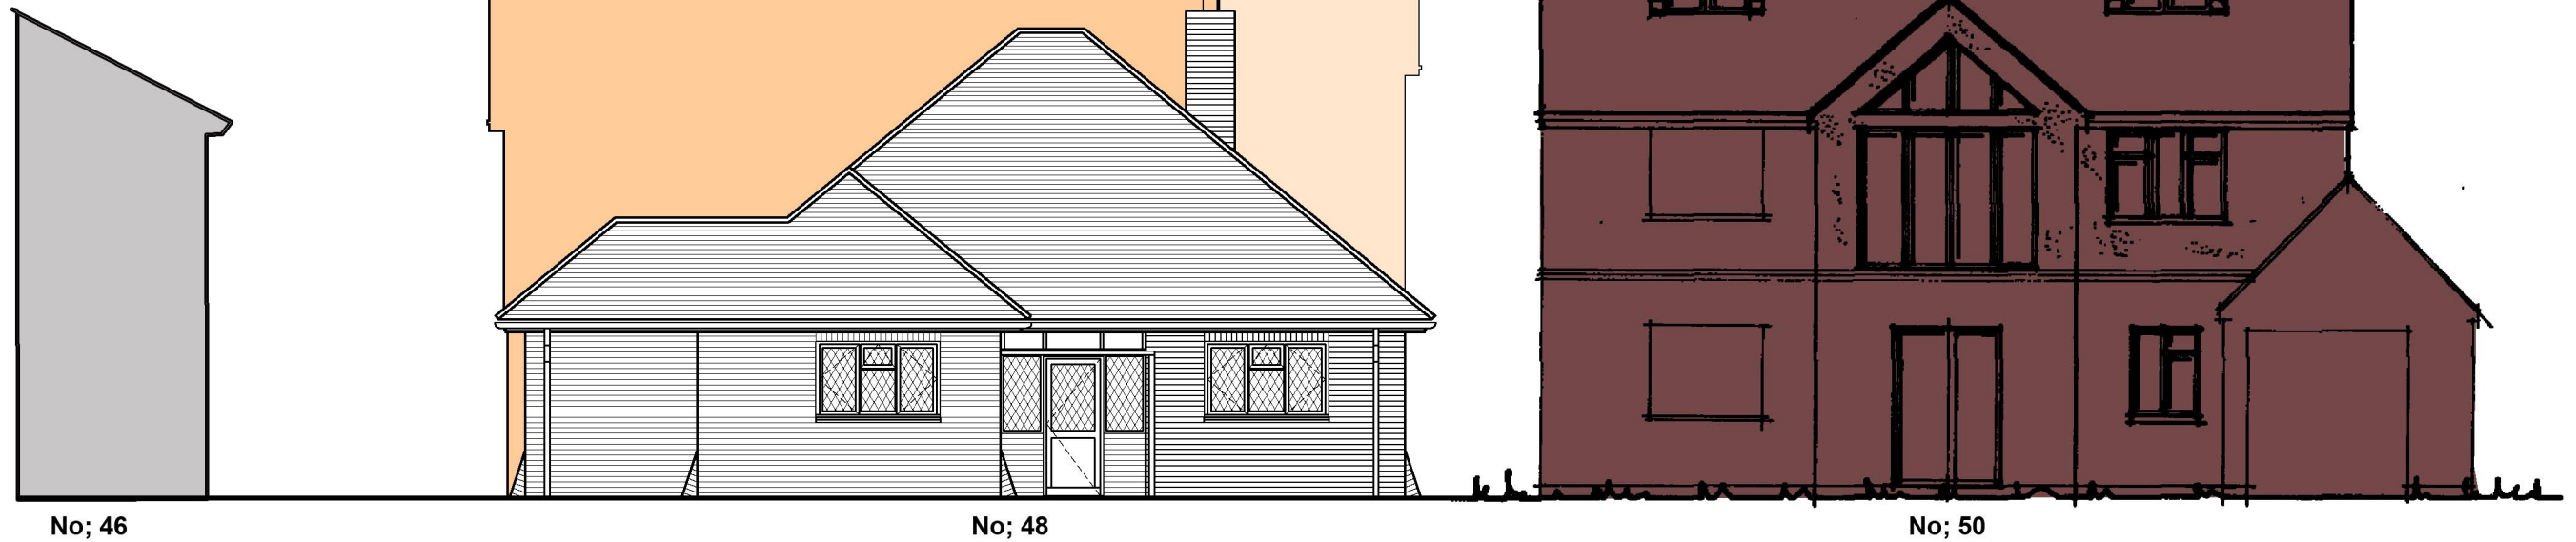

EXISTING NORTH ELEVATION IN CONTEXT WITH APPROVED PROFILE INDICATED ORANGE

INDICATIVE PROFILE FROM INFORMATION SUBMITTED IN
PLANNING APPLICATION 03/62414/002

INDICATIVE PARTIAL PROFILE
FROM ELEVATIONAL STUDY

PROPOSED PROFILE SUBMITTED
IN THIS PLANNING APPLICATION

REDUCED MASS
FROM APPROVED



EXISTING NORTH ELEVATION IN CONTEXT WITH PROPOSED PROFILE INDICATED PURPLE

EXISTING, APPROVED & PROPOSED
NORTH ELEVATION IN CONTEXT
PLANNING ISSUE



- PLANNING ISSUE

JMI 24/11/2014

48 Havant Road - Mr & Mrs Coles
EXISTING, APPROVED & PROPOSED NORTH ELEVATION IN CONTEXT
scale: 1:100 @ A3 | first issue: 24/11/2014 | drawn: JMI

drawing no:
1158_B
revision: -