






existing office

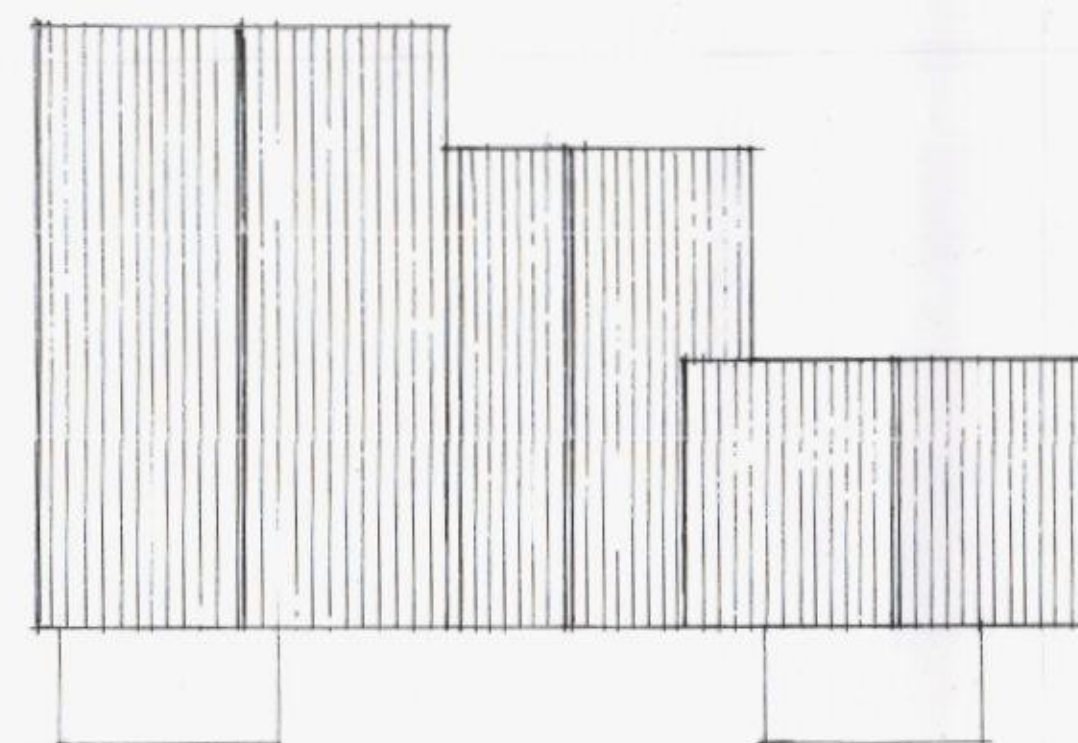

roof plan

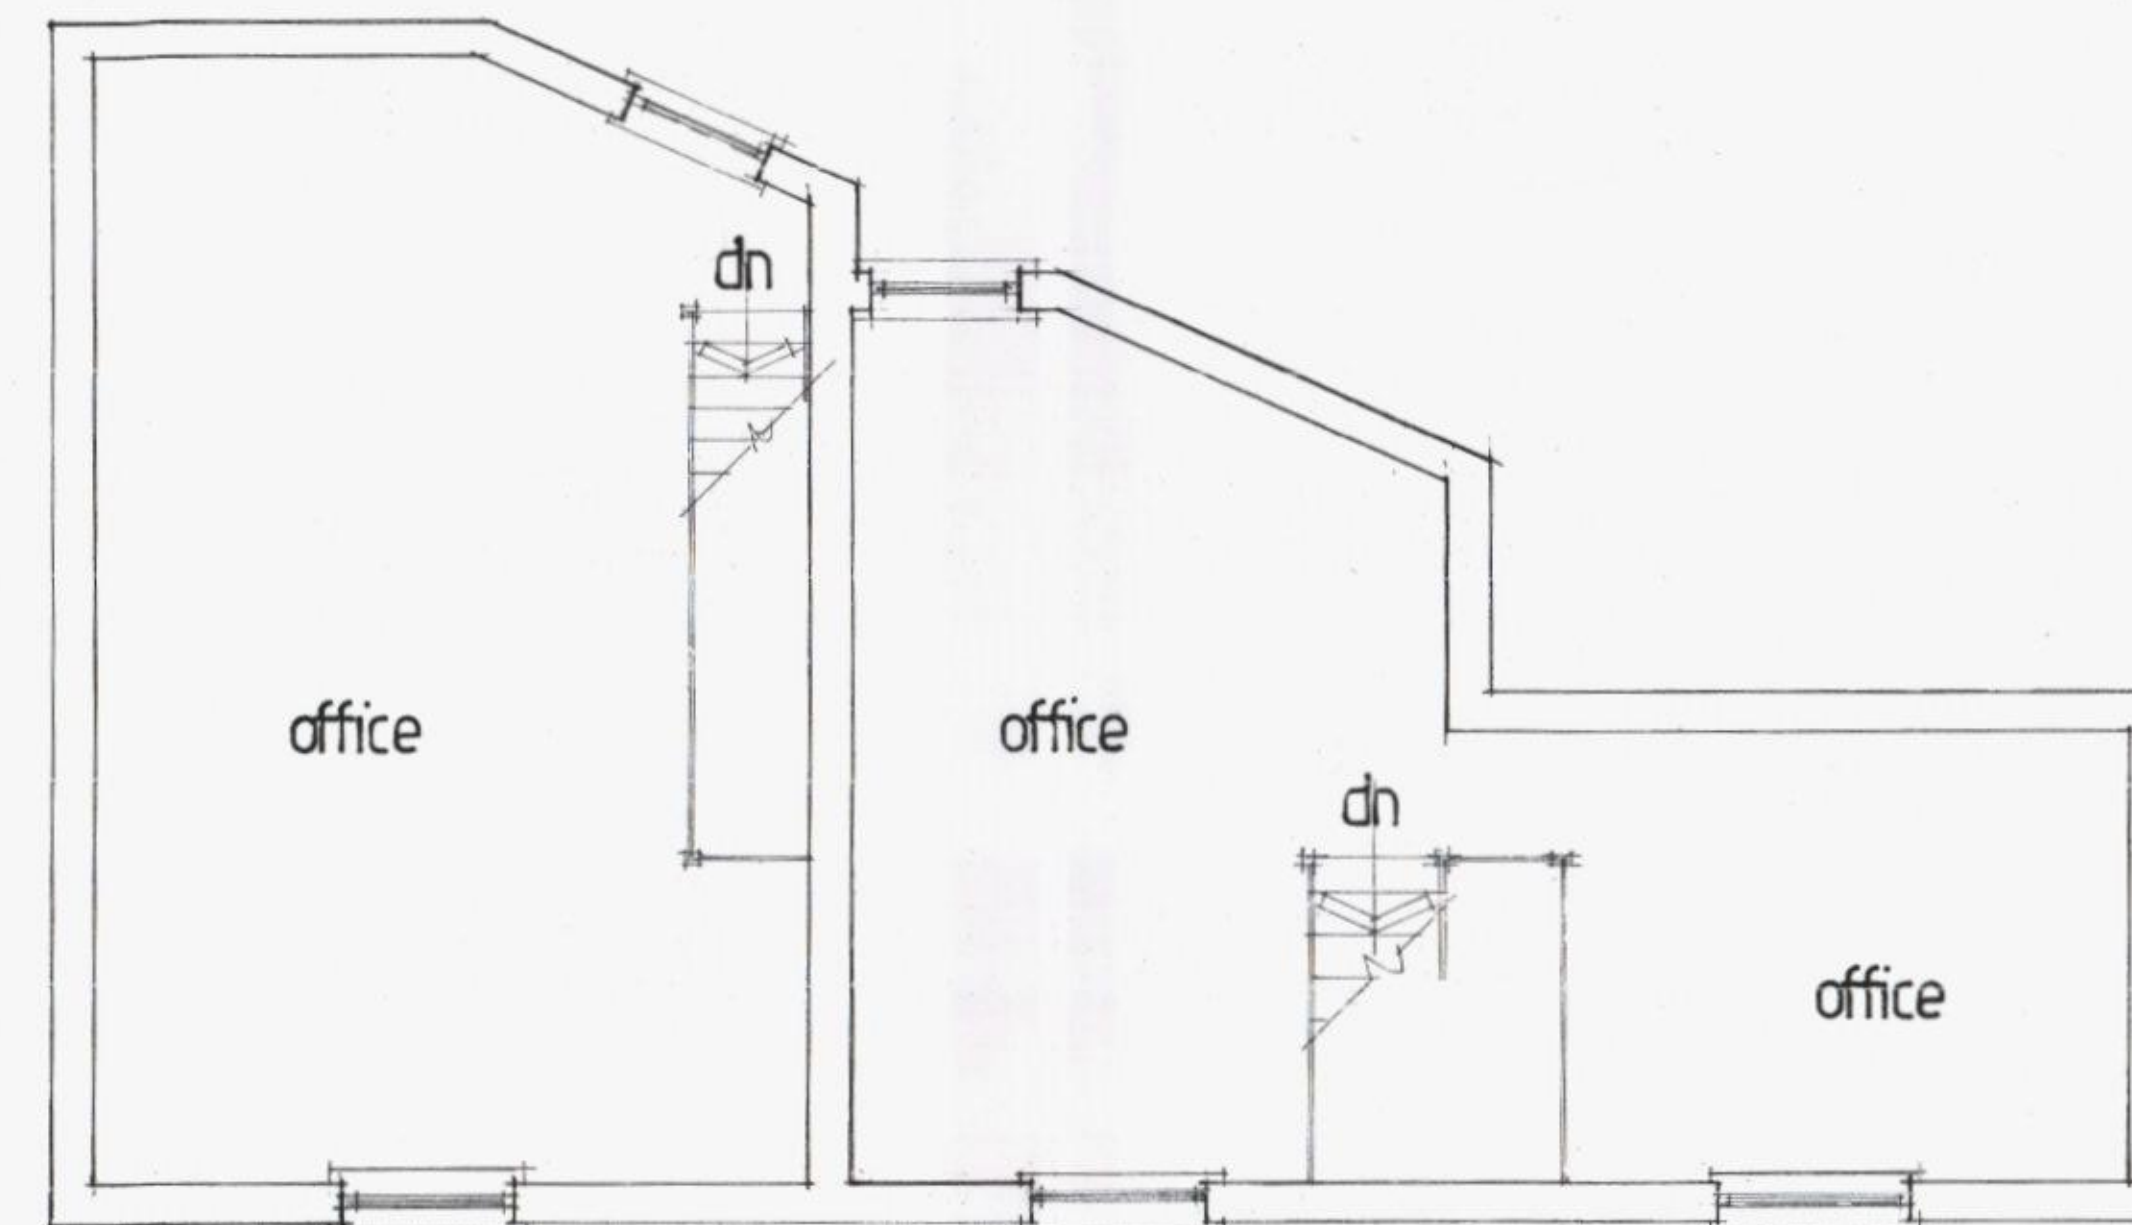


first floor

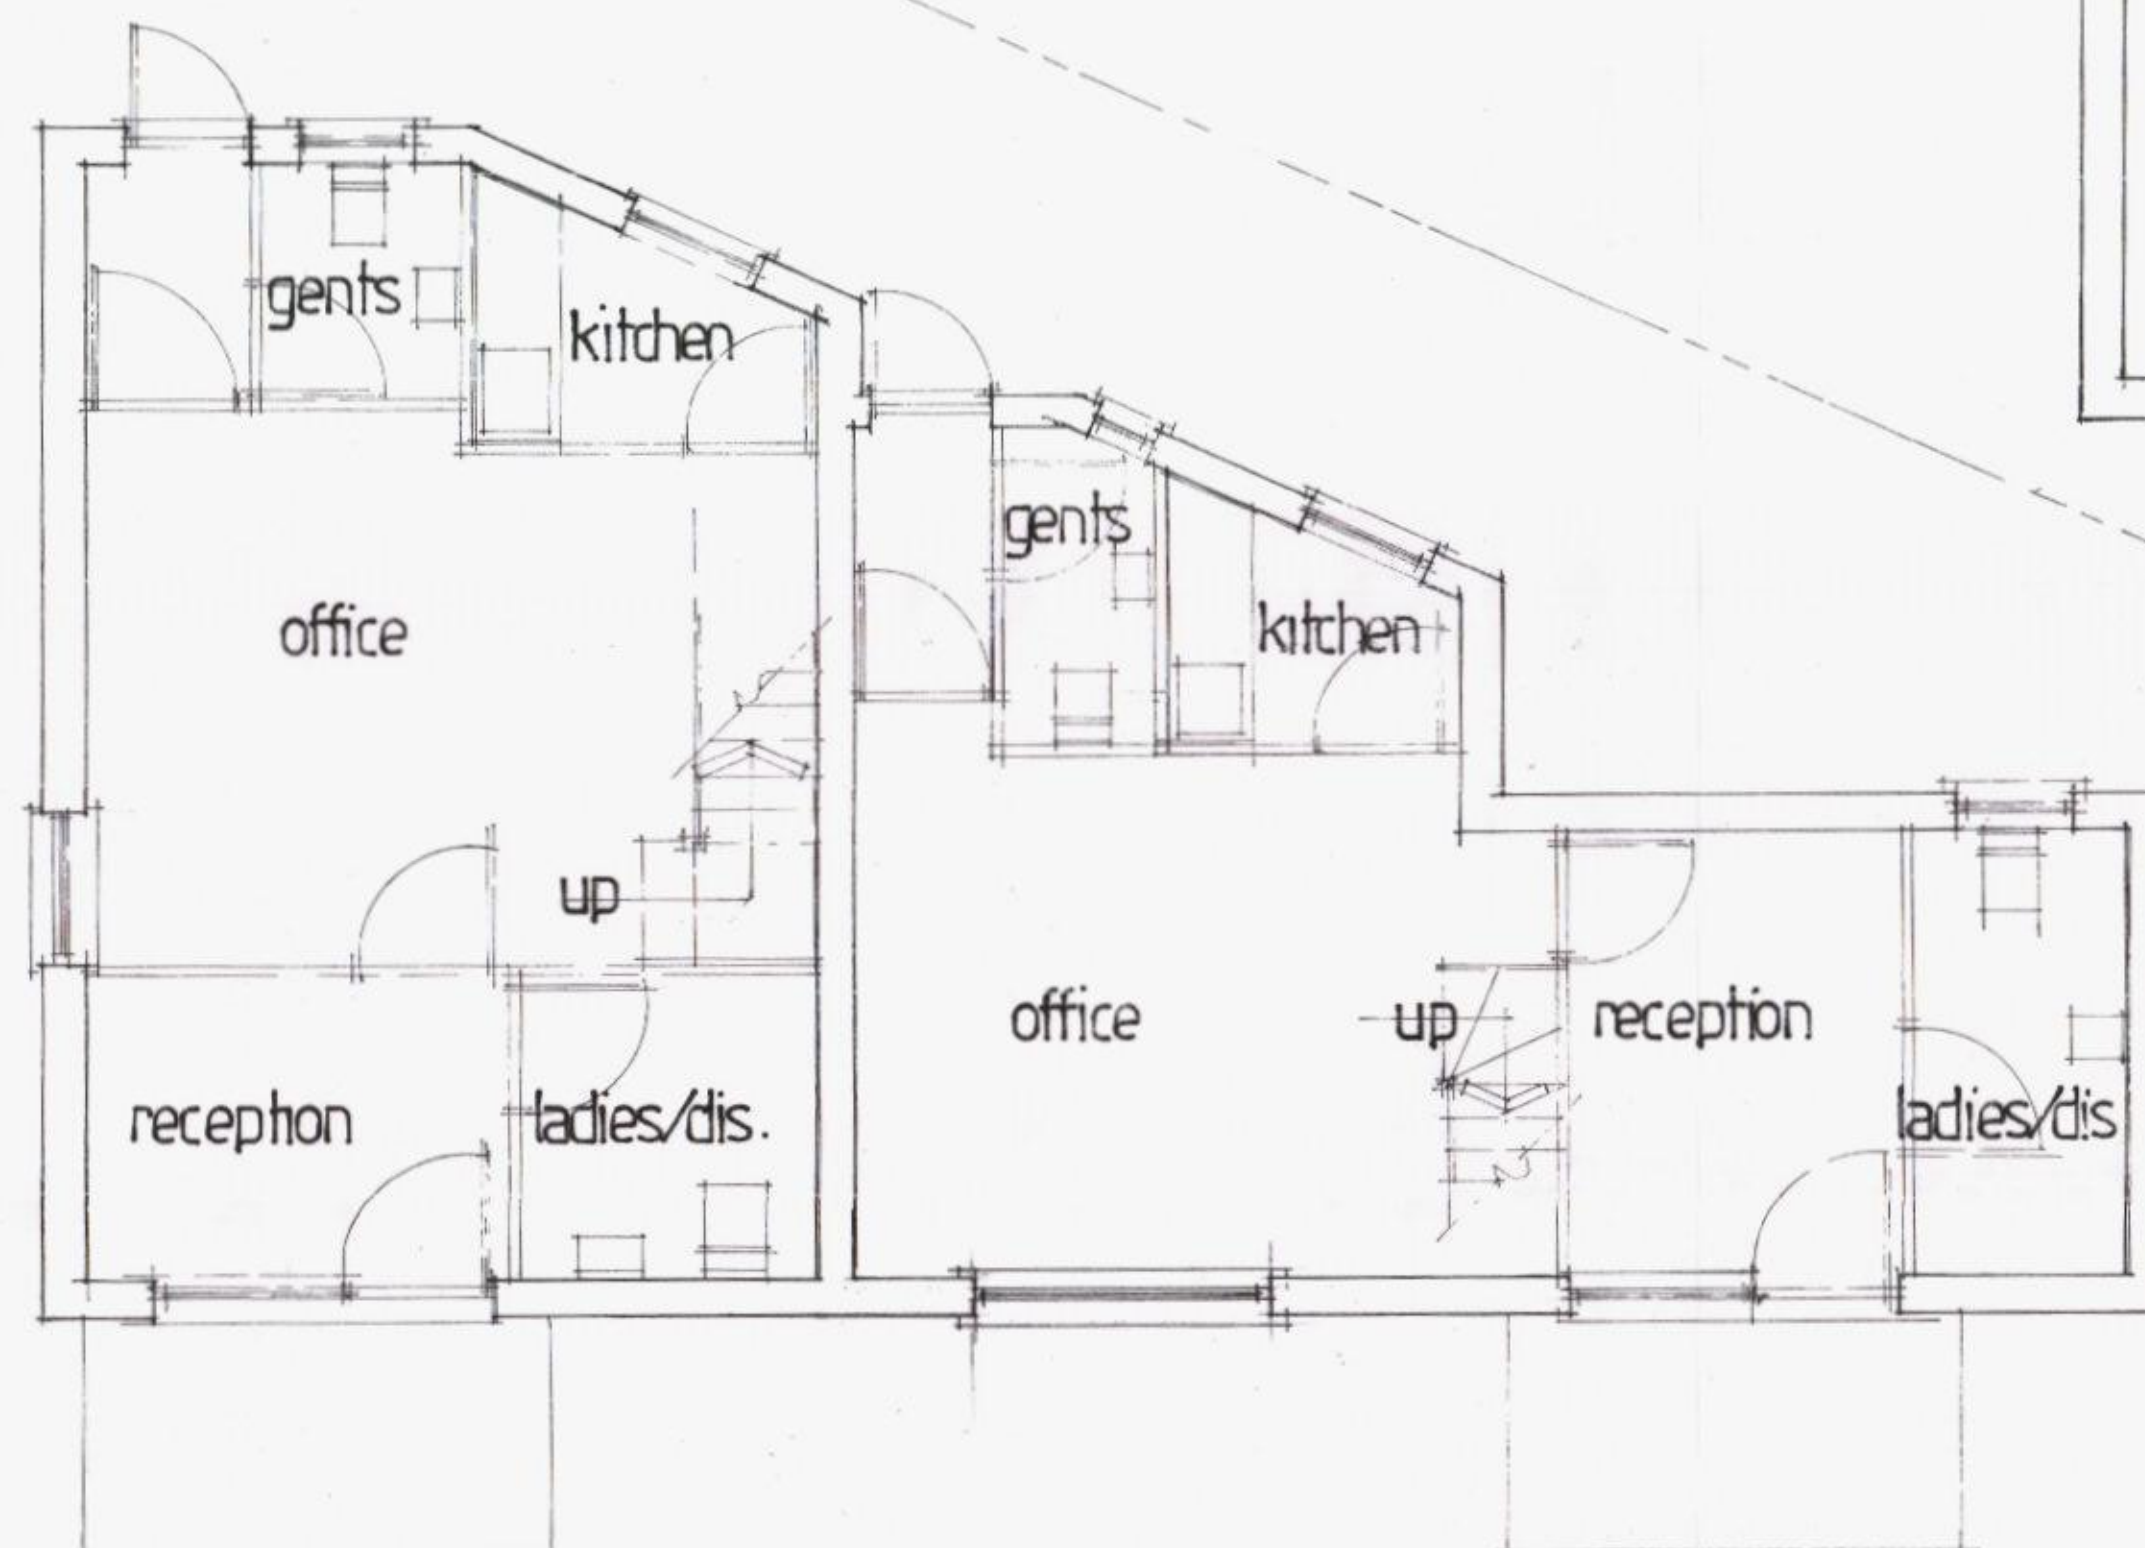


ground floor




west elevation

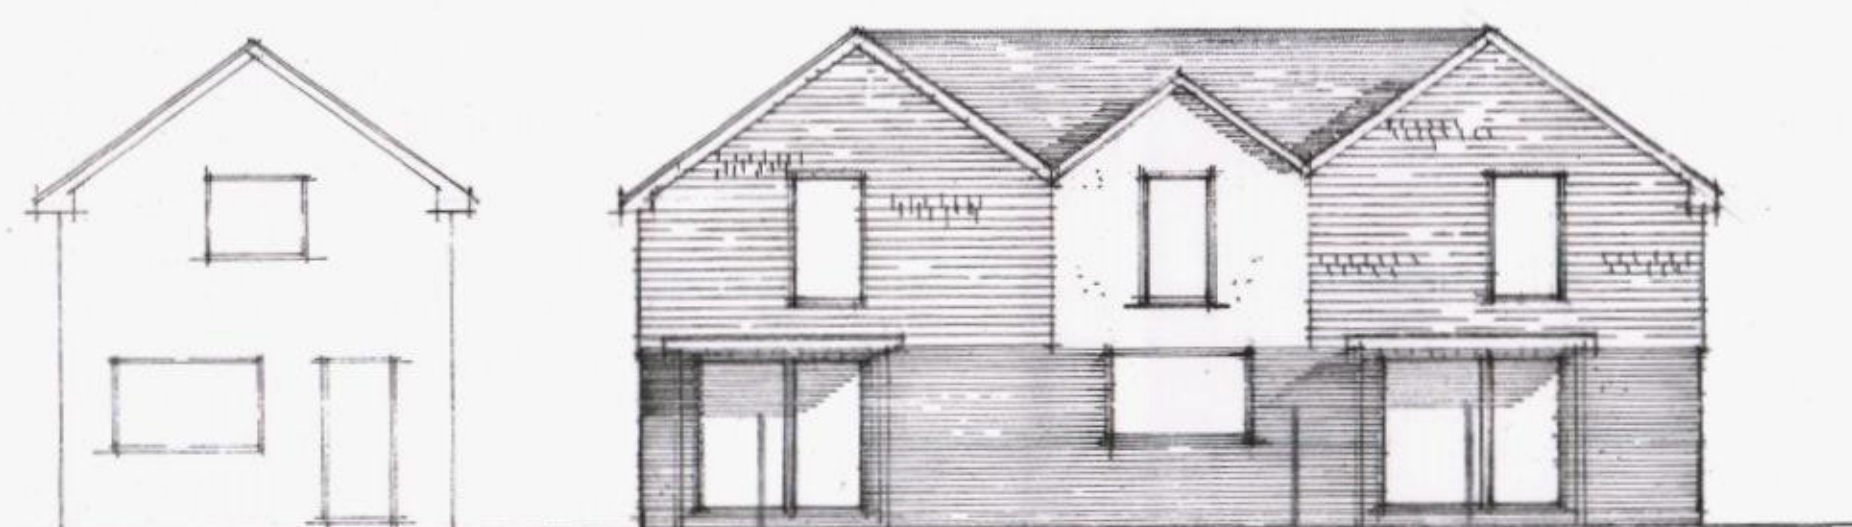

north

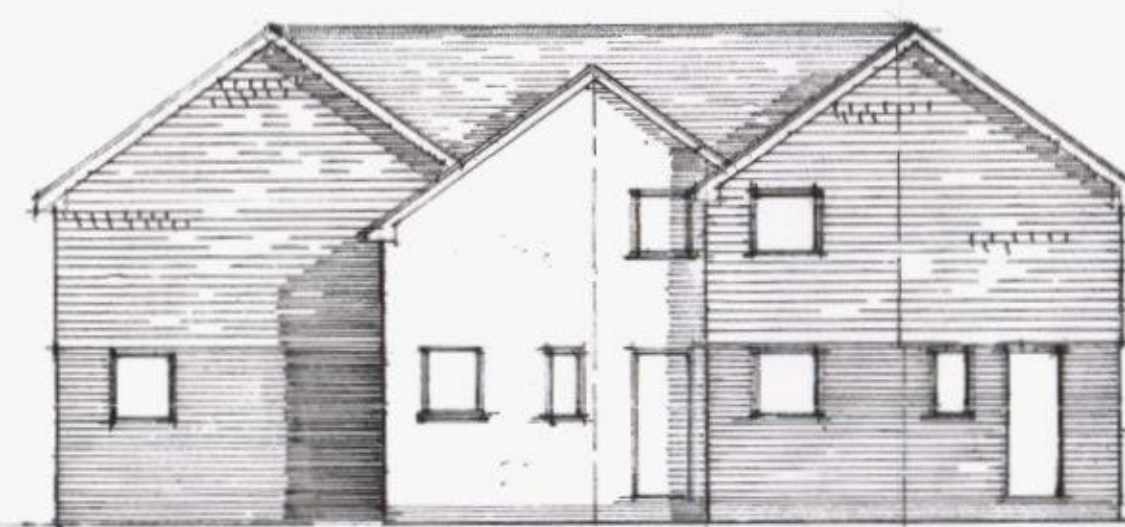

south

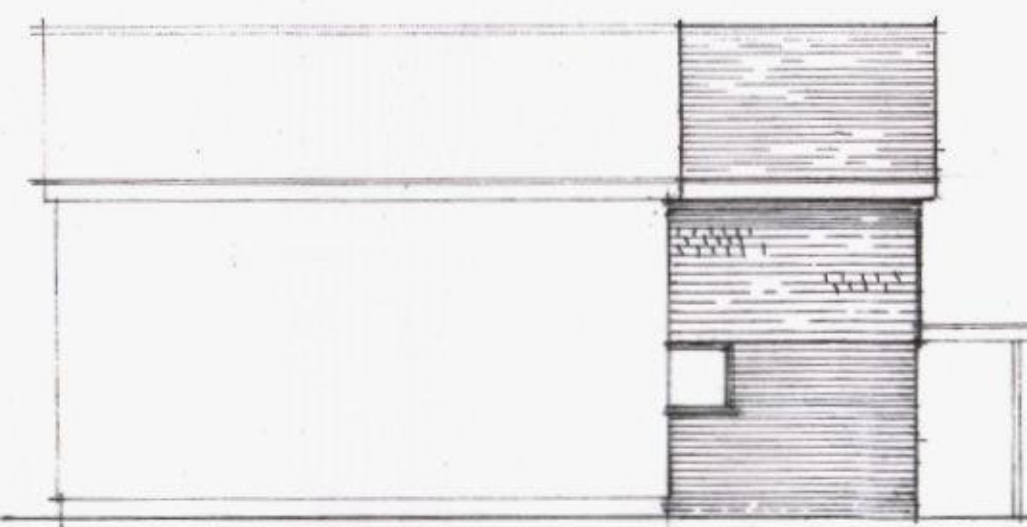

east

HAVANT BOROUGH COUNCIL
13 NOV 2014
RECEIVED

A	Date	Revision
1/13/2014	Planning	01/13/2014

© copyright

THORNS-YOUNG
ARCHITECTURAL

THORNS-YOUNG LTD
CHARTERED BUILDING CONSULTANTS
212 London Road, North End, Portsmouth PO2 9HQ
Tel: (023) 9267 2883 Fax: (023) 9266 3457
Website: www.thornsyong.co.uk

Client
MR. G. ROBINSON

Job Title
PROPOSED OFFICE BLOCK
AT 2, NEXI ROAD
BETHAMPTON

Drawing Title
PROPOSED PLANS
ELEVATIONS AND
ROOF PLAN

Scale 1:50 + 1:100

Date 26/2/2014 Drawn by CUC

Orig. No. 7170:14:1 Rev. A