


NOTES:


Dimensions to be checked on site before commencing work. Any discrepancies shall be reported to the architect immediately.

Do not scale from these drawings except for planning purposes. Use figured dimensions only.


Where applicable this drawing is to be read in conjunction with other consultants' drawings.

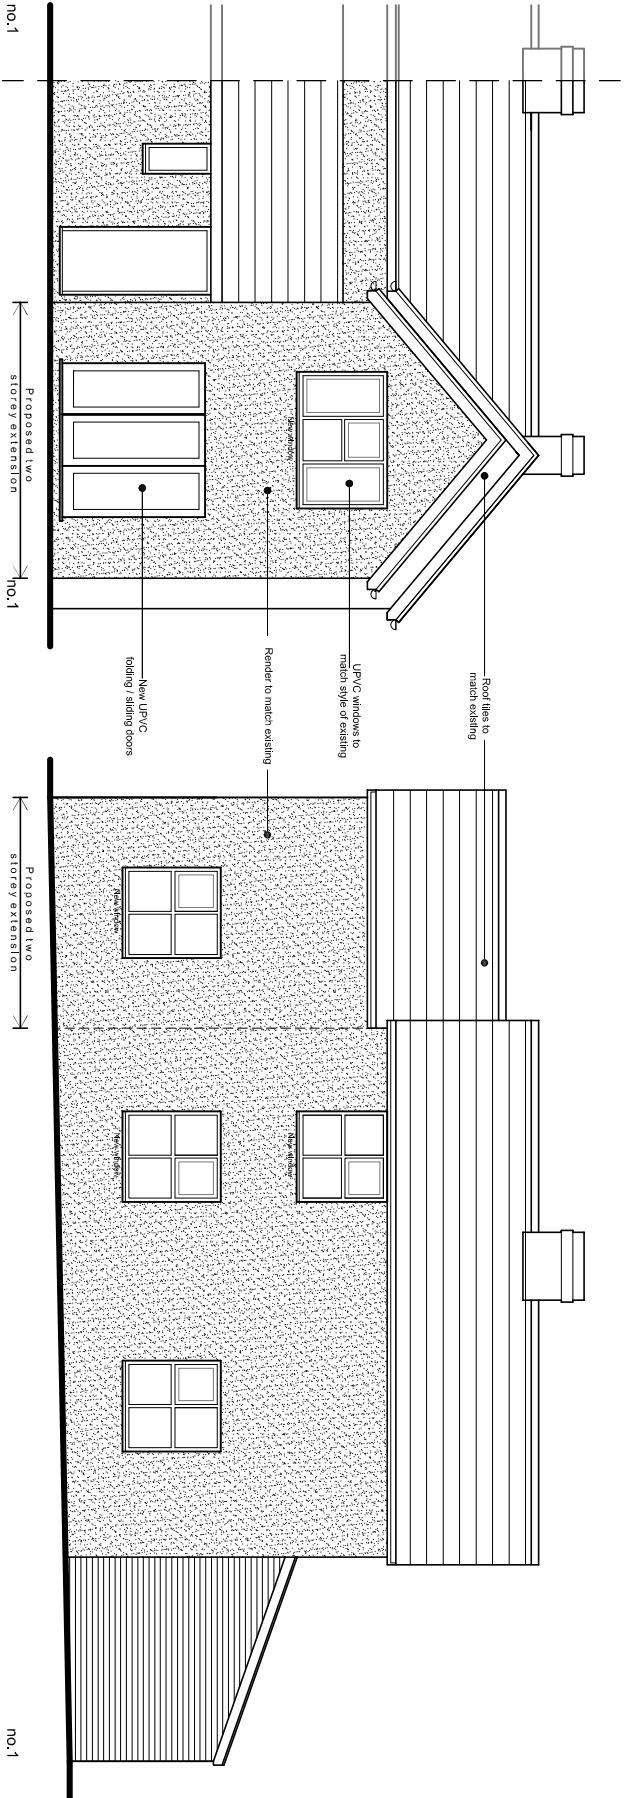


South (front) elevation

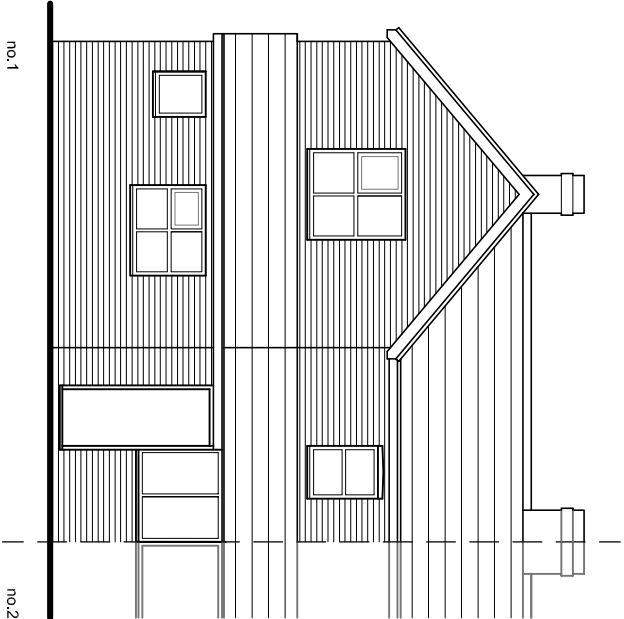


North (rear) elevation  
unchanged in new proposal

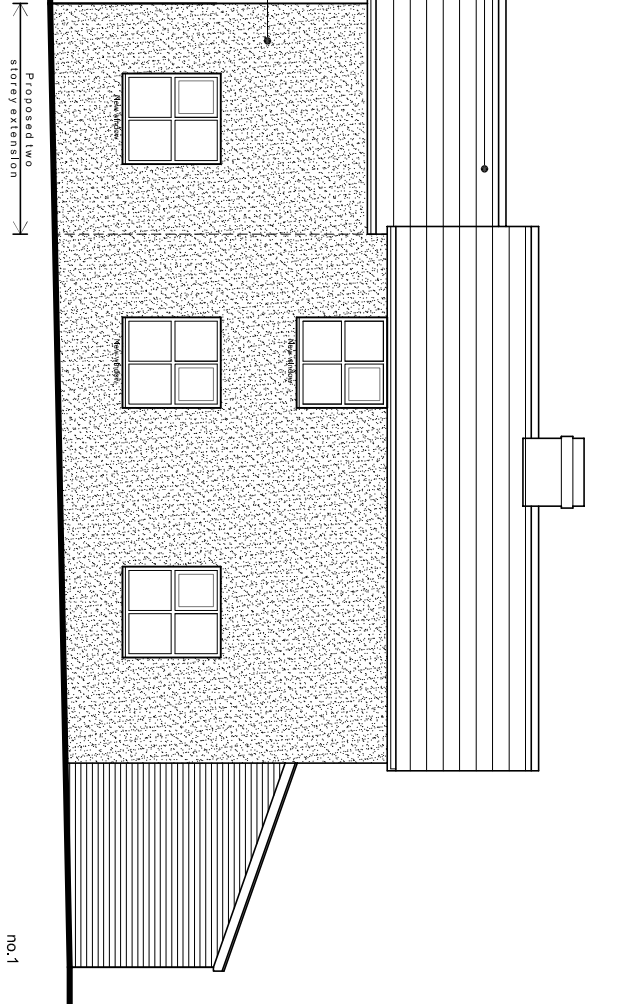

East (side) elevation

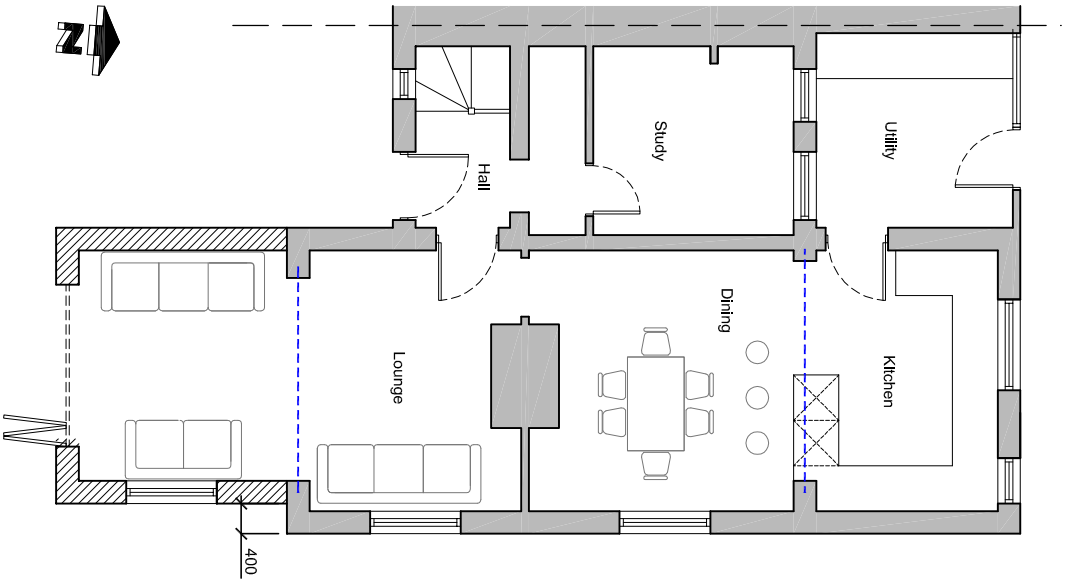


Ground floor plan

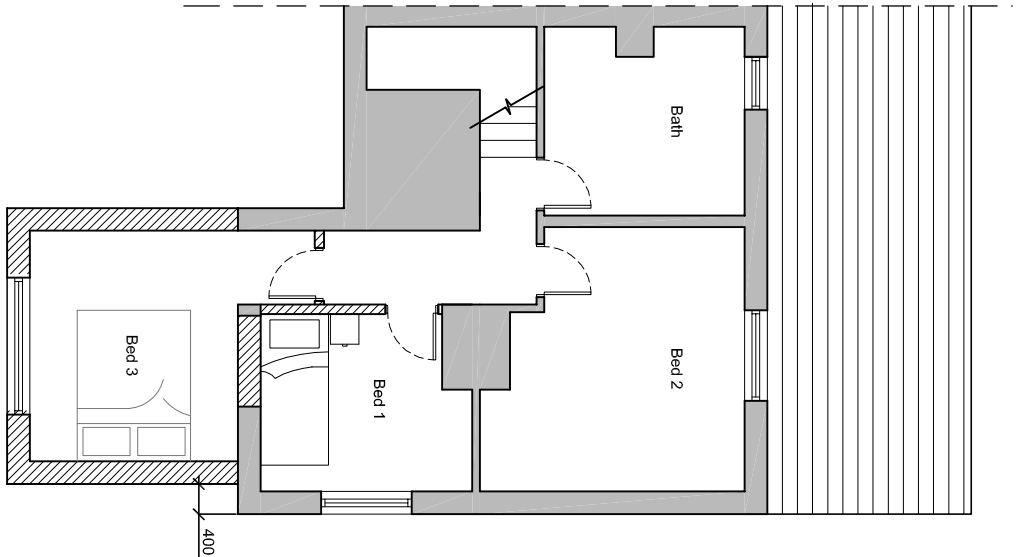

First floor plan

- New steel
- Proposed walls
- Existing walls

Proposed plans & elevations scale 1:100

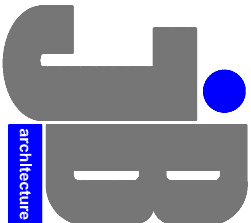

**JIMMY BESSANT ARCHITECTURE**  
TEL.: 01243 373620 M: 07769904282  
E: jimmy@jb-architecture.co.uk  
Web: www.jb-architecture.co.uk

| REV | DATE     | NOTE                                                                   |
|-----|----------|------------------------------------------------------------------------|
| C   | 14.10.18 | Proposed eaves and ridge height                                        |
| B   | 10.10.18 | East elevation, support in diagram, changed to support in elevation    |
| A   | 15.09.18 | High level windows changed to match style and size of existing windows |

For  
MR & MRS SMITH

Project  
**PROPOSED 2 STOREY EXTENSION  
AT 1 REDLANDS COTTAGES  
REDLANDS LANE,  
EMSWORTH, PO10 7SN**

Title  
**PROPOSED FLOOR PLANS  
& ELEVATIONS**

| Date       | Drawn          | Scale      | Checked |
|------------|----------------|------------|---------|
| MARCH 2016 | JB             | 1:100 @ A3 | -       |
| Job Number | Drawing Number | Revision   |         |
| PL 88.16   | 49             | C          |         |