
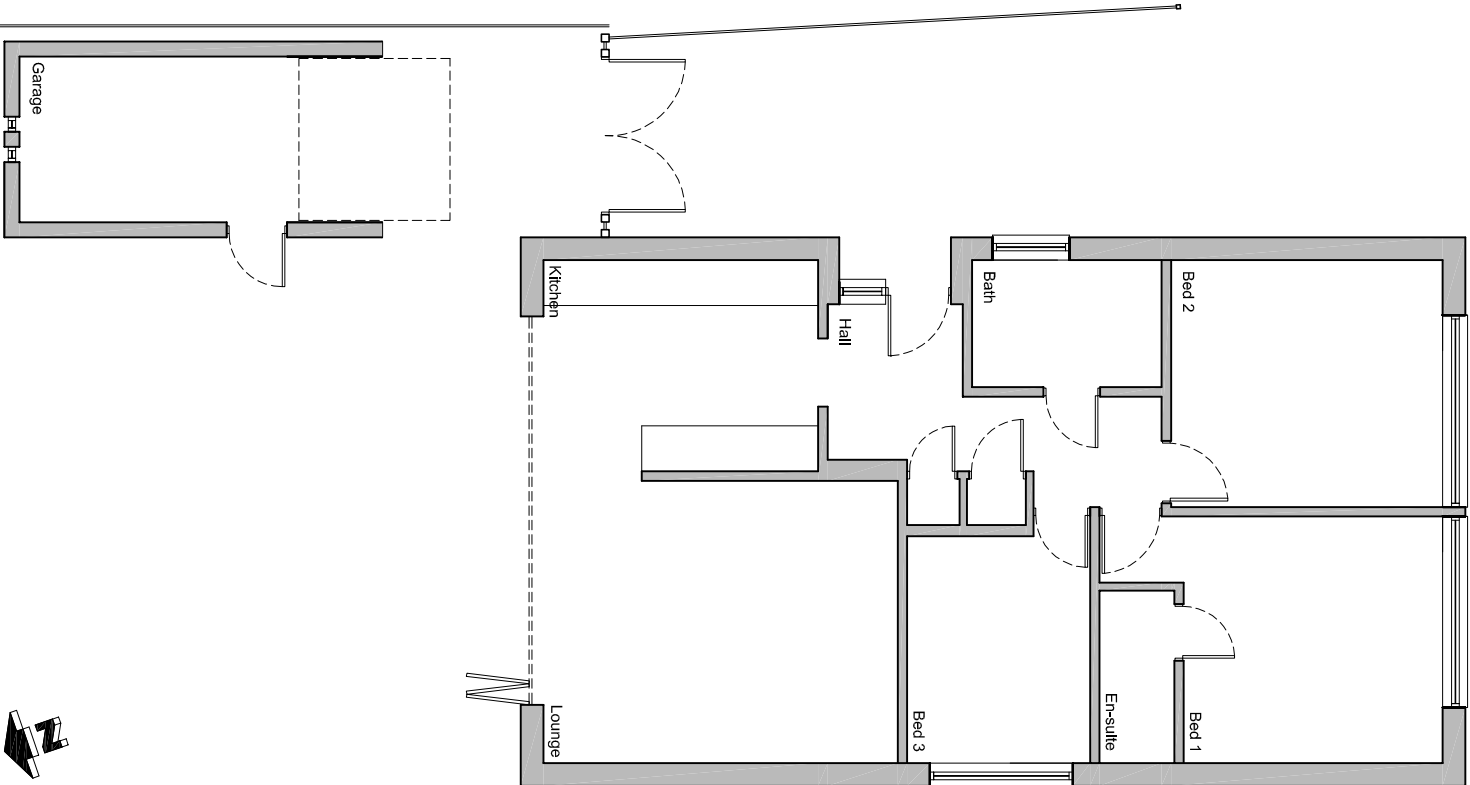


NOTES:


Dimensions to be checked on site before commencing work. Any discrepancies shall be reported to the architect immediately.

Do not scale from these drawings except for planning purposes. Use figured dimensions only.

Where applicable this drawing is to be read in conjunction with other consultants' drawings.

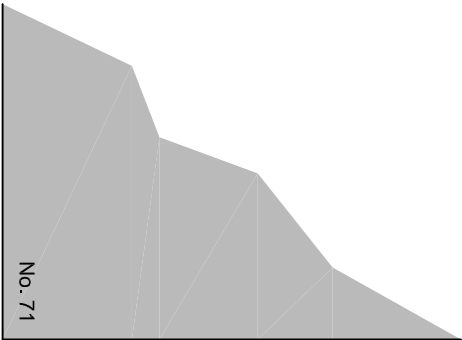

Existing ground floor plan scale 1:100

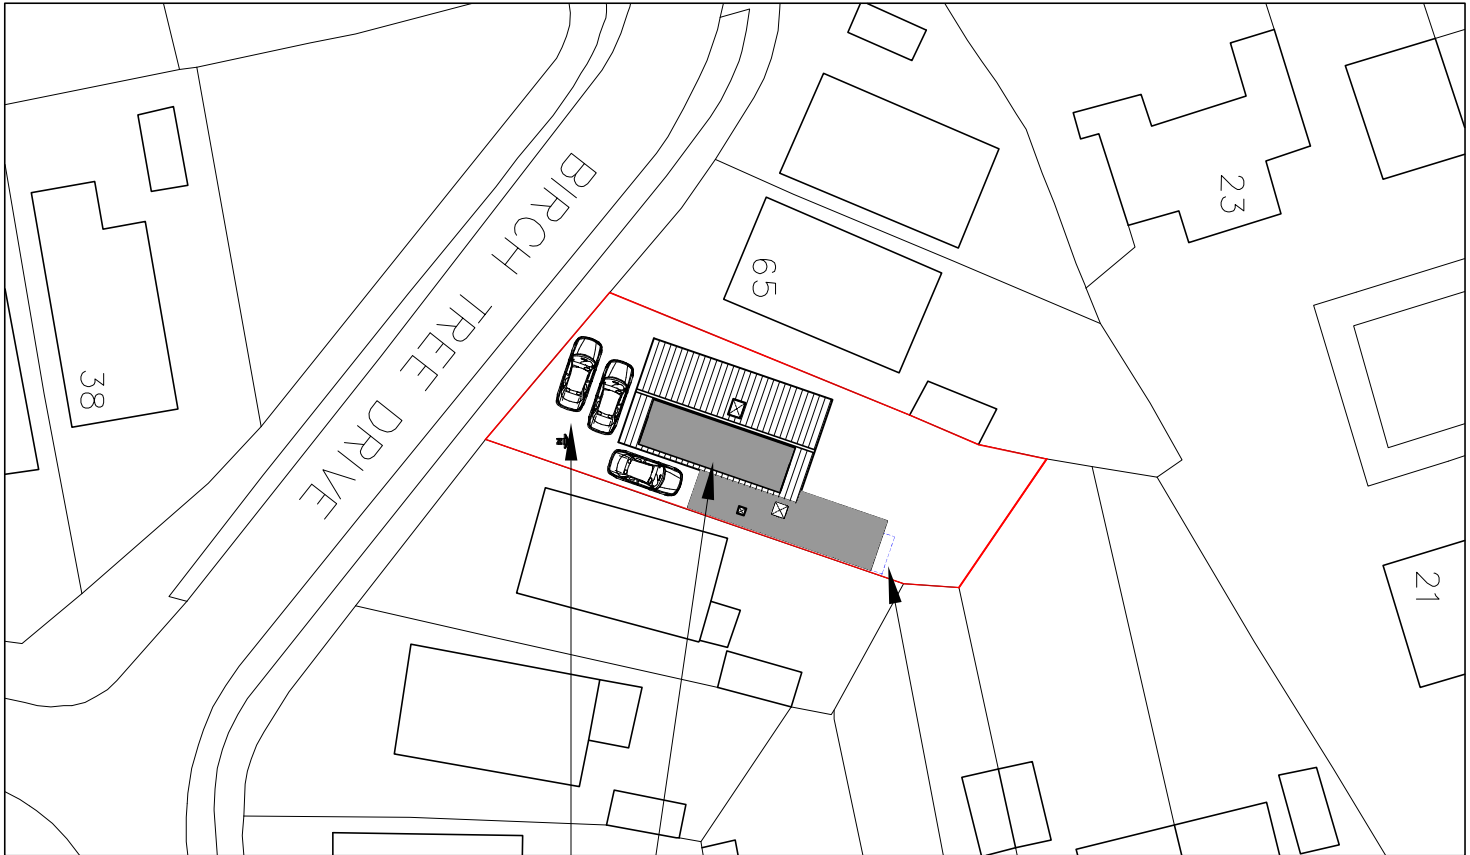


Proposed site plan scale 1:500

Existing garage
(shown blue) to
be demolished

Proposed single
storey extension

Proposed dormer

Parking for 3 cars

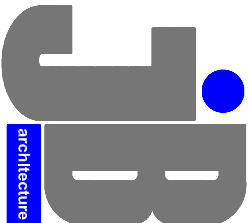

JIMMY BESSANT ARCHITECTURE
TEL: 01243 373620 M: 07769904282
E: jimmy@jb-architecture.co.uk
Web: www.jb-architecture.co.uk

For
MR & MRS WOOLFENDEN

Project
**PROPOSED SIDE / REAR EXTENSION
AT 67 BIRCH TREE DRIVE
EMSWORTH
PO10 7RU**

Title
**EXISTING FLOOR PLAN
& PROPOSED SITE PLAN**

Date	Drawn	Scale	Checked
JUNE 2016	JB	As shown @ A3	-
Job Number	Drawing Number	Revision	
PL8816	401		