




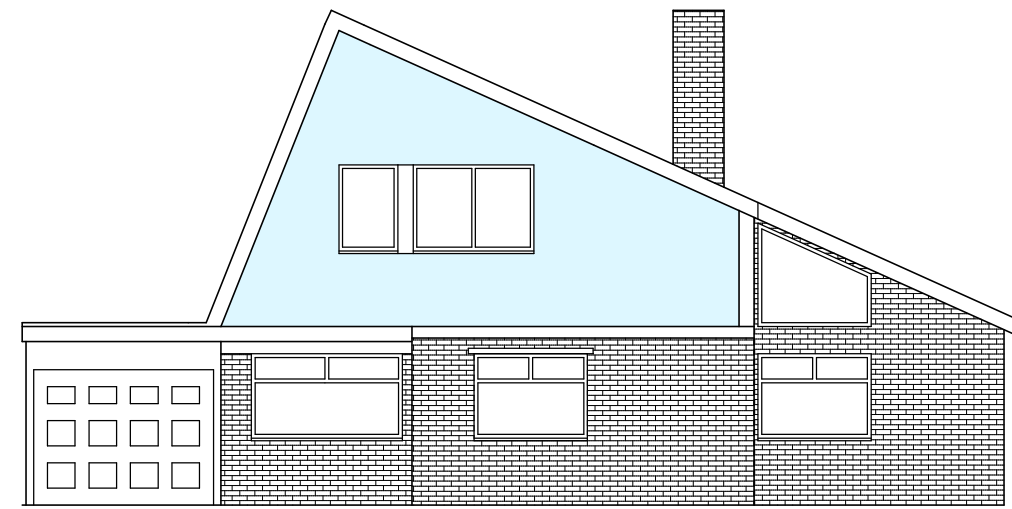


Existing West Elevation

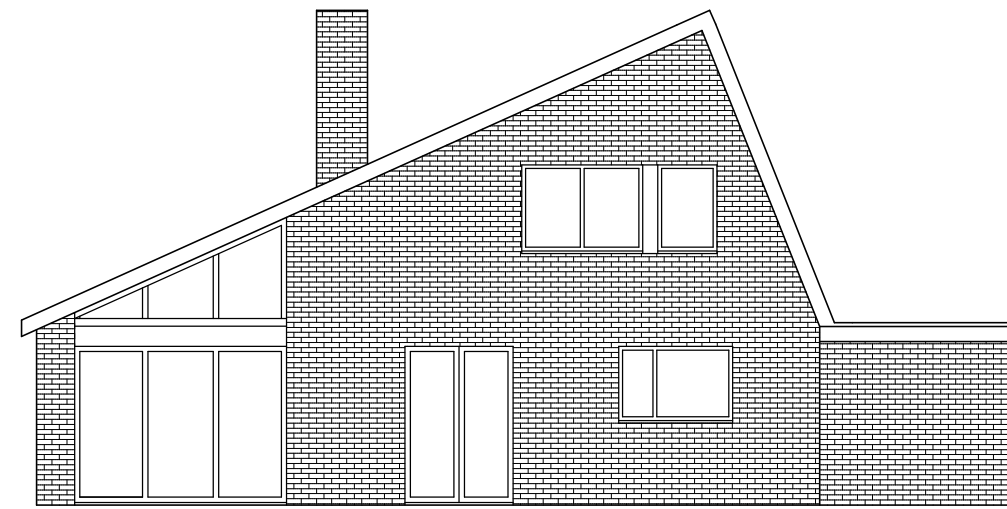


Existing East Elevation

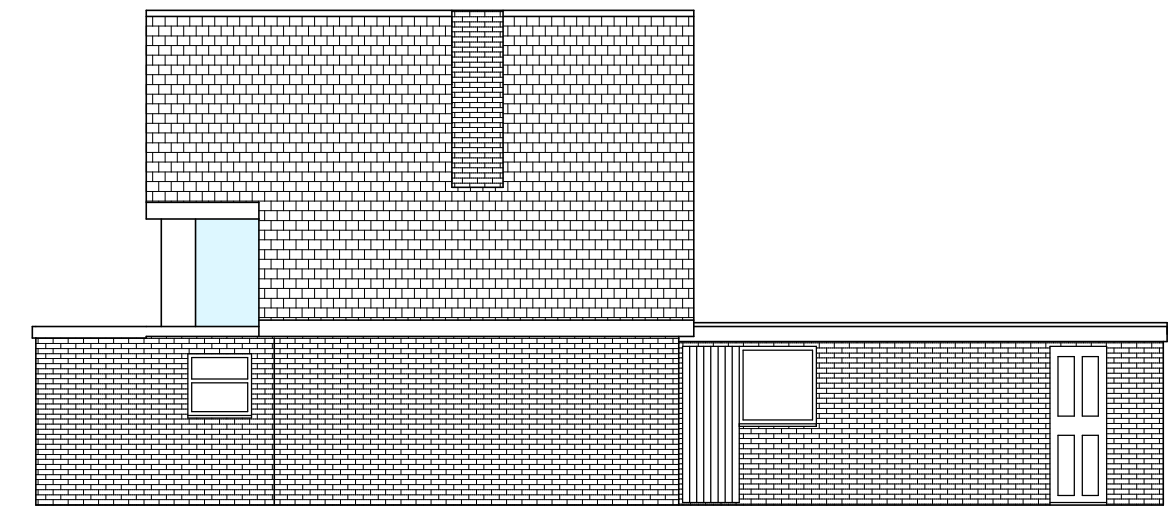


Existing South Elevation

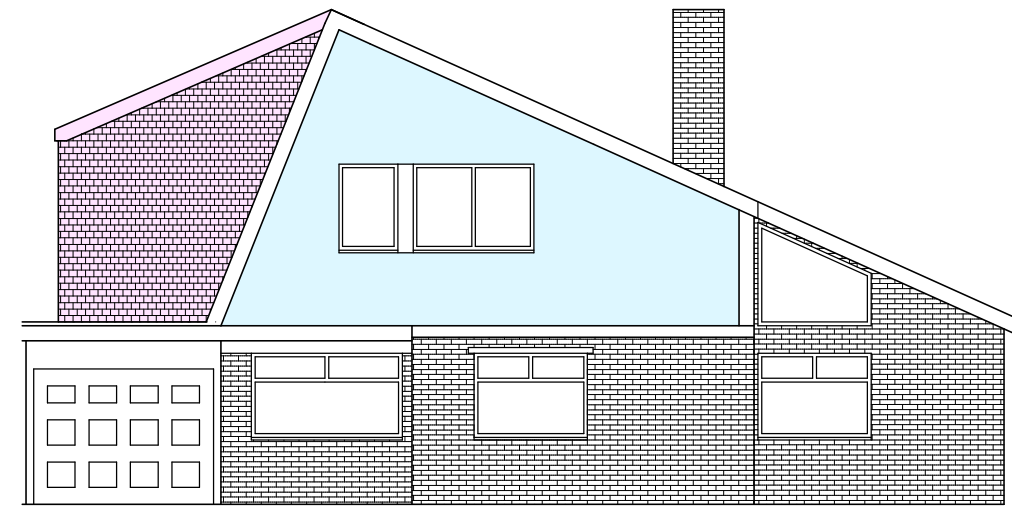


Proposed West Elevation

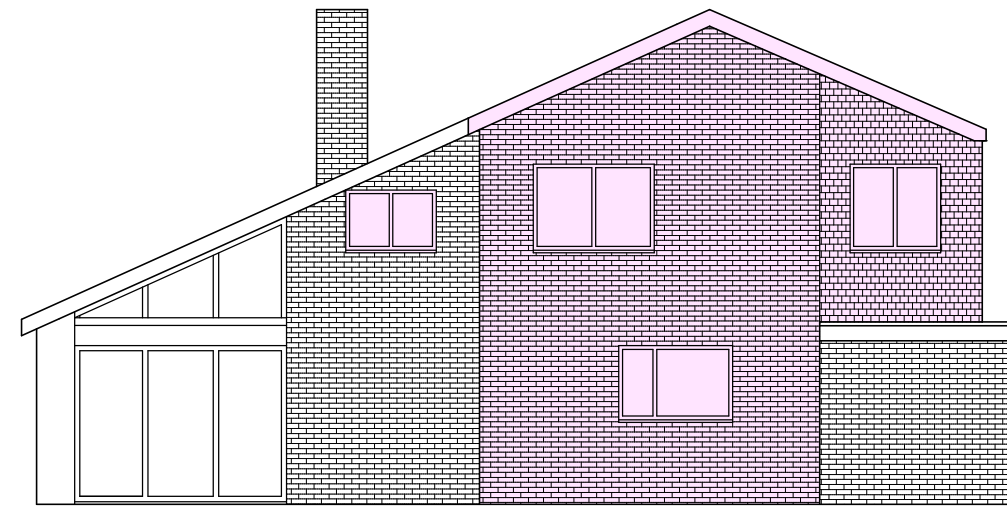


Proposed East Elevation

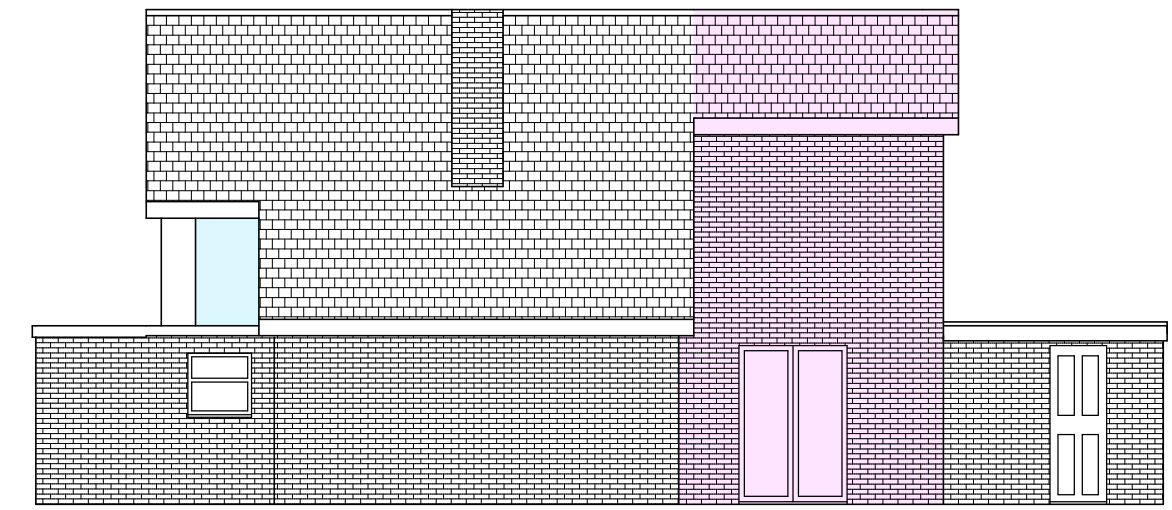


Proposed South Elevation

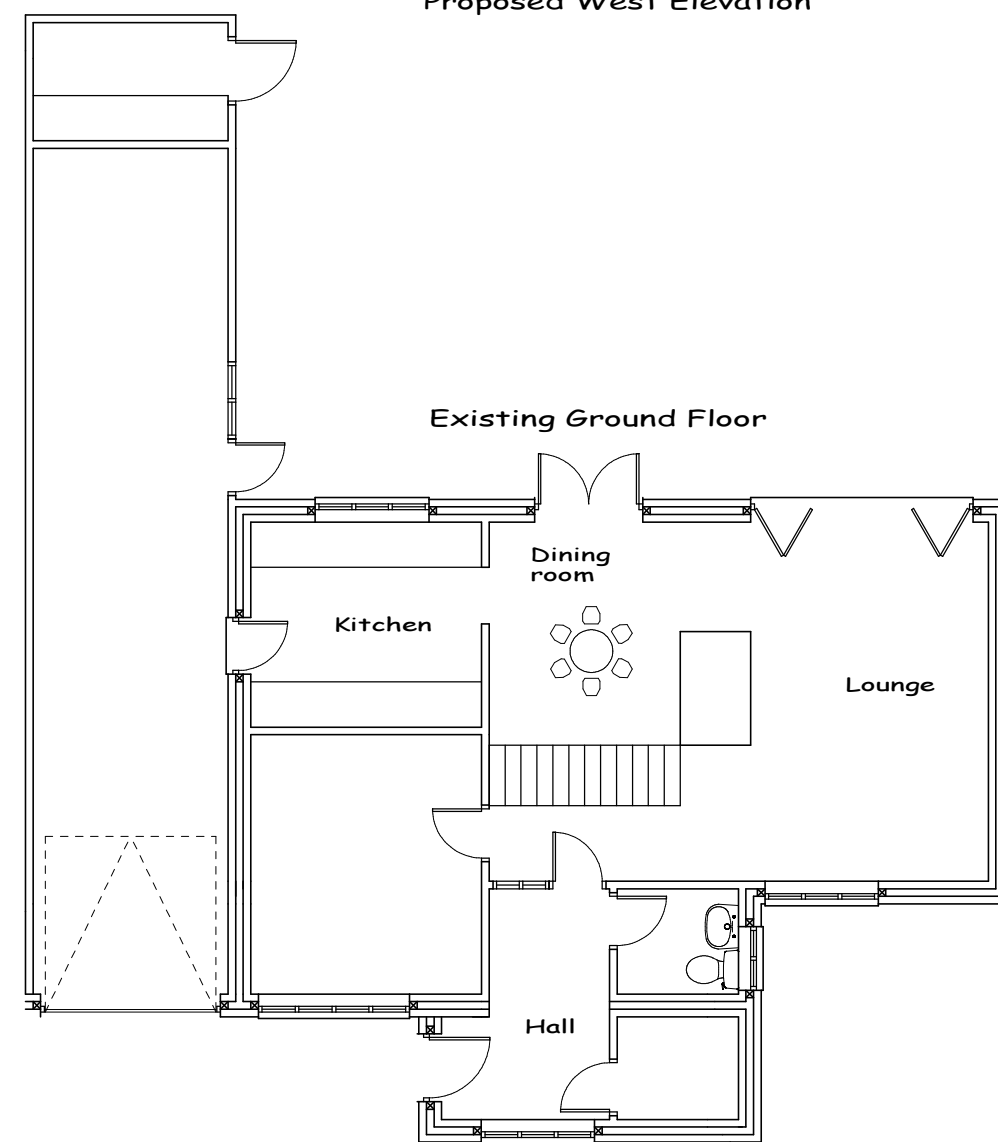


Existing Ground Floor

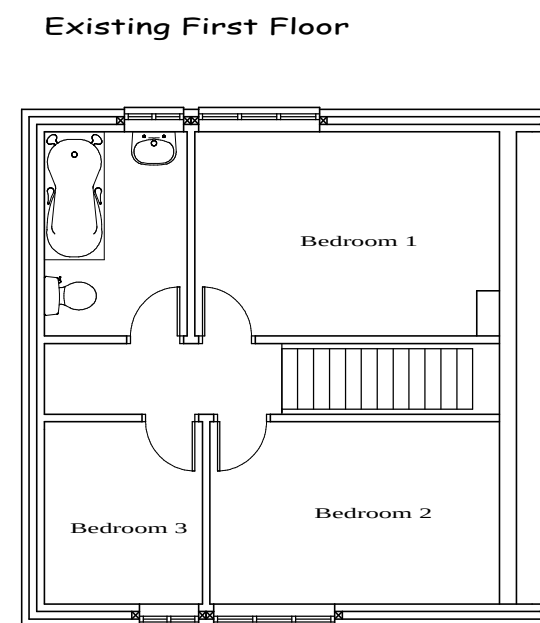

Existing First Floor

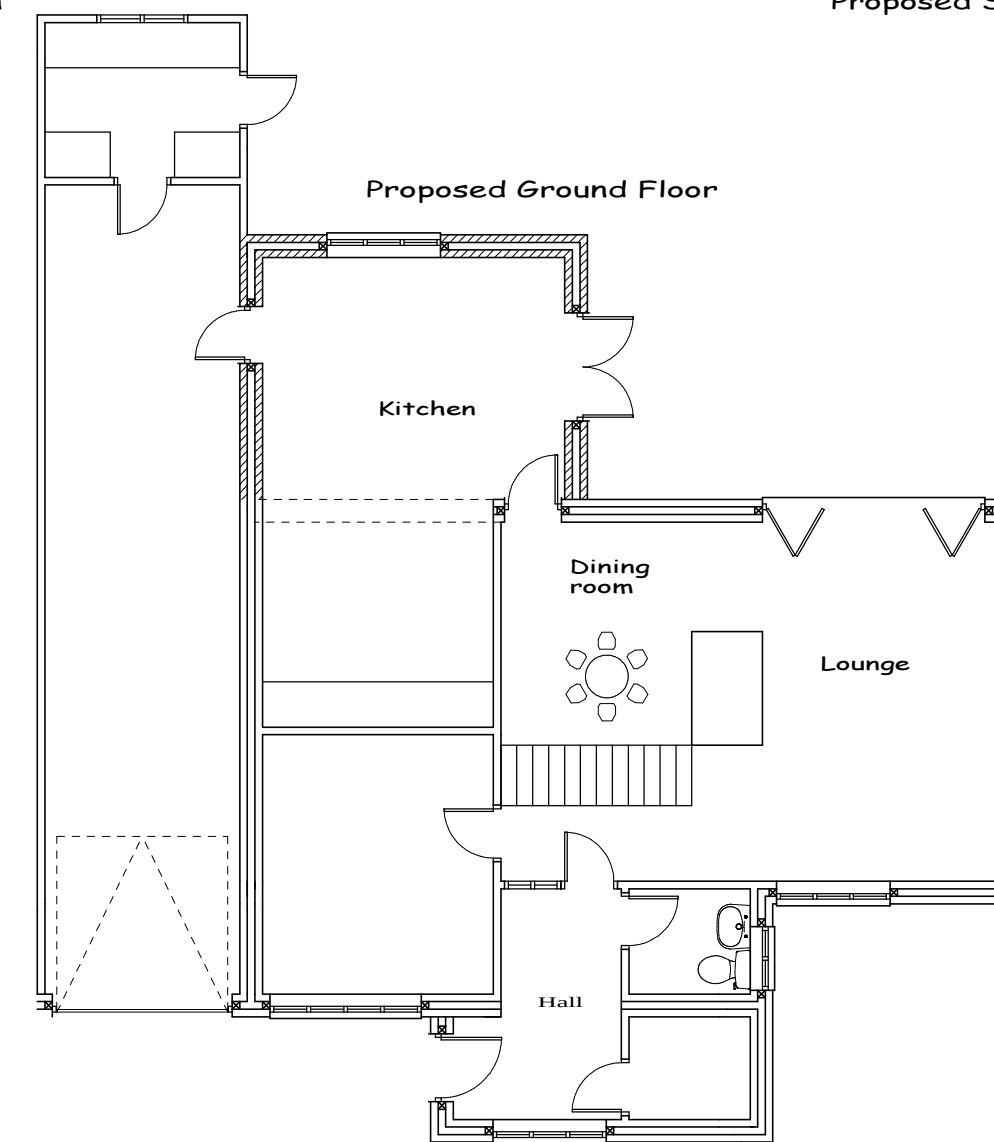

Proposed Ground Floor

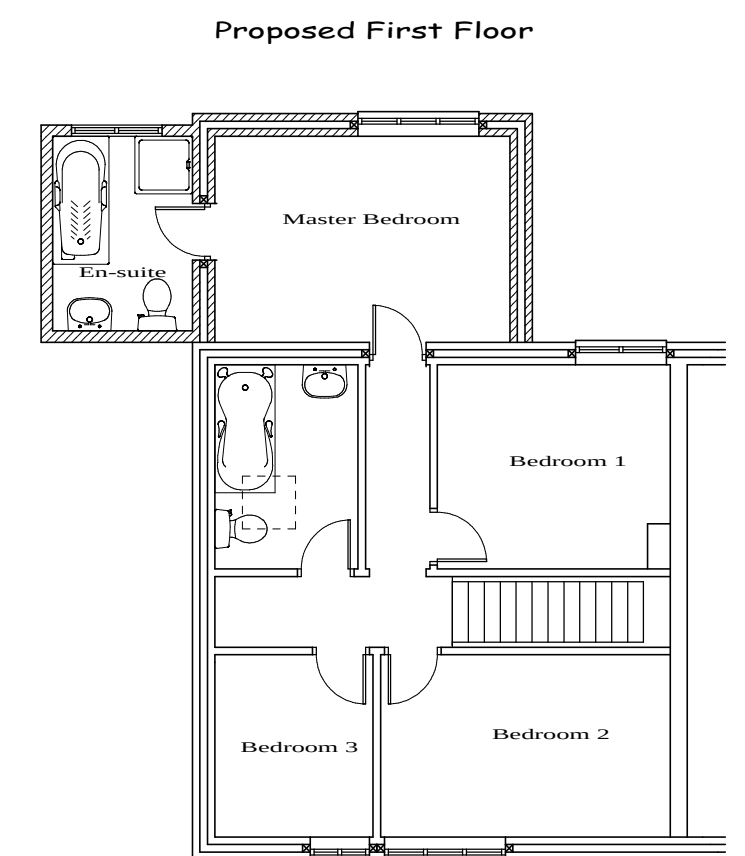

Proposed First Floor

Scale 1:100

Drawings produced for:

Home Address: Mr & Mrs Warnecke  
14 Hurstville Drive,  
Waterlooville,  
PO7 7NB

Site Address: Mr & Mrs Warnecke  
14 Hurstville Drive,  
Waterlooville,  
PO7 7NB

This drawing is the copyright of R & G Design and may not be copied, altered or reproduced in anyway without written authorization. Do not scale from this drawing. Drawing for planning purposes only all dimensions to be checked on site prior to the commencement of any work.

R & G DESIGN

Dalmeny  
Wickham Road  
Fareham  
PO17 5BT

randgdesign@hotmail.co.uk  
Phone George on 07597116637

A2

Drawing Number

066.2

Drawing Scales

Scale 1:100  
Scale 1:50  
Scale 1:20

1. Metre  
1. Metre  
1. Metre

**R & G Design**  
ARCHITECTURAL SERVICES