


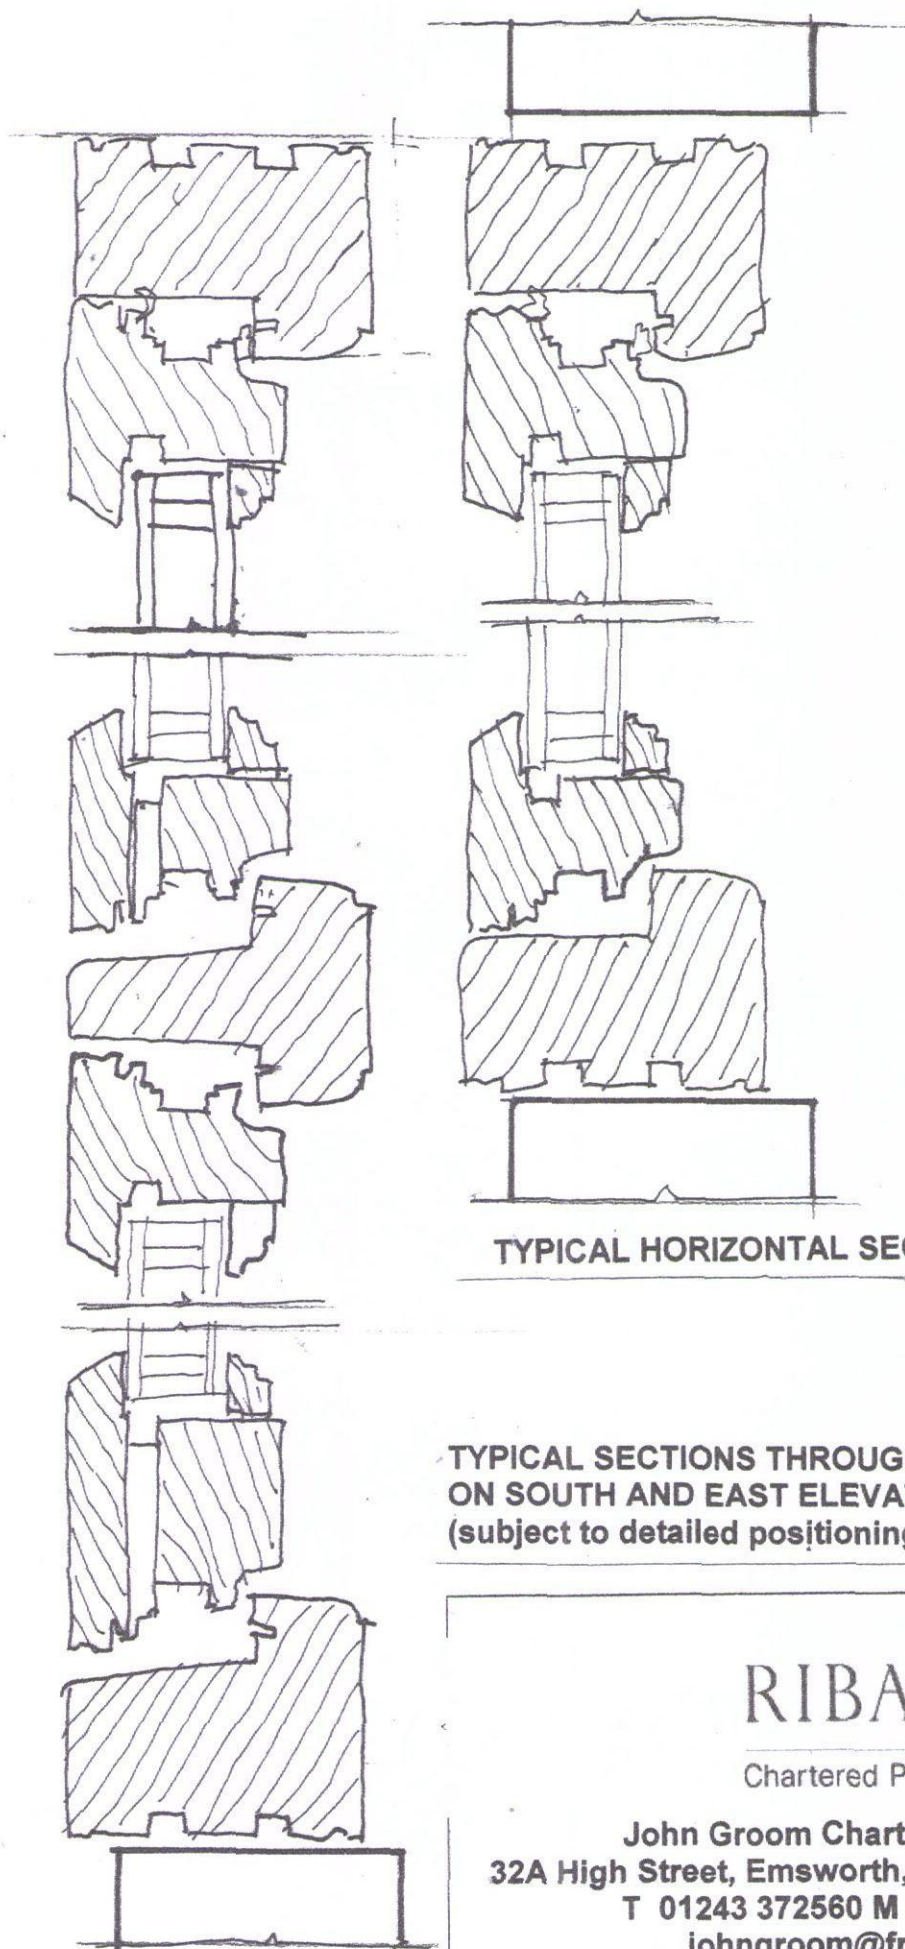

TYPICAL HORIZONTAL SECTION

**TYPICAL SECTIONS THROUGH CASEMENT WINDOWS
ON SOUTH AND EAST ELEVATIONS
(subject to detailed positioning on site)**

TYPICAL VERTICAL SECTION

RIBA 

Chartered Practice

John Groom Chartered Architect
32A High Street, Emsworth, Hampshire PO10 7AW
T 01243 372560 M 07780 997563
johngroom@freeuk.com
www.johngroomarchitect.co.uk

JOB: Proposed conversion of store to flat
 LOCATION: First floor to rear of 57 High Street, Emsworth
 DRG TITLE: Cross sections of casements windows
 SCALE: 1:2 DRAWN: JG
 DRG NO: 14/276/27 DATE: 8 July 2015