




01 WEST ELEVATION

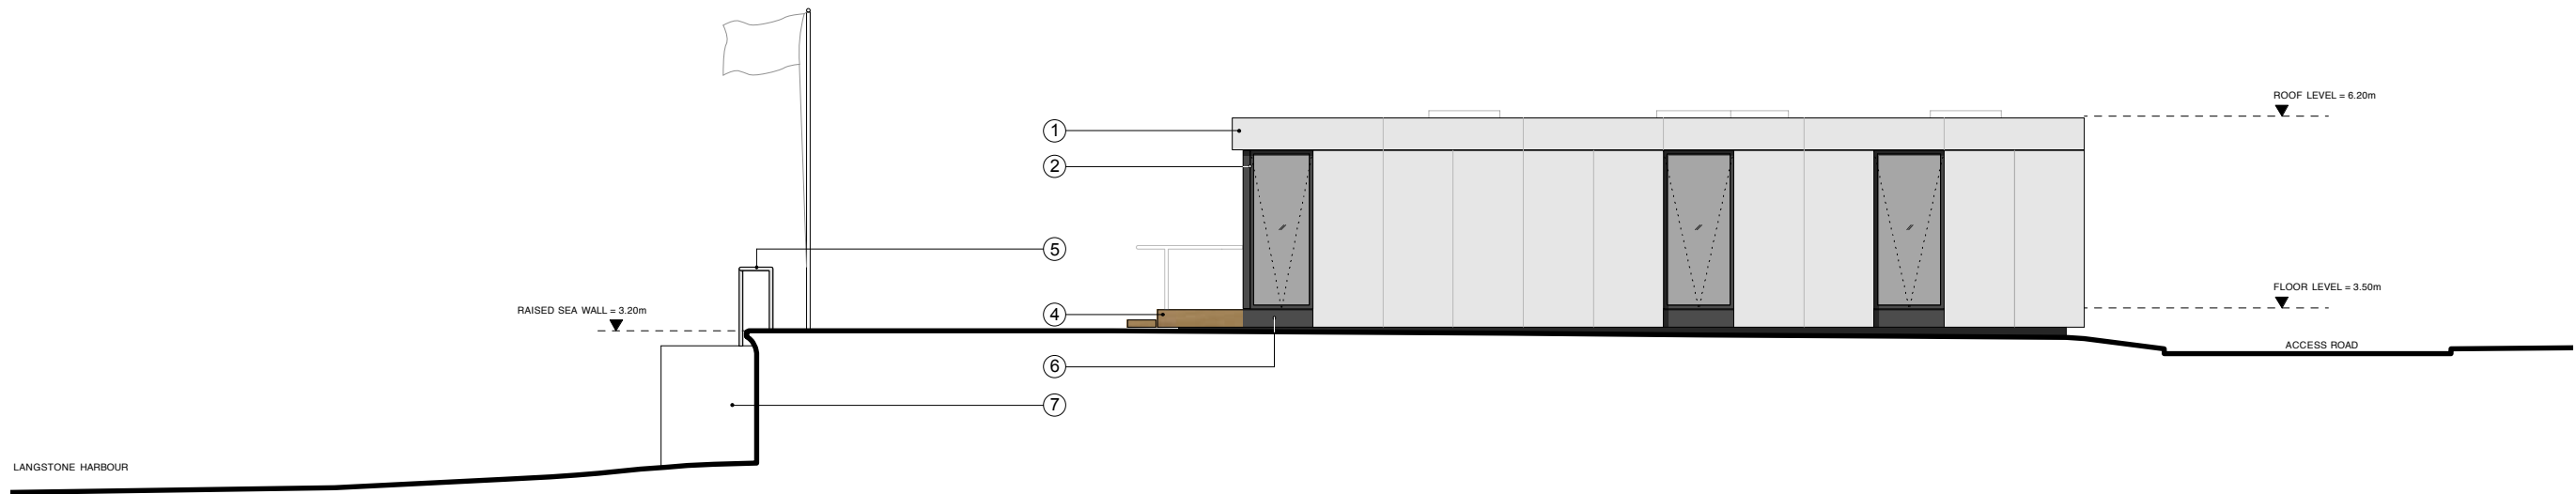


02 SOUTH ELEVATION

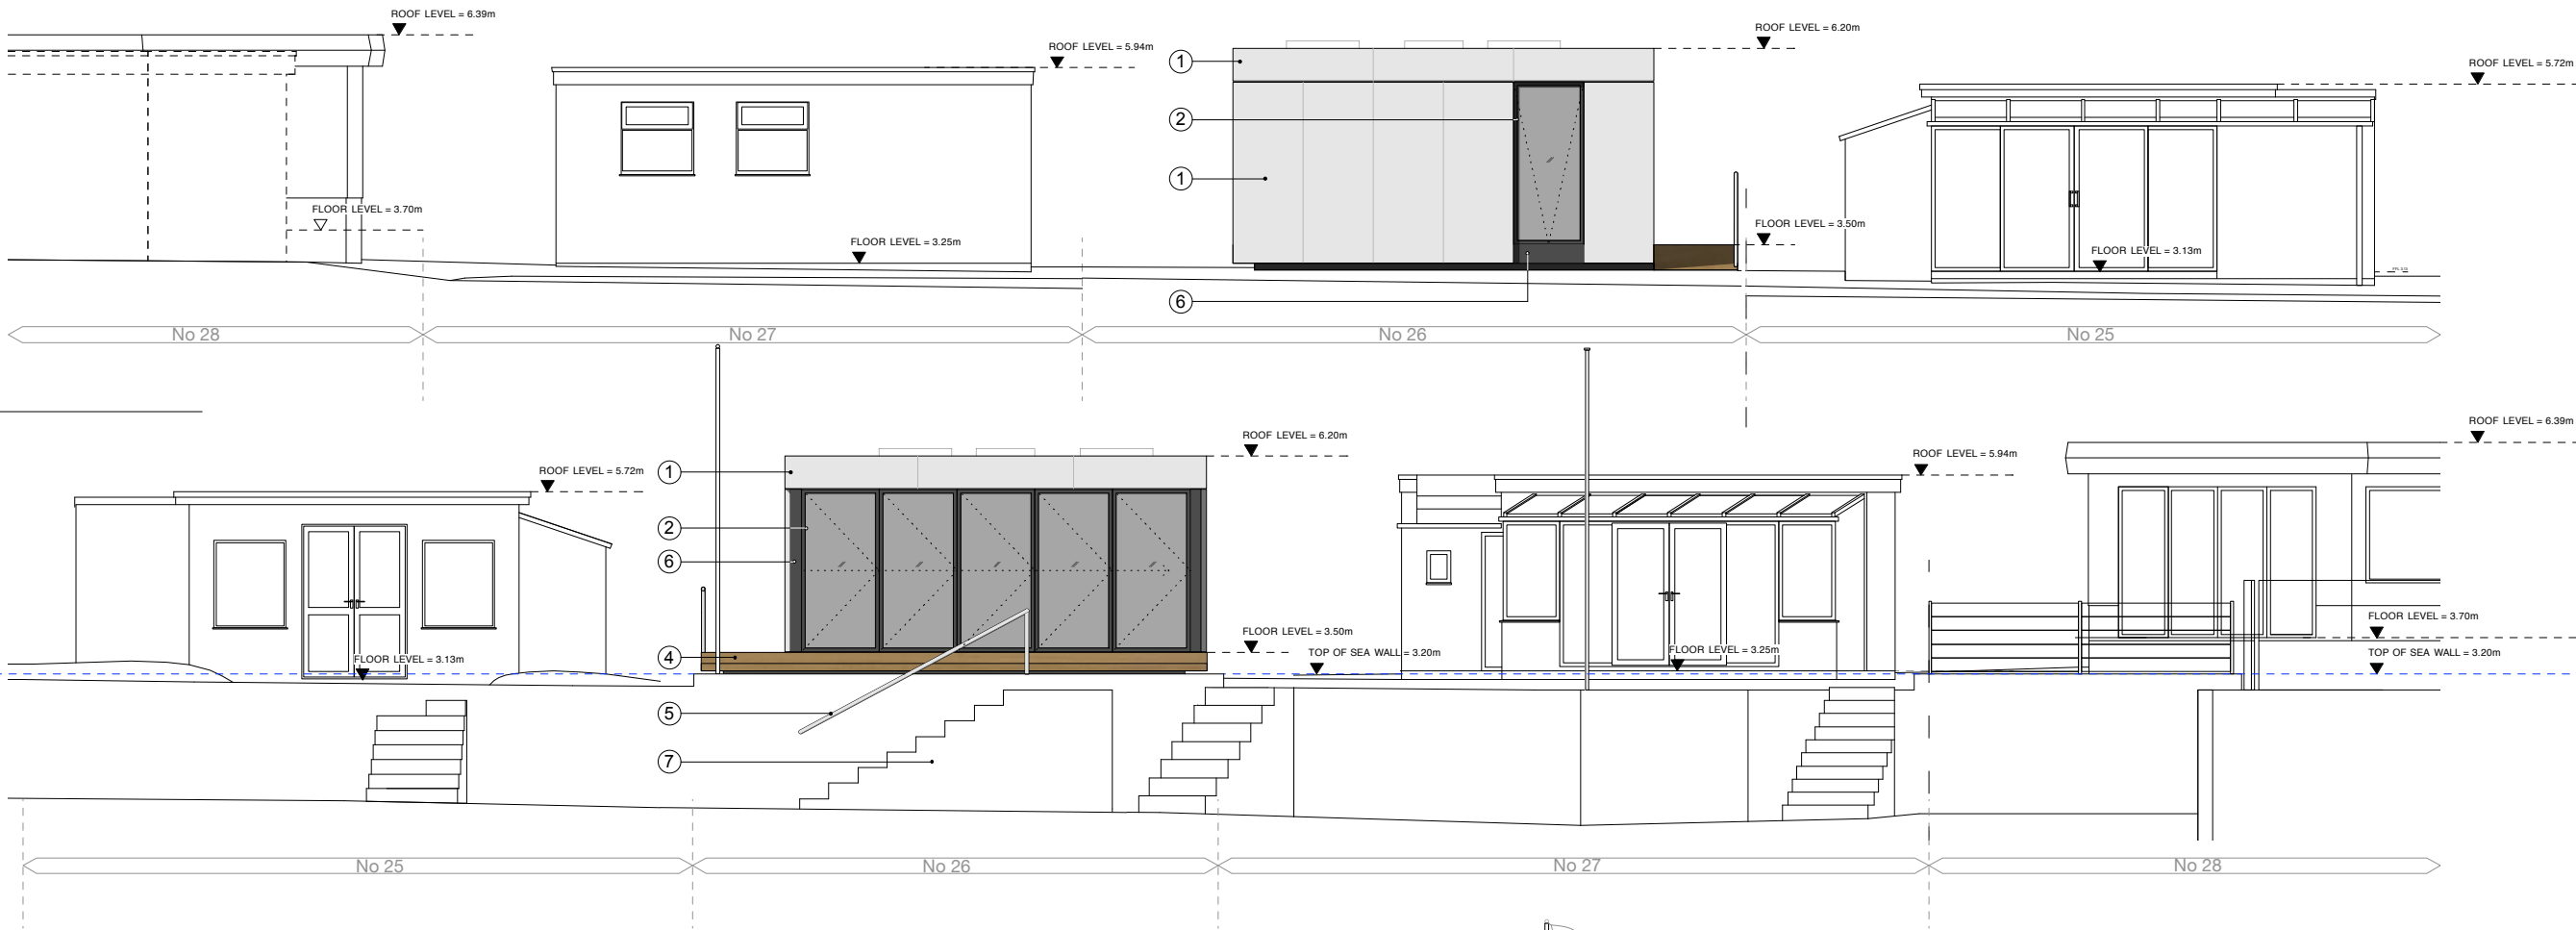

03 NORTH ELEVATION

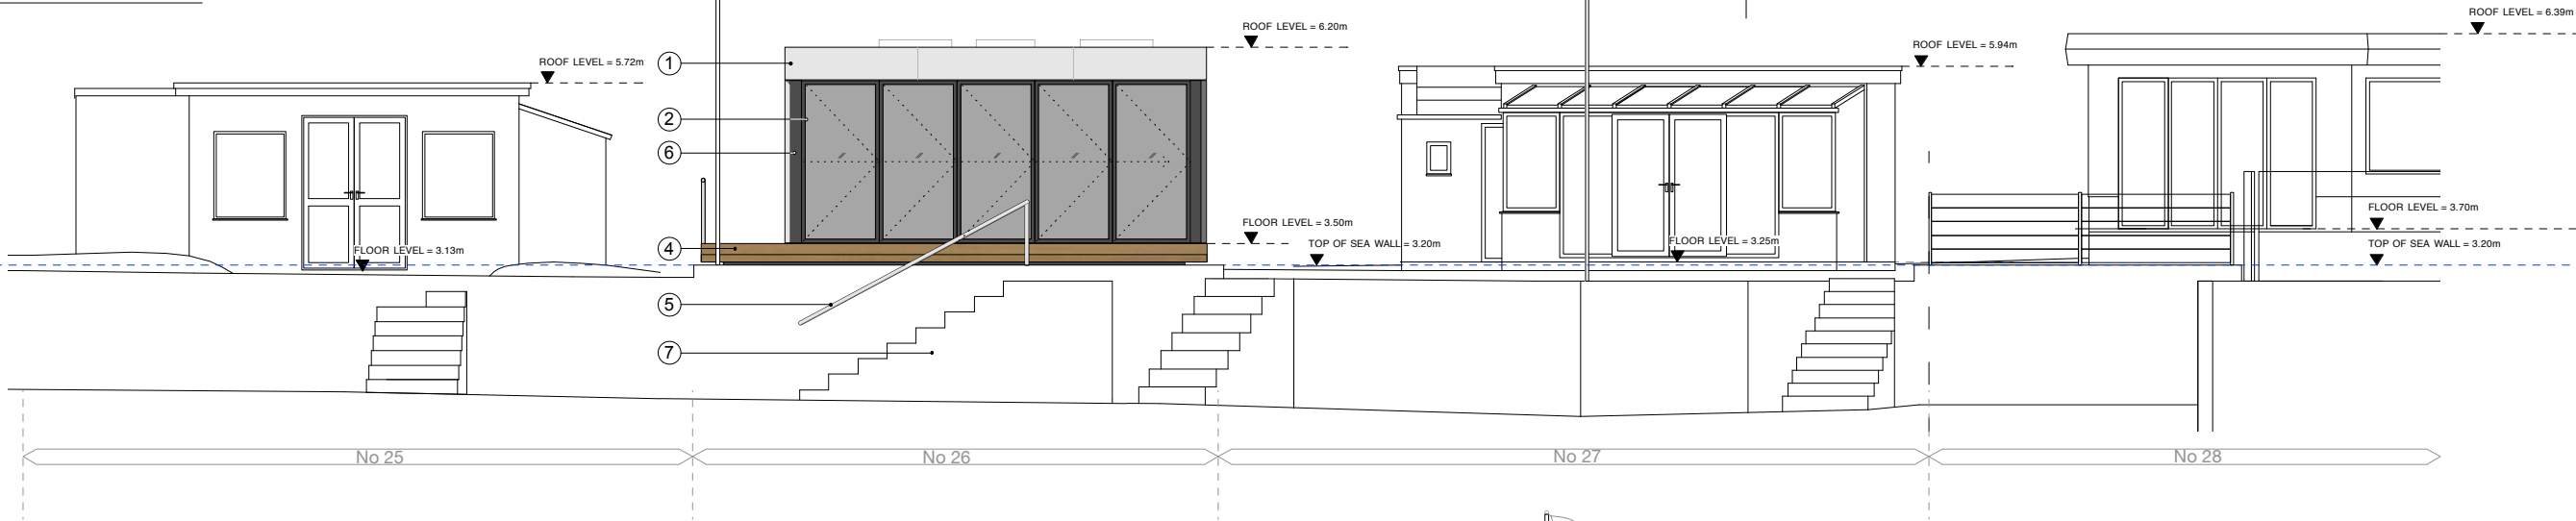


04 EAST ELEVATION

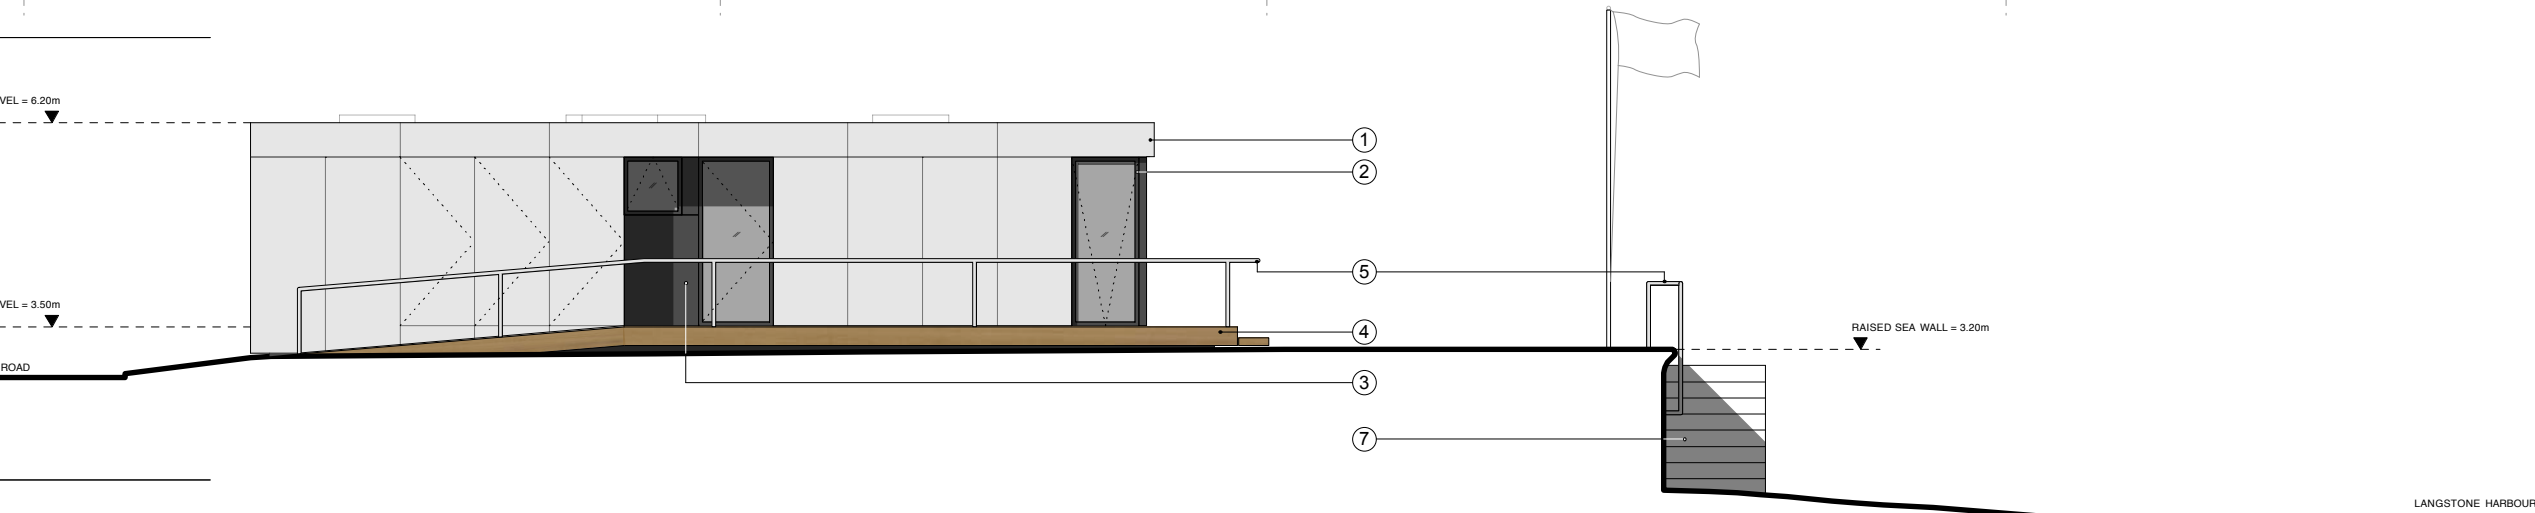

USE FIGURED DIMENSIONS ONLY. LEVELS IN METRES ABOVE ORDNANCE SURVEY DATUM.

1. Light grey fibre-cement cladding
2. Dark grey windows
3. Dark grey fibre-cement cladding
4. Oiled hardwood deck
5. Stainless steel railing
6. Dark grey aluminium panel
7. Concrete steps

 

STATUS: PLANNING
SCALE: 1:100 @ A3
DATE: SEPTEMBER 2016

DRAWING NO: 1604-P1-400
TITLE: ELEVATIONS - PROPOSED
PROJECT: MADDISON CHALET

jpa john pardey architects
beck farm studio . st leonards road . east end
lymington . hampshire . SO41 5GR
t 01590 626 465 m email@johnpardeyarchitects.com
f 01590 626 547 www.johnpardeyarchitects.com