




FRONT (EAST)

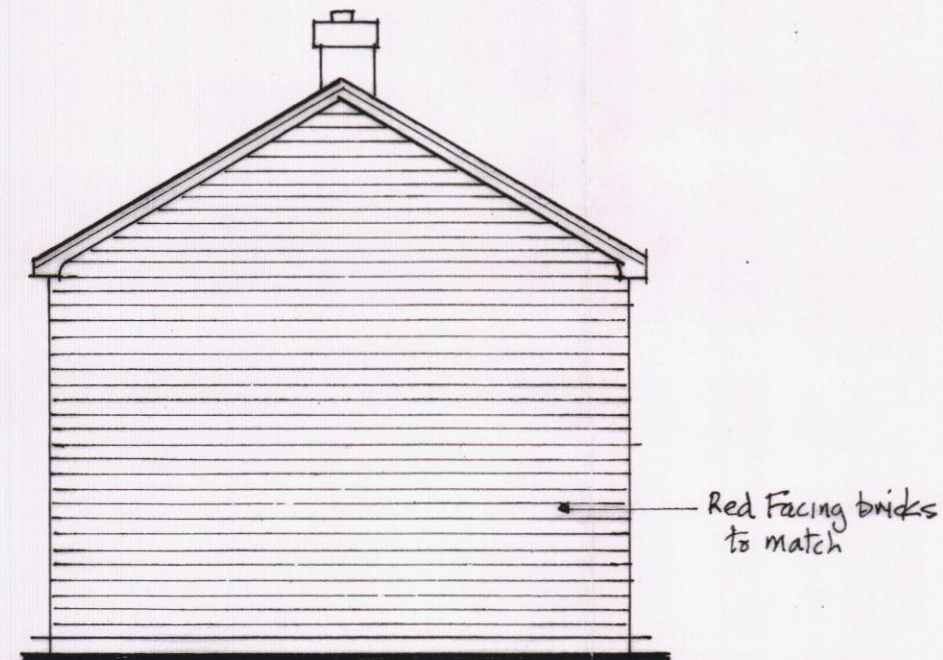



SIDE (NORTH)




REAR (WEST)

PROPOSED ELEVATIONS

SCALE 1:100 @ A2

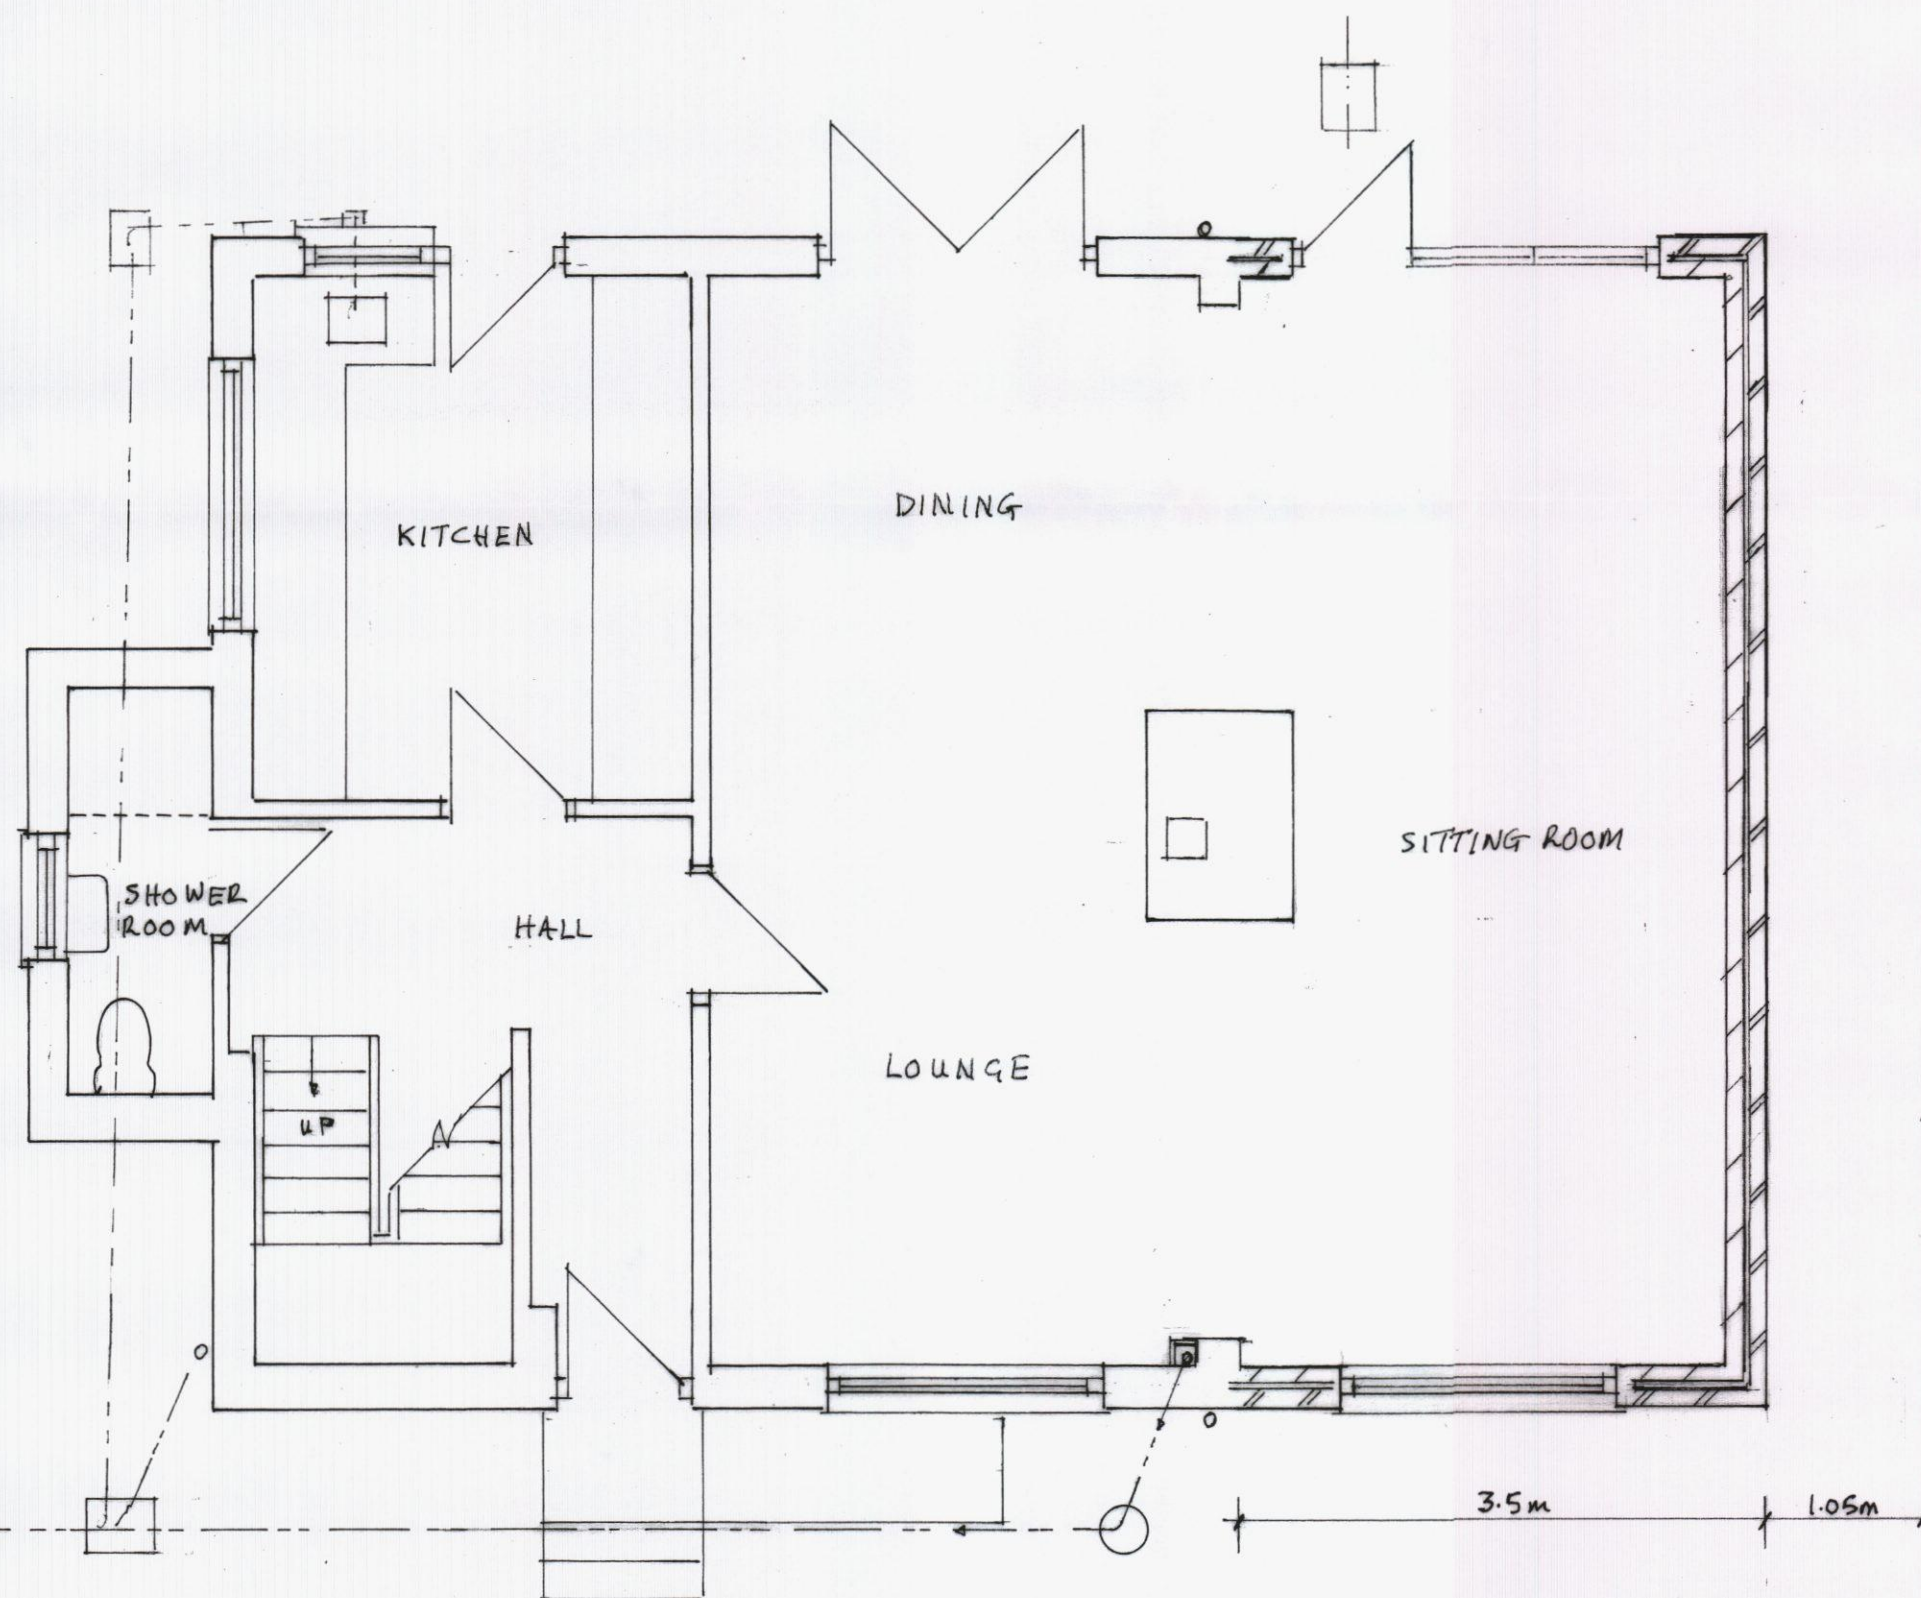 


GROUND FLOOR

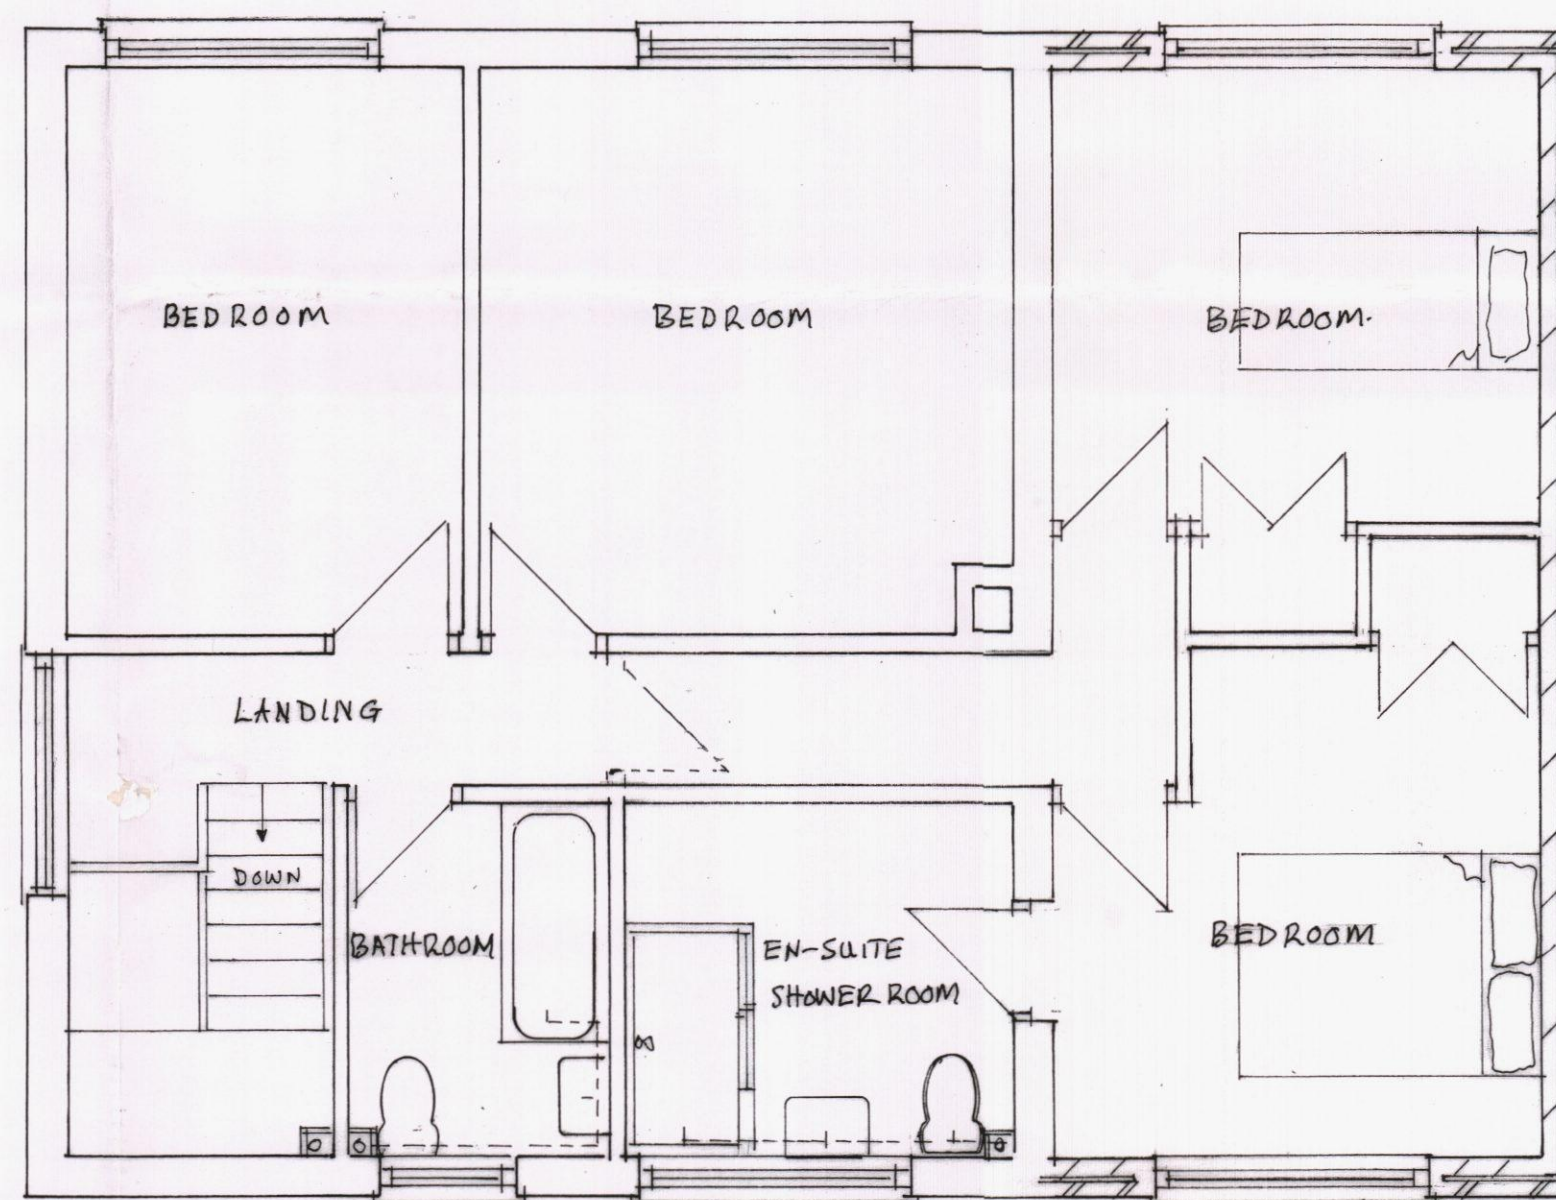

FIRST FLOOR

PROPOSED FLOOR PLANS

SCALE 1:50 @ A2

 

Title: PROPOSED TWO STOREY
SIDE EXTENSION
(Proposed Plans & Elevations)

Address: 49 HOLLYBANK LANE
EMSWORTH PO10 7UE

Client: DAVID & NIKI POLAND
Tele: 01243 373172

Scale: 1:50 & 1:100 Date: 13/08/2015