


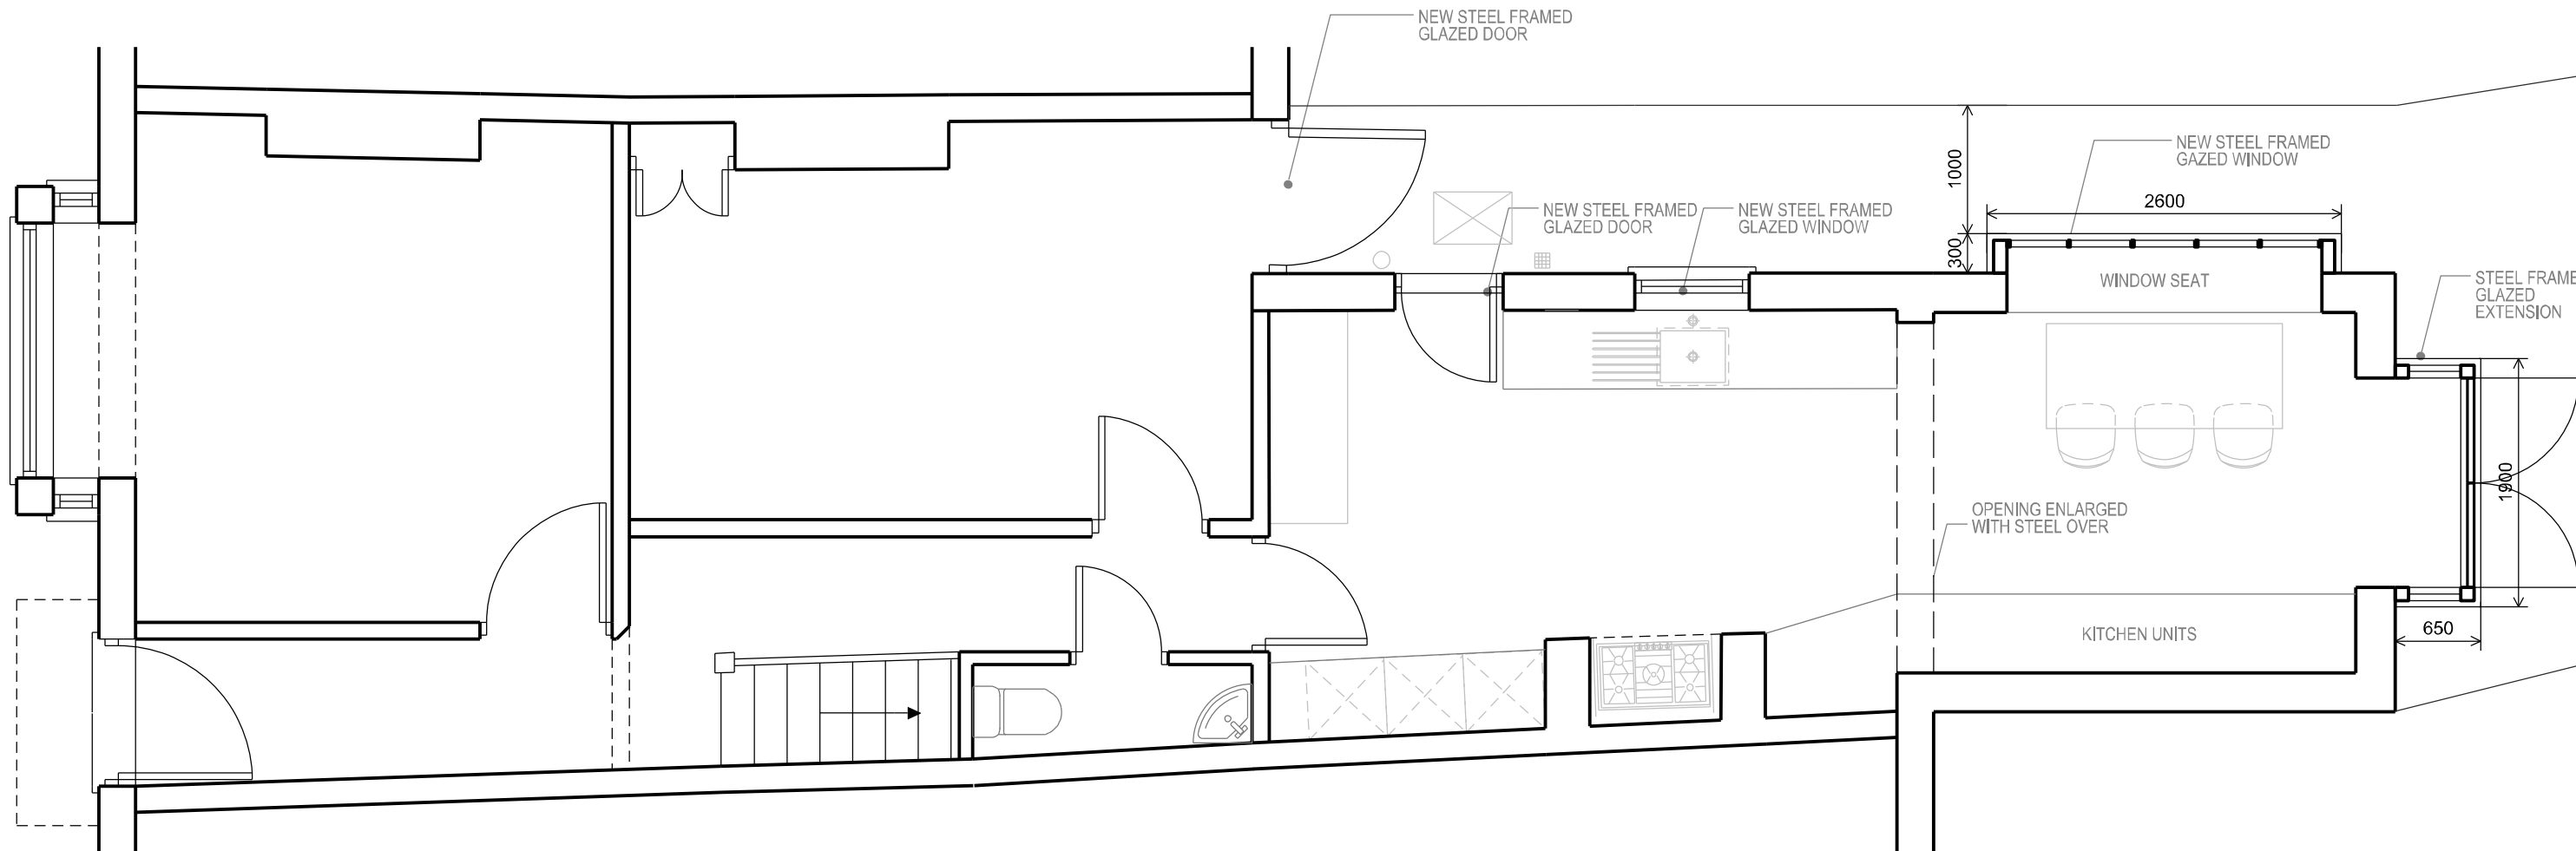

0 1 2 3 4 5

SCALE IN METRES @ 1:50

/ 29.05.2016		PLANNING APPLICATION		GM
REV	DATE	NOTES		INIT.
DRAWING TITLE				
PROPOSED GROUND FLOOR PLAN				
PROJECT		PROJECT NO.		
3 FAIRFIELD TERRACE		015		
W1K 4BA				
DRAWING NUMBER		1000		
DATE	DRAWN	SCALE @ A3	1:50	REVISION
MAY 2016	GM	SCALE @ A1	1:25	

