



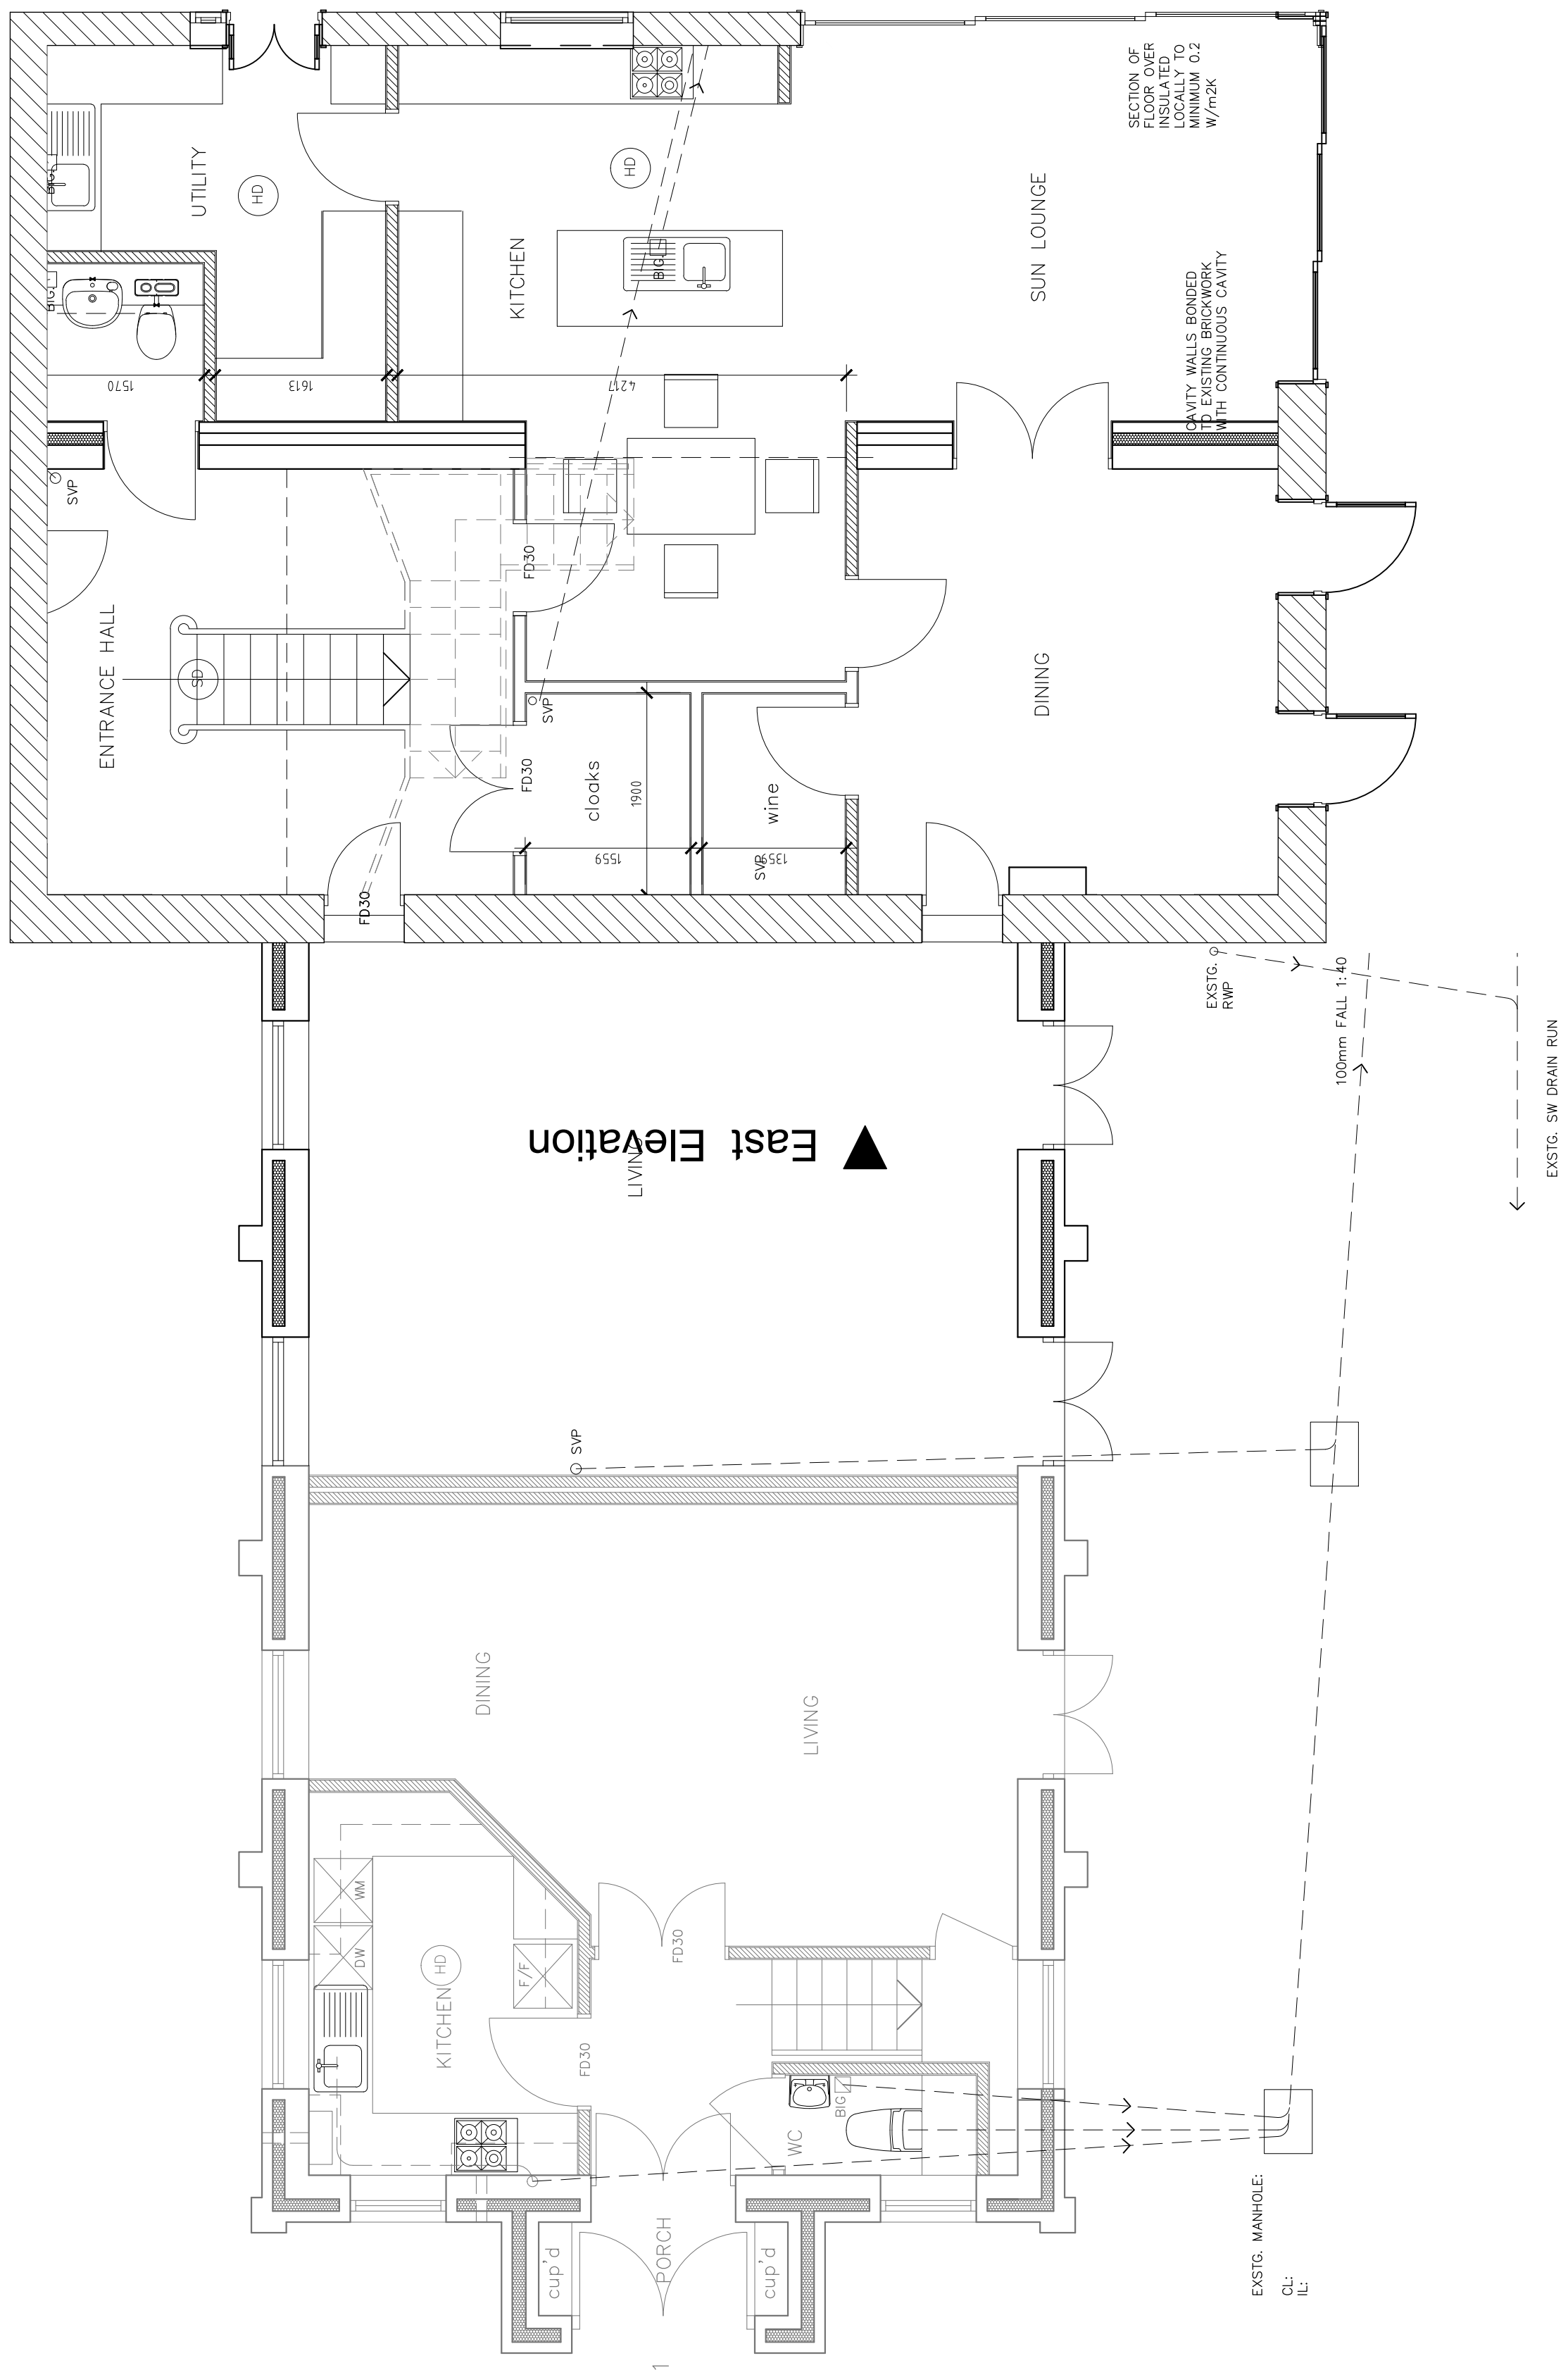

Rev B

Ground Floor Plan


1:50

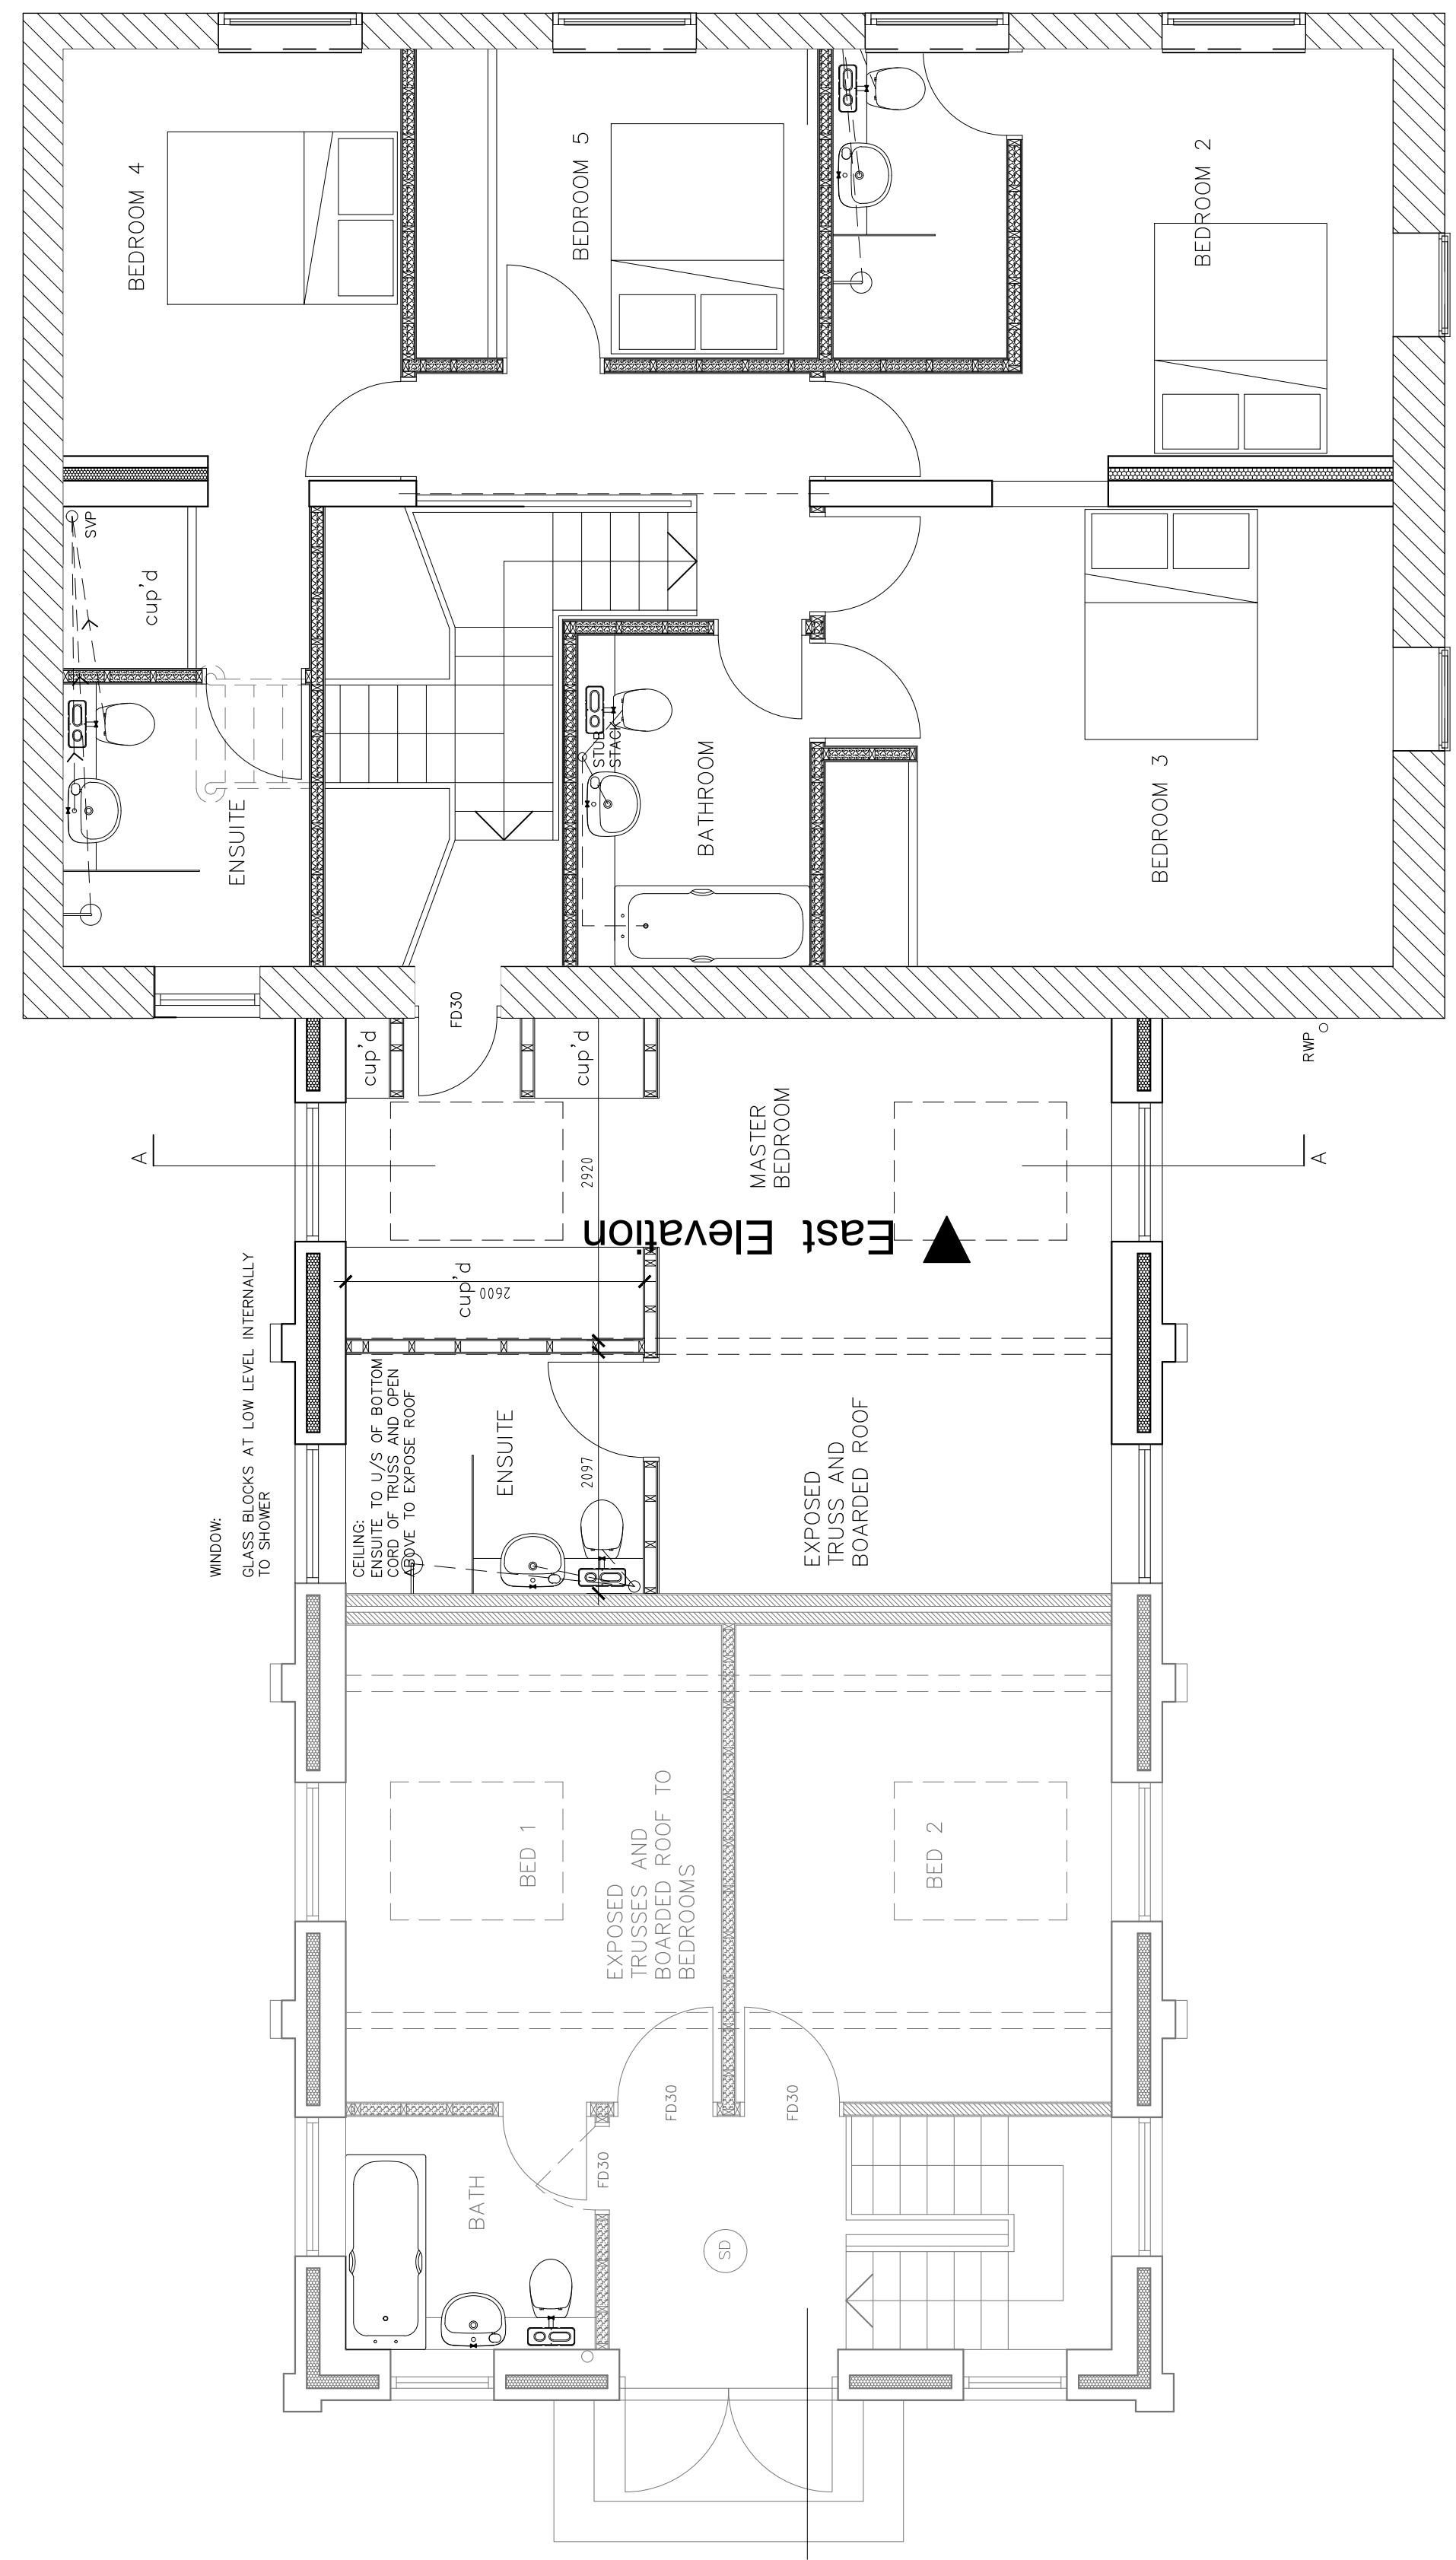

Rev B

First Floor Plan

1:50

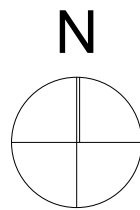

0 100mm @A1

Note: All dimensions to be checked on site by the contractor before fabrication and erection. Figured dimensions to be taken in preference to scaled dimensions. This drawing is the copyright of the architects and must not be reproduced or used without their express consent, except for the purposes of a planning application. Electronic issue of this drawing to be confirmed by paper hard copy only.

revisions & notes: A : Date 29.06.2016 : NWM : Planning
B : Date 07.09.2016 : NWM : Planning

project: Mr Andy Howe
Gospel Hall
58A Bedhampton Road
Havant, PO9
drawing name: Existing Ground & First Floor Plan
status: Planning
date: 29.06.2016
scale: 1:50 @A1
drawn: NWM

pwparchitects
61 South Street, Havant, Hampshire PO9 1BZ
t: 023 9248 2494 f: 023 9248 1152
e: design@pwp-architects.com w: www.pwp-architects.com
Project No. 5341 drawing No. 1001 rev B