




FRONT ELEVATION



SIDE ELEVATION




REAR ELEVATION

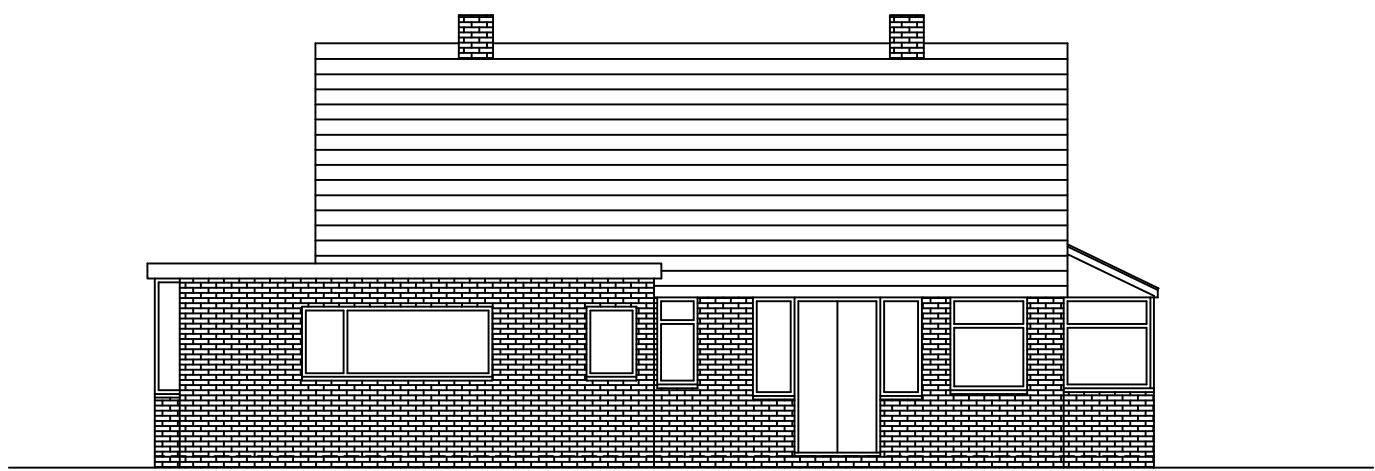


SIDE ELEVATION




PHOTO FRONT ELEVATION

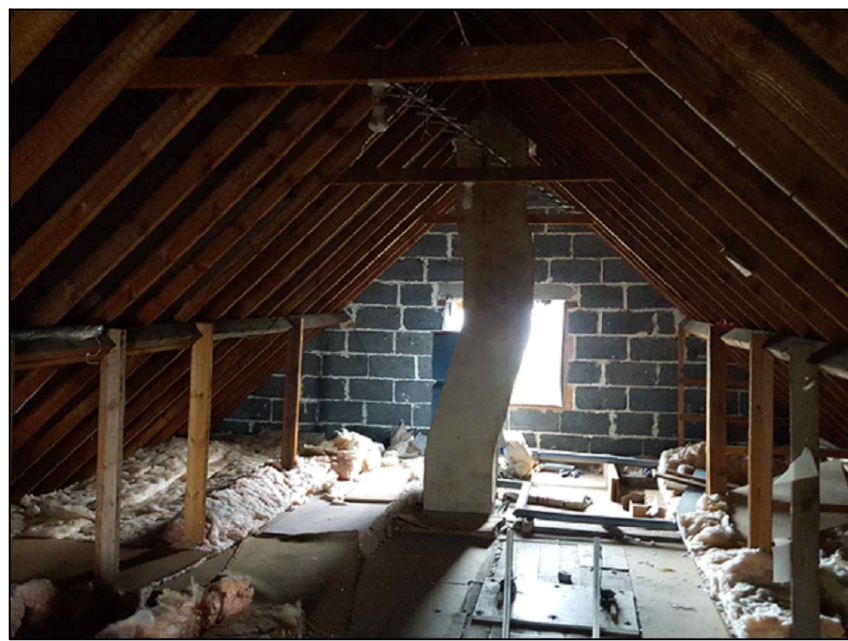


EXISTING LOFT ROOM

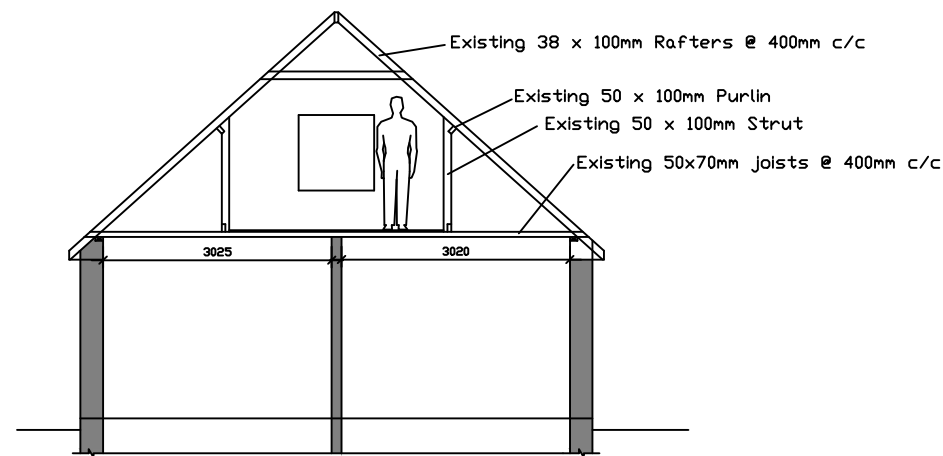


SECTION

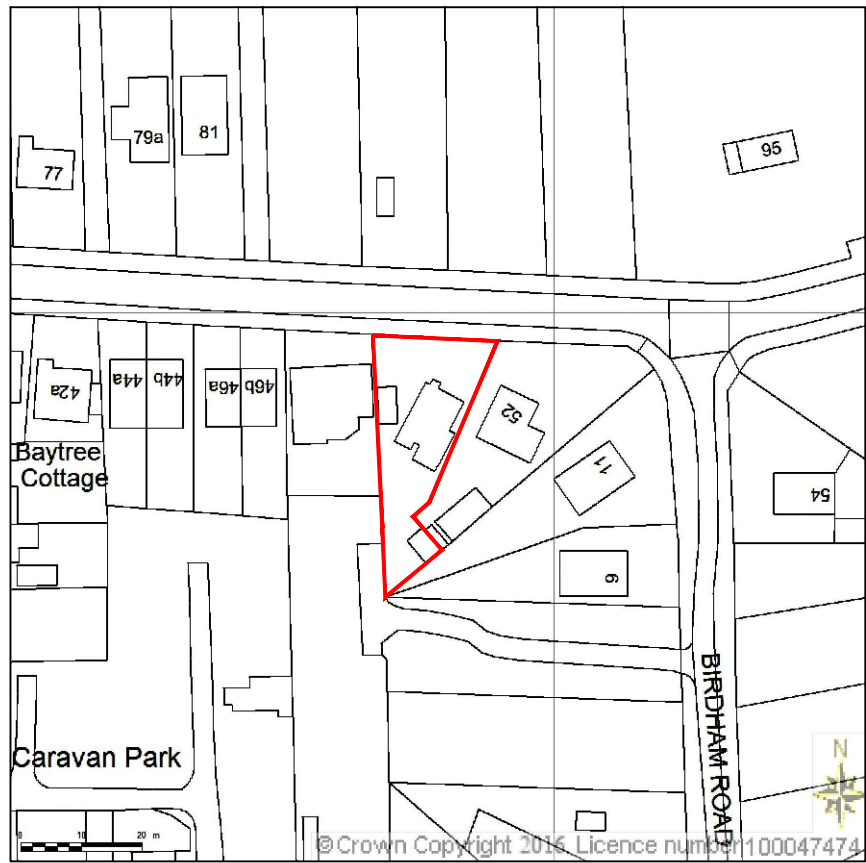


LOCATION PLAN 1:1250

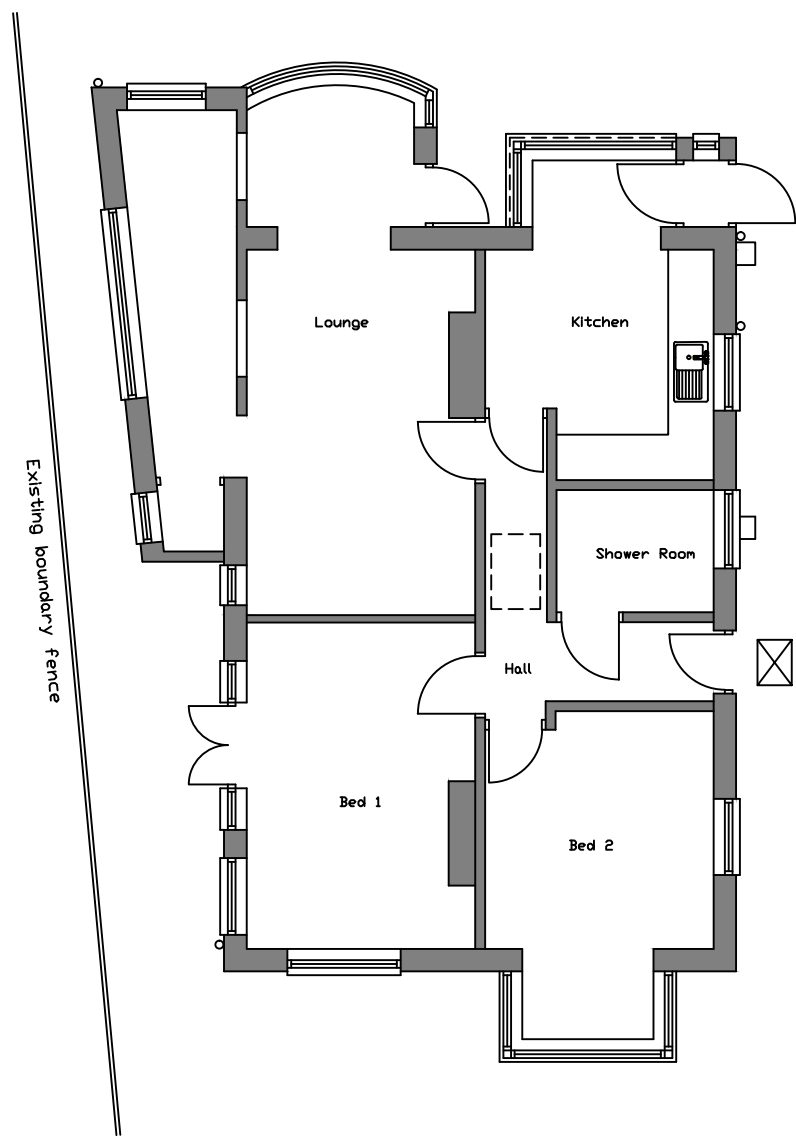


GROUND FLOOR PLAN

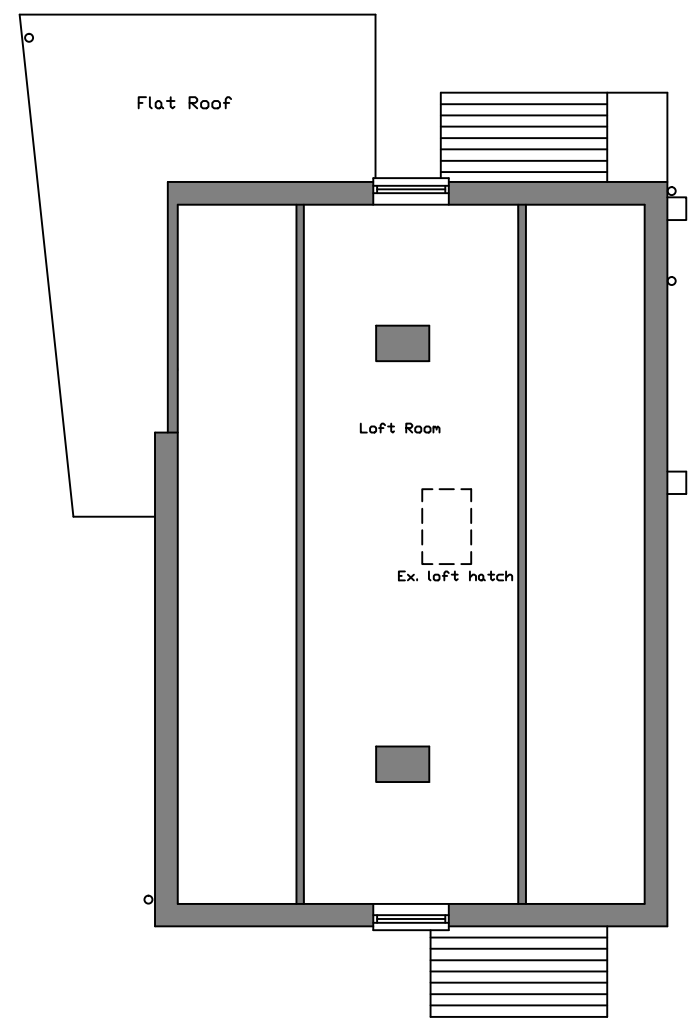


FIRST FLOOR PLAN

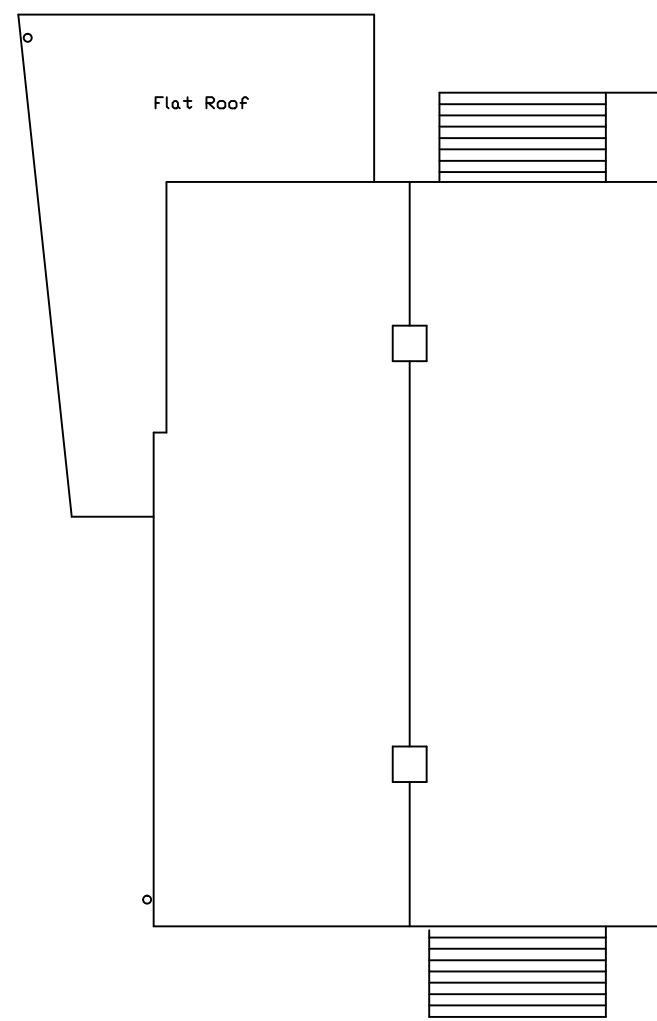

ROOF PLAN

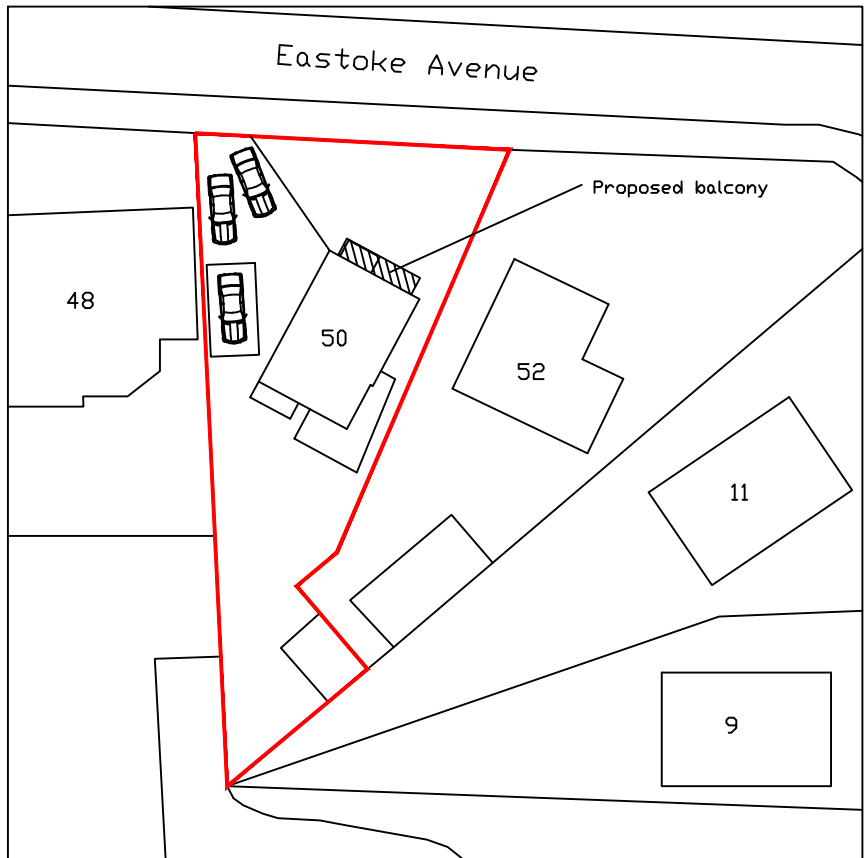

SITE PLAN 1:500

 

Address: Proposed Alterations to 50 Eastoke Avenue Hayling Island PO11 9QP	
Drawing Title: Existing Plans & Elevations	
Drawing Number: Planning 001	Scale: 1:100 @ A2
Date: Aug 2016	Rev: