


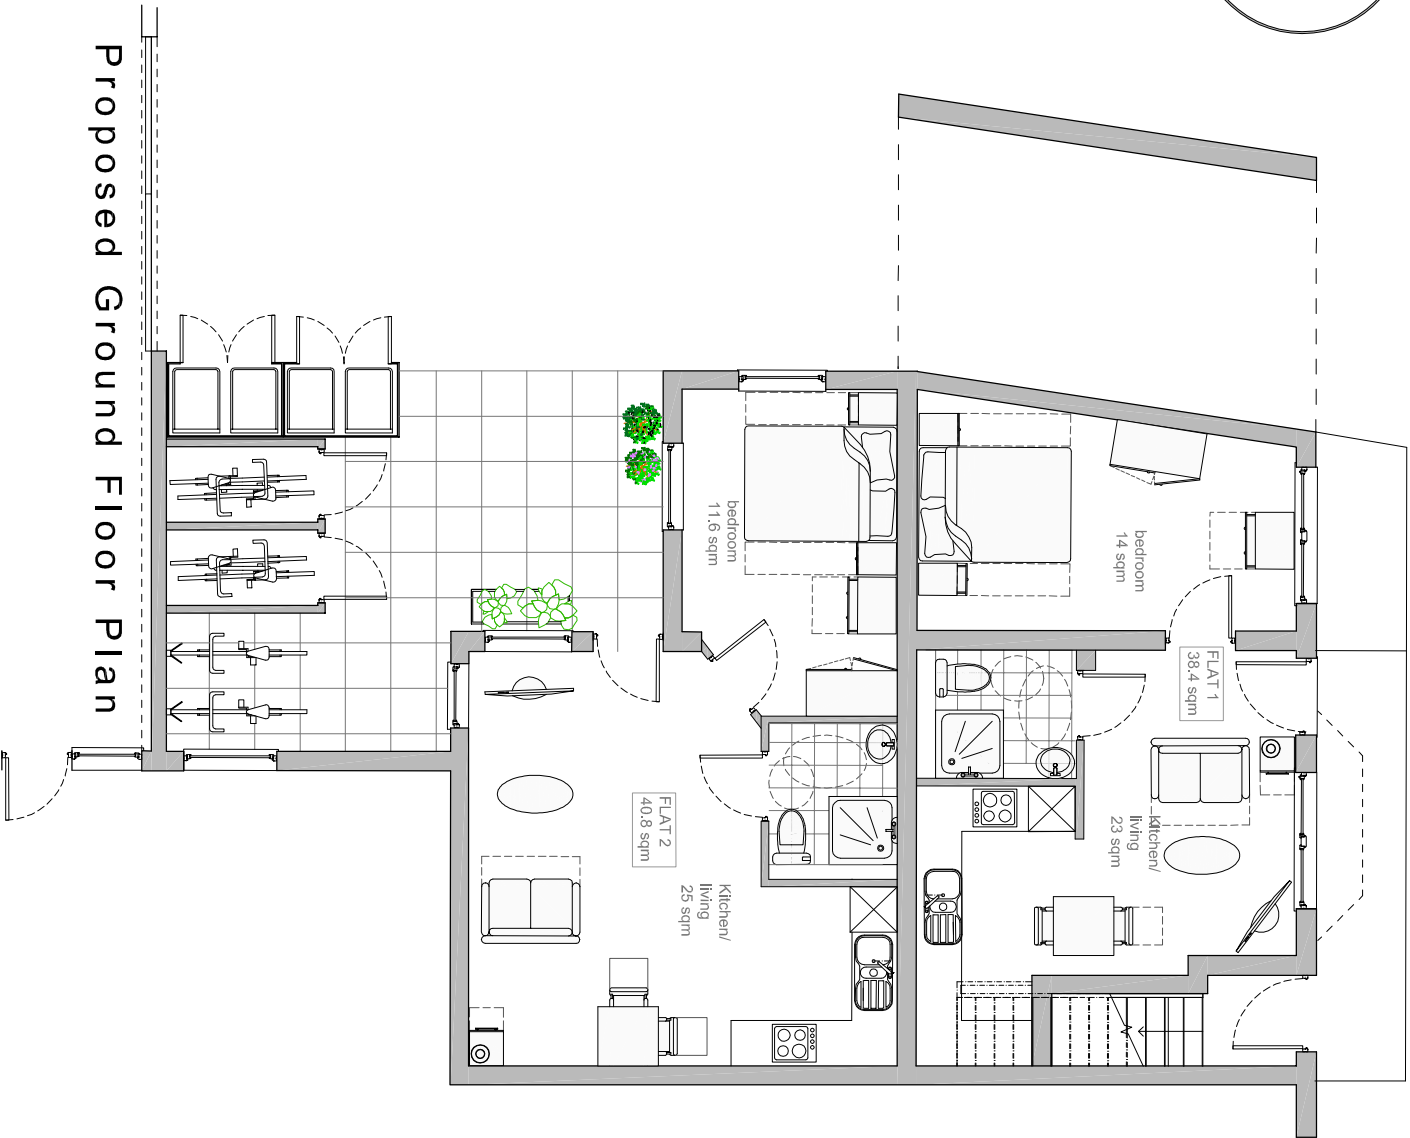


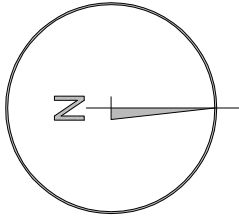

Proposed Ground Floor Plan

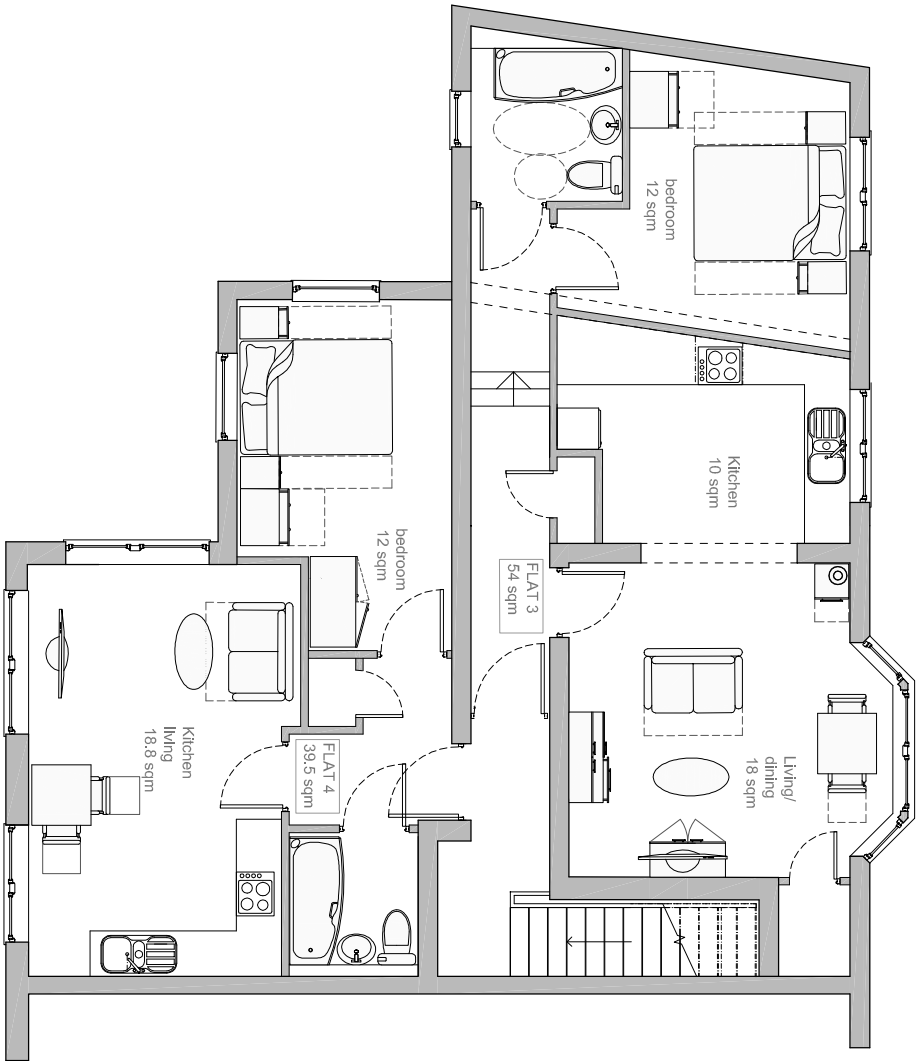

Proposed First Floor Plan

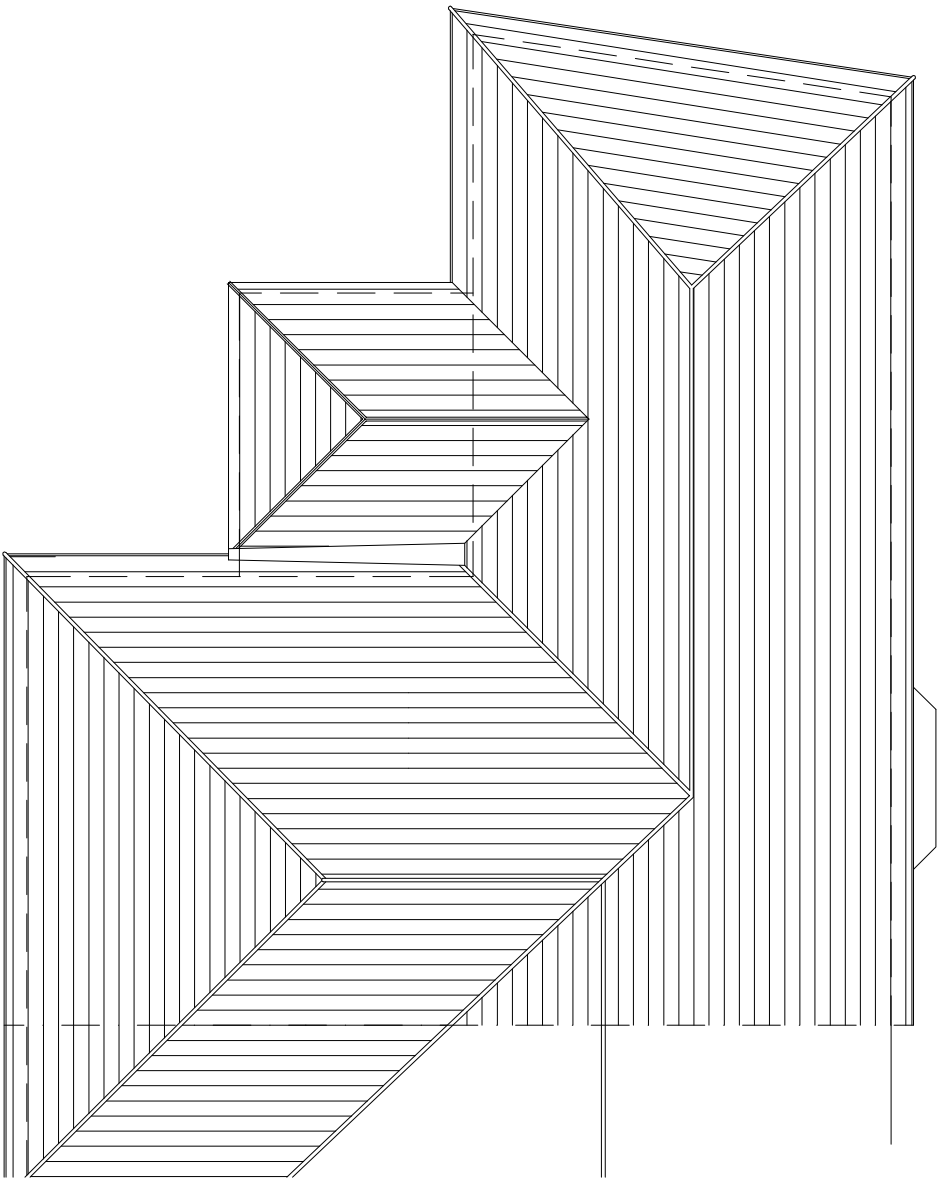

Proposed Roof Plan

Schedule of Accommodation
4x1bed,2person flats,
38,39.5,40,54sqm

notes

This drawing is the copyright of the **pdp architecture llp** and must not be reproduced in whole or part or used for the execution of works without the permission. All dimensions to be checked on site prior to commencement of construction works and the architect notified of any discrepancy. Figured dimensions are to be used in preference to scaled dimensions. No deviation from this drawing will be permitted without prior consent of the architect. All drawings are prepared subject to a full measured and structural survey of the buildings and site. All structural work is subject to the appointment of a structural engineer to confirm and agree the structural proposals. OS promap licence no. 100009489.

Health & safety:
exceptional risks involving specific methods of construction or exceptional maintenance issues:

NO SIGNIFICANT RISK


Scale width: 50 mm @ a1 - 25 mm @ a3

revision notes date drawn/checked

A Roof plan amended to planners reqs 15.08.16 MAS MBW

client

PLANNING

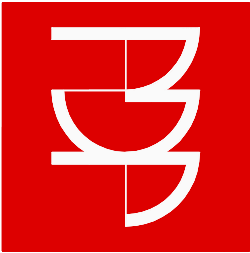

pdp architecture llp
chartered architects town planning
interior design consultants
2 beechworth road havant
hampshire po9 1ax
tel 023 9248 1100
fax 023 9247 5050
email pdp@pdp-architects.co.uk
www.pdp-architects.co.uk

project	Proposed Development Jubilee House, Park Way Havant
detail	Proposed Plan
drawn	SM
checked	MAS
date	July 2016
at scale	a3 scale
1:50	1:100
status	Planning
ref	27971-PD154 A