



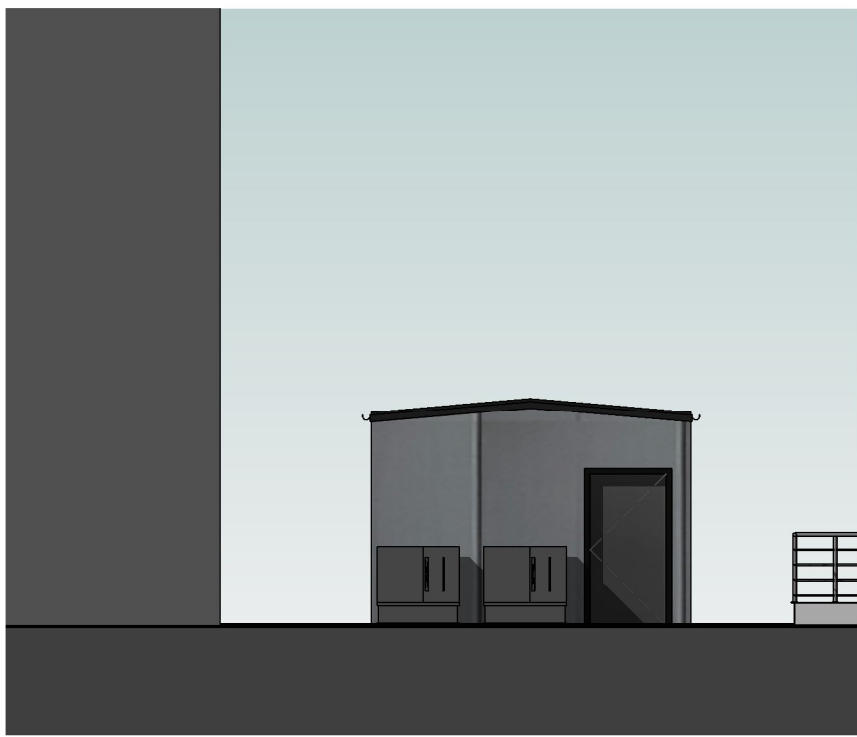

East - Rear
1 : 100

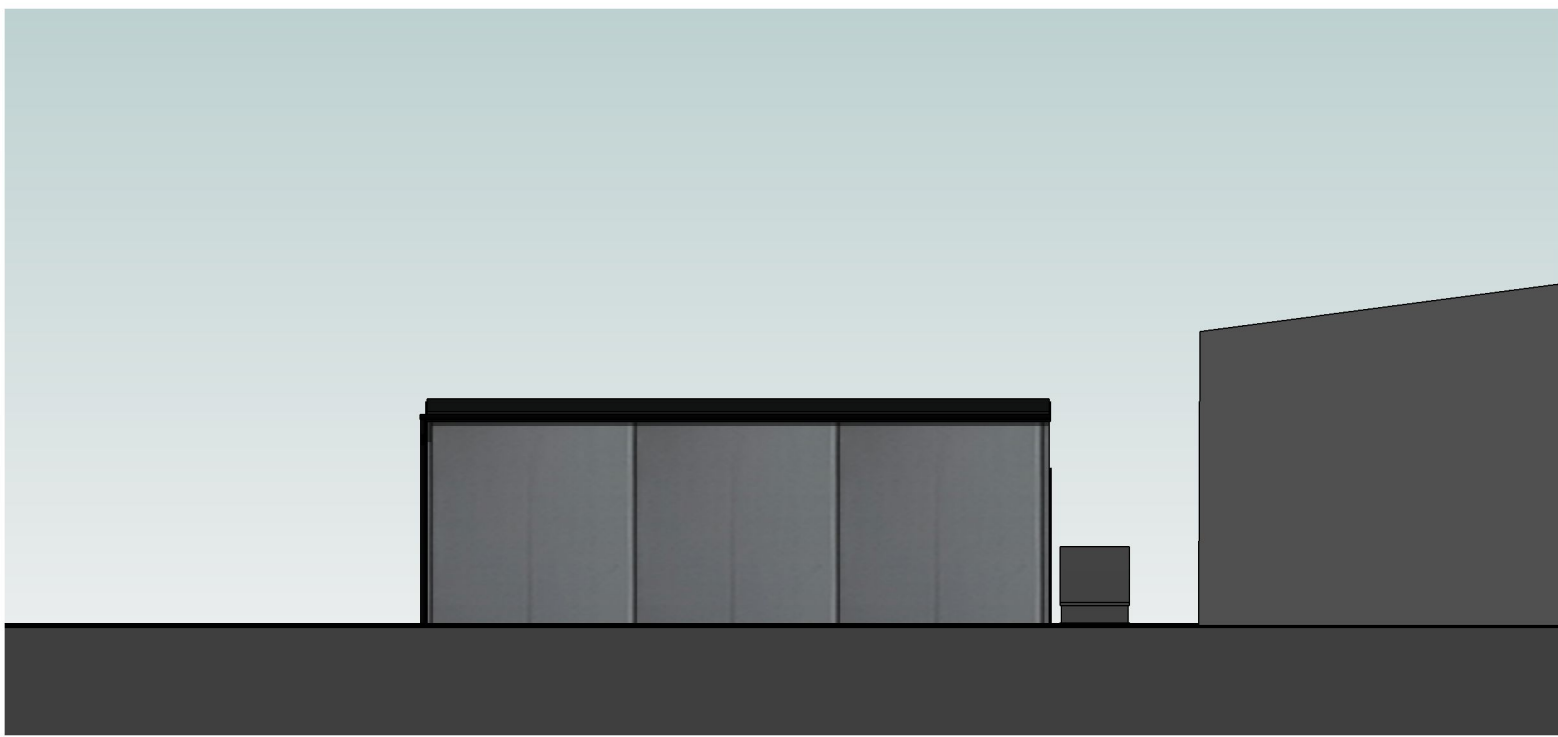

South - Side
1 : 100




North - Side
1 : 100




West - Front
1 : 100


- Materials:
- ① Walls: Vertical shallow profiled reinforced zinc coated steel panels with vertical stiffening channels.
 - ② Roof: Zinc coated steel capped/interlocked outer panel and stiffening members.
 - ③ Doors: Heavy duty steel with continuous stainless steel hinges.
- Trims: Aluminium gutters, fascias and soffits to match door trims (BS4800 10A05)
*All finishes to match surrounding buildings: BS4800 10A05.

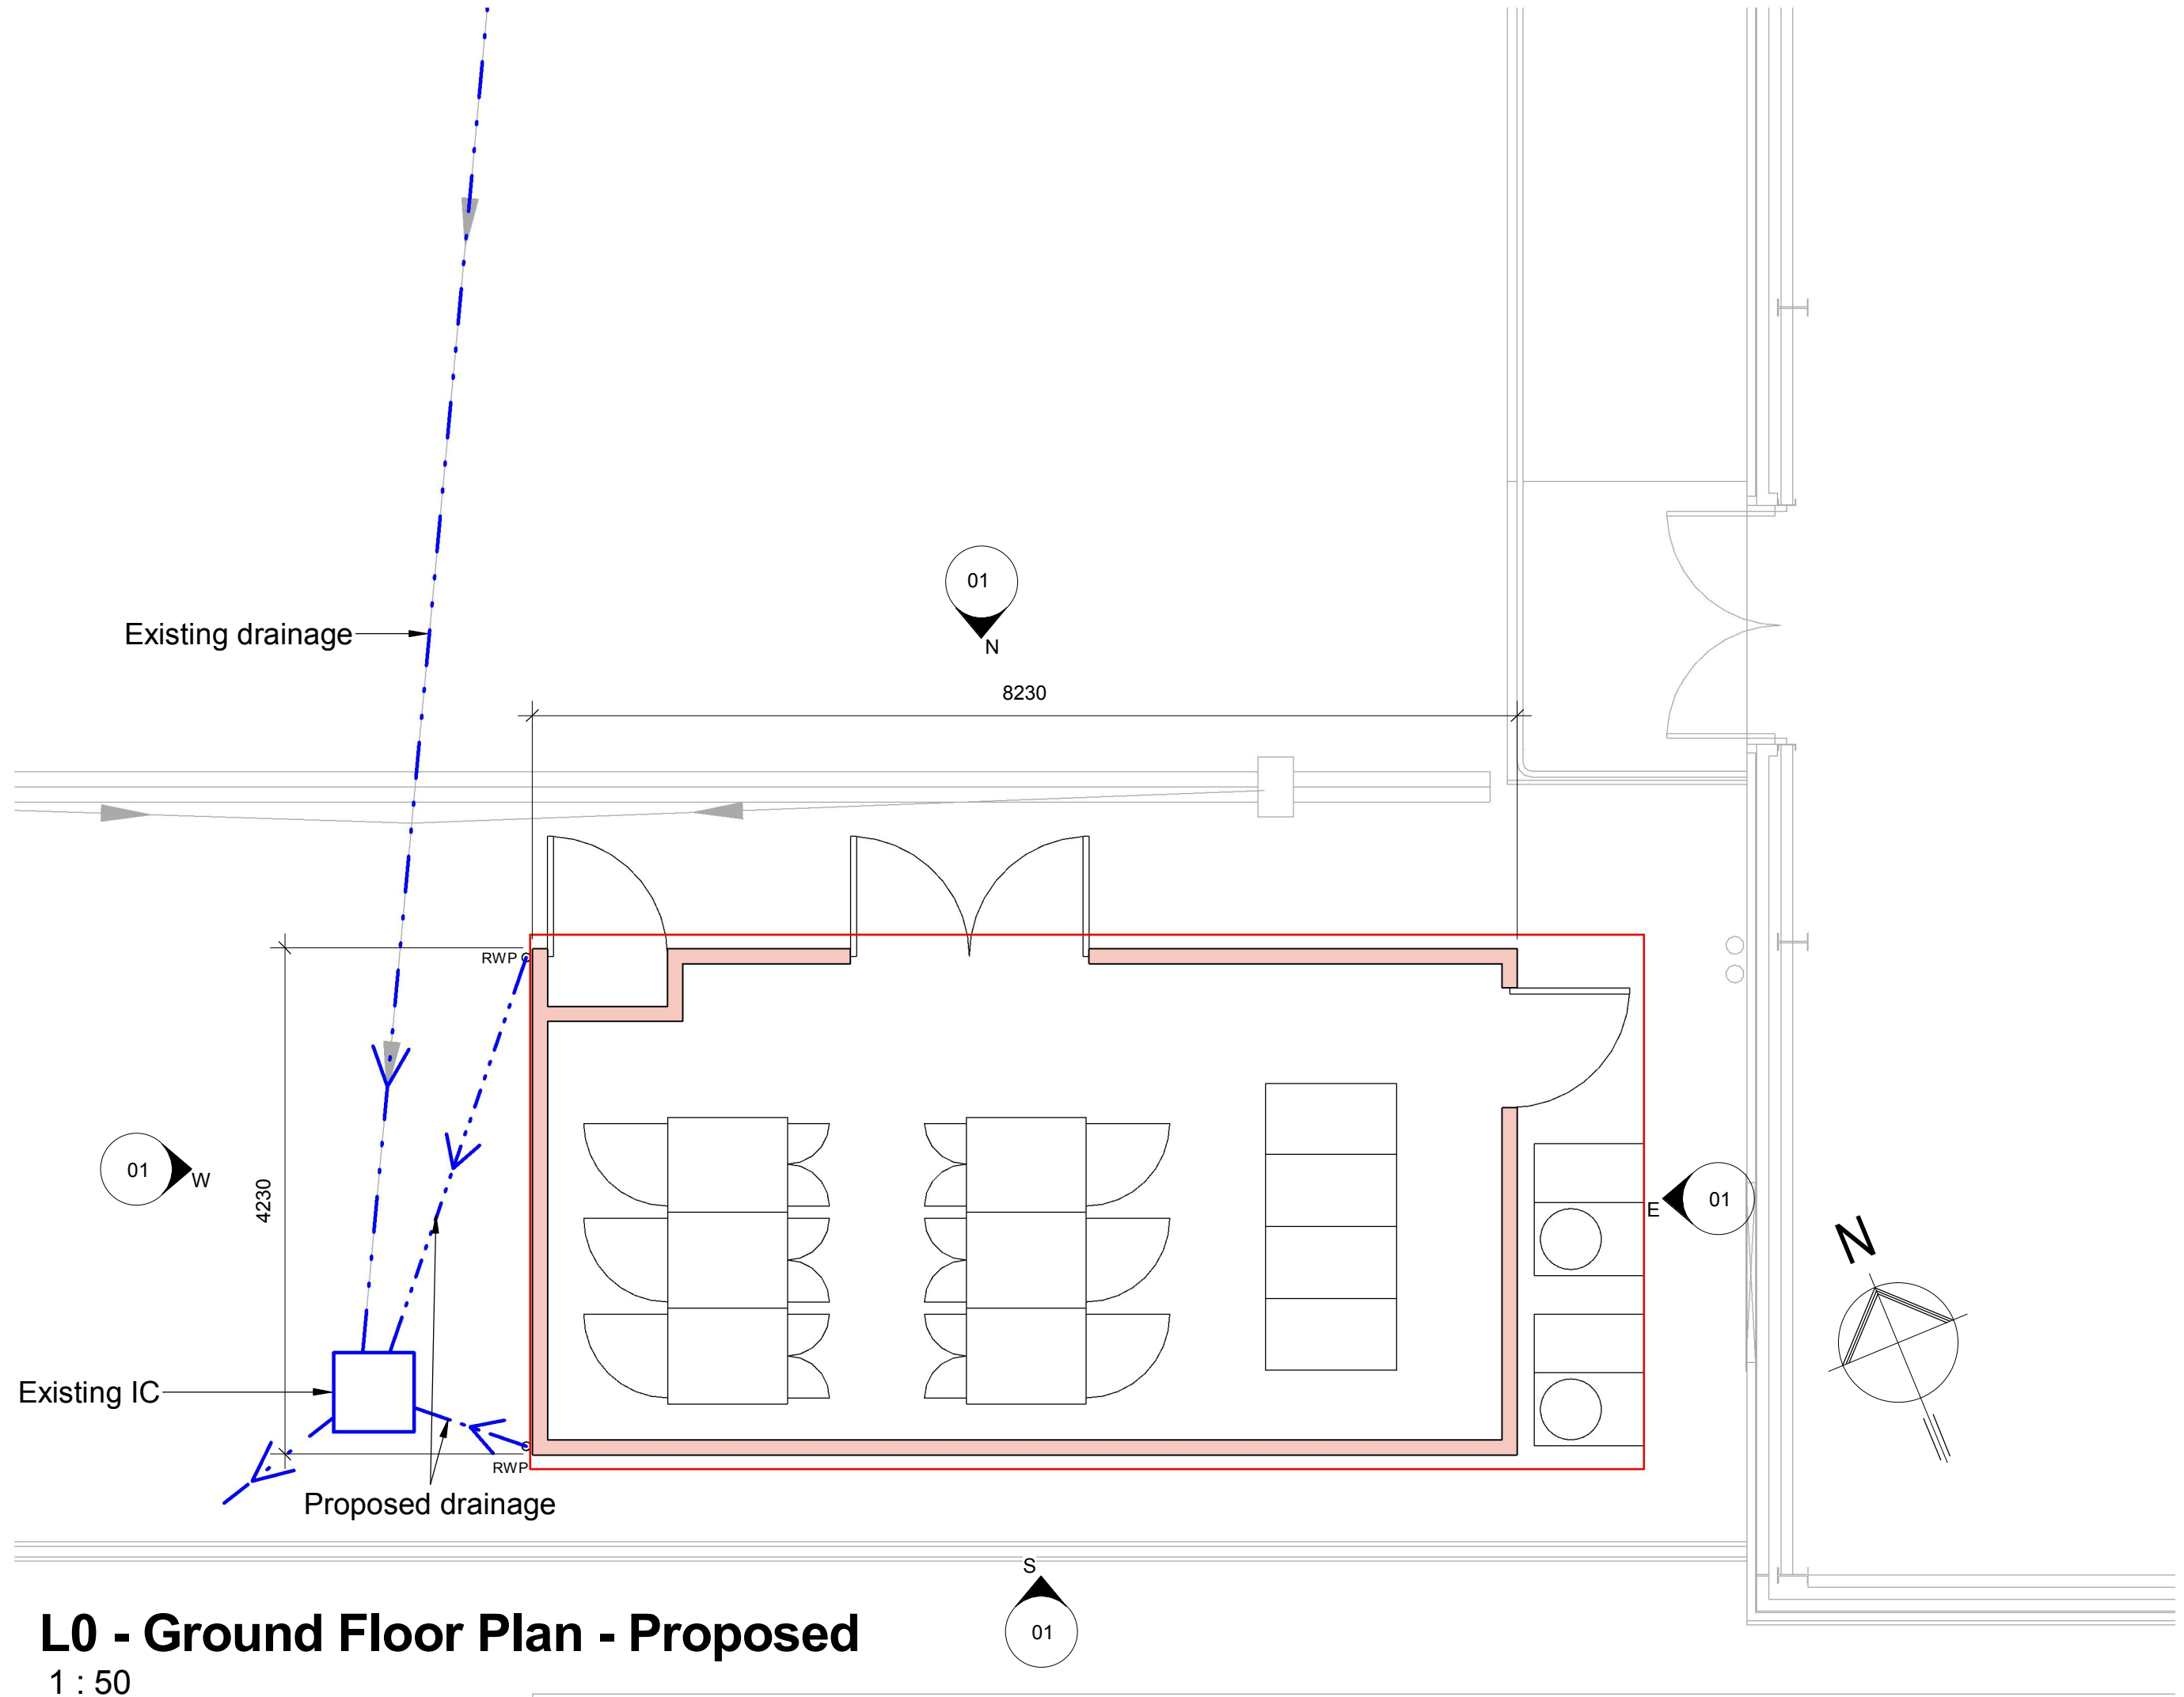


L0 - Ground Floor Plan - Proposed
1 : 50

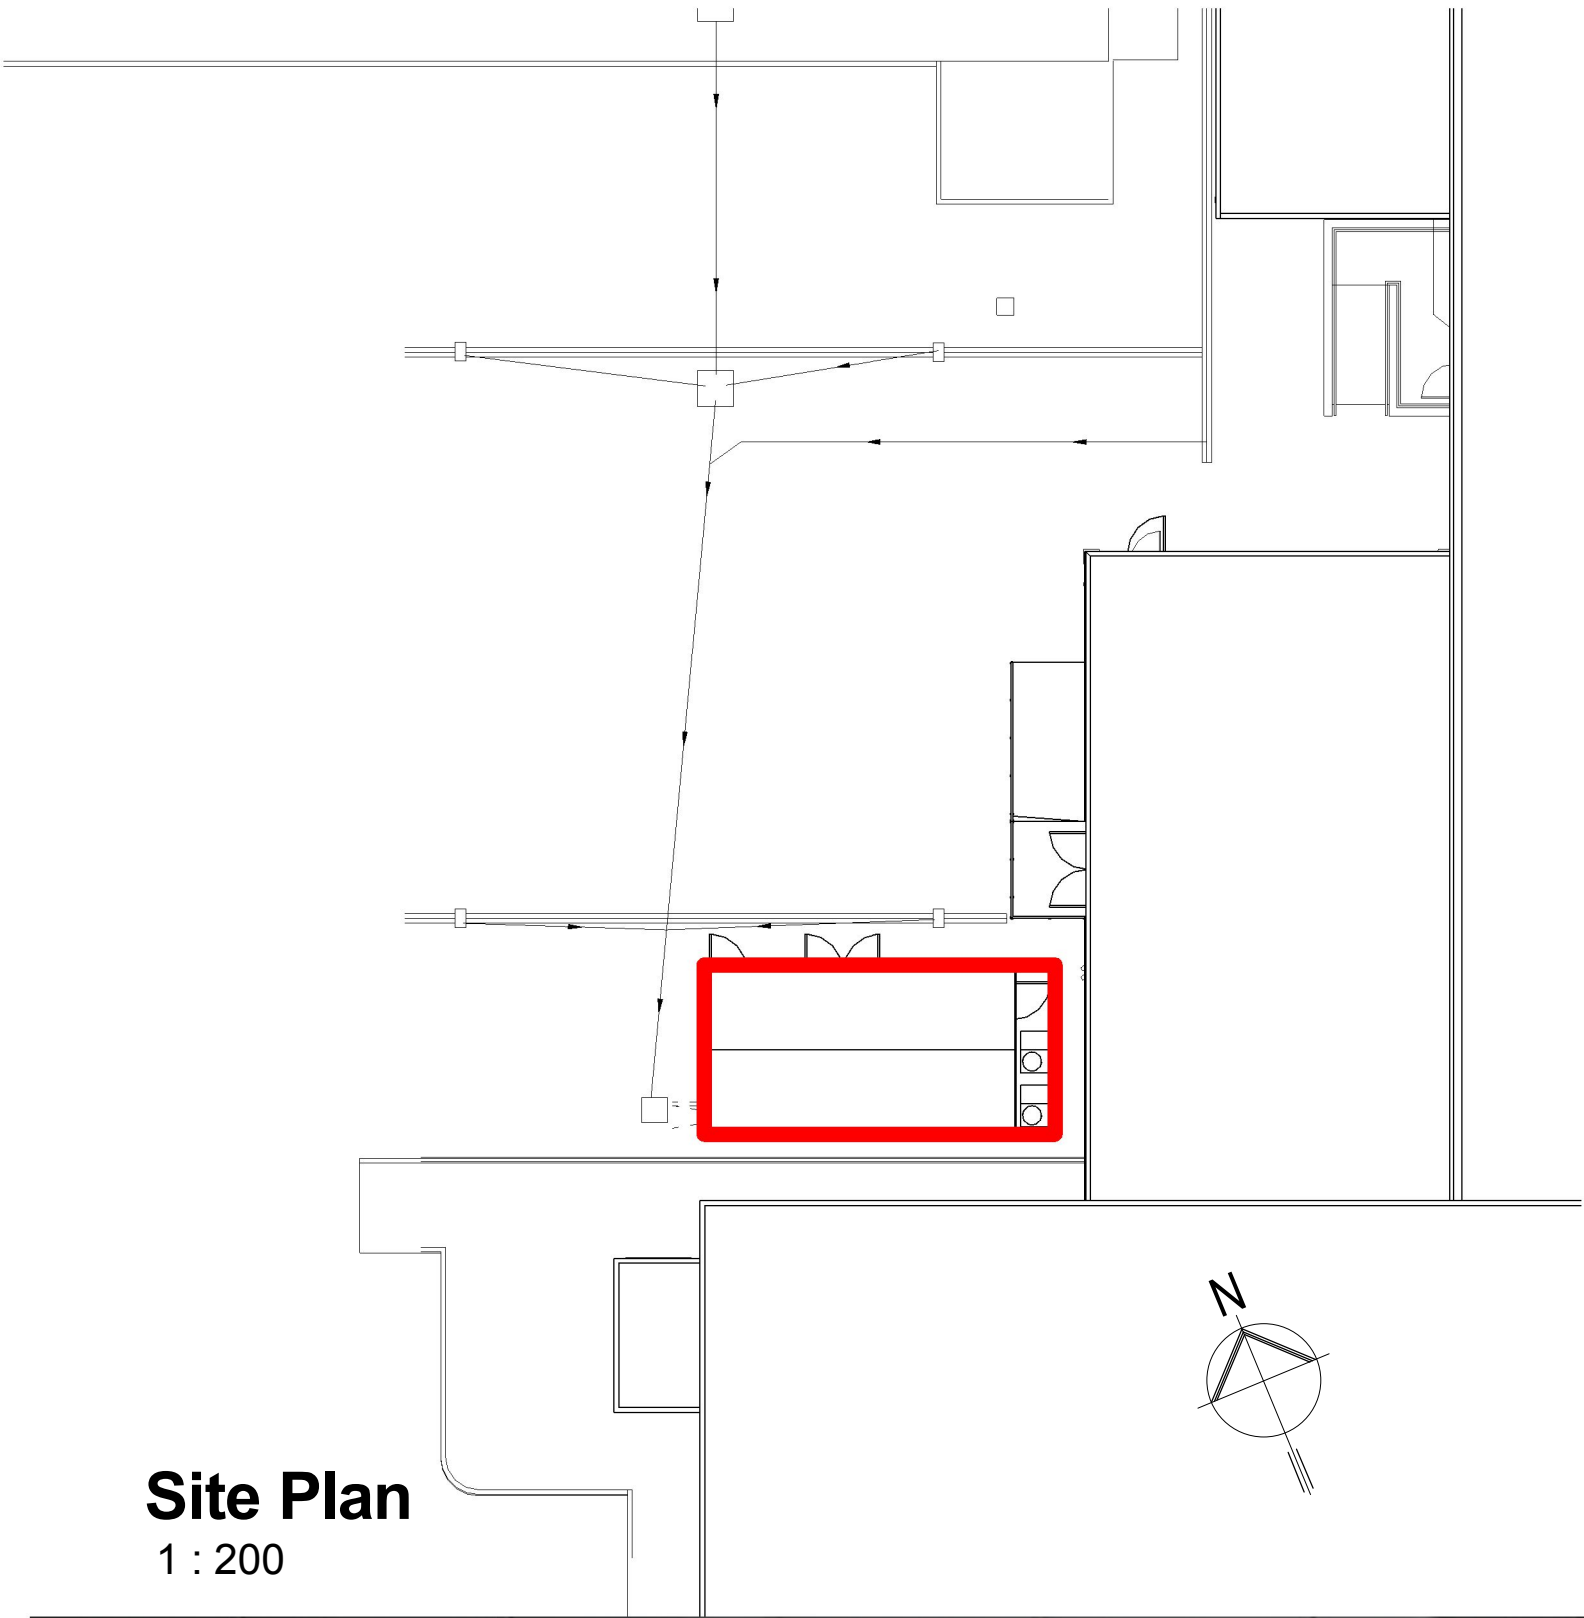

Site Plan
1 : 200

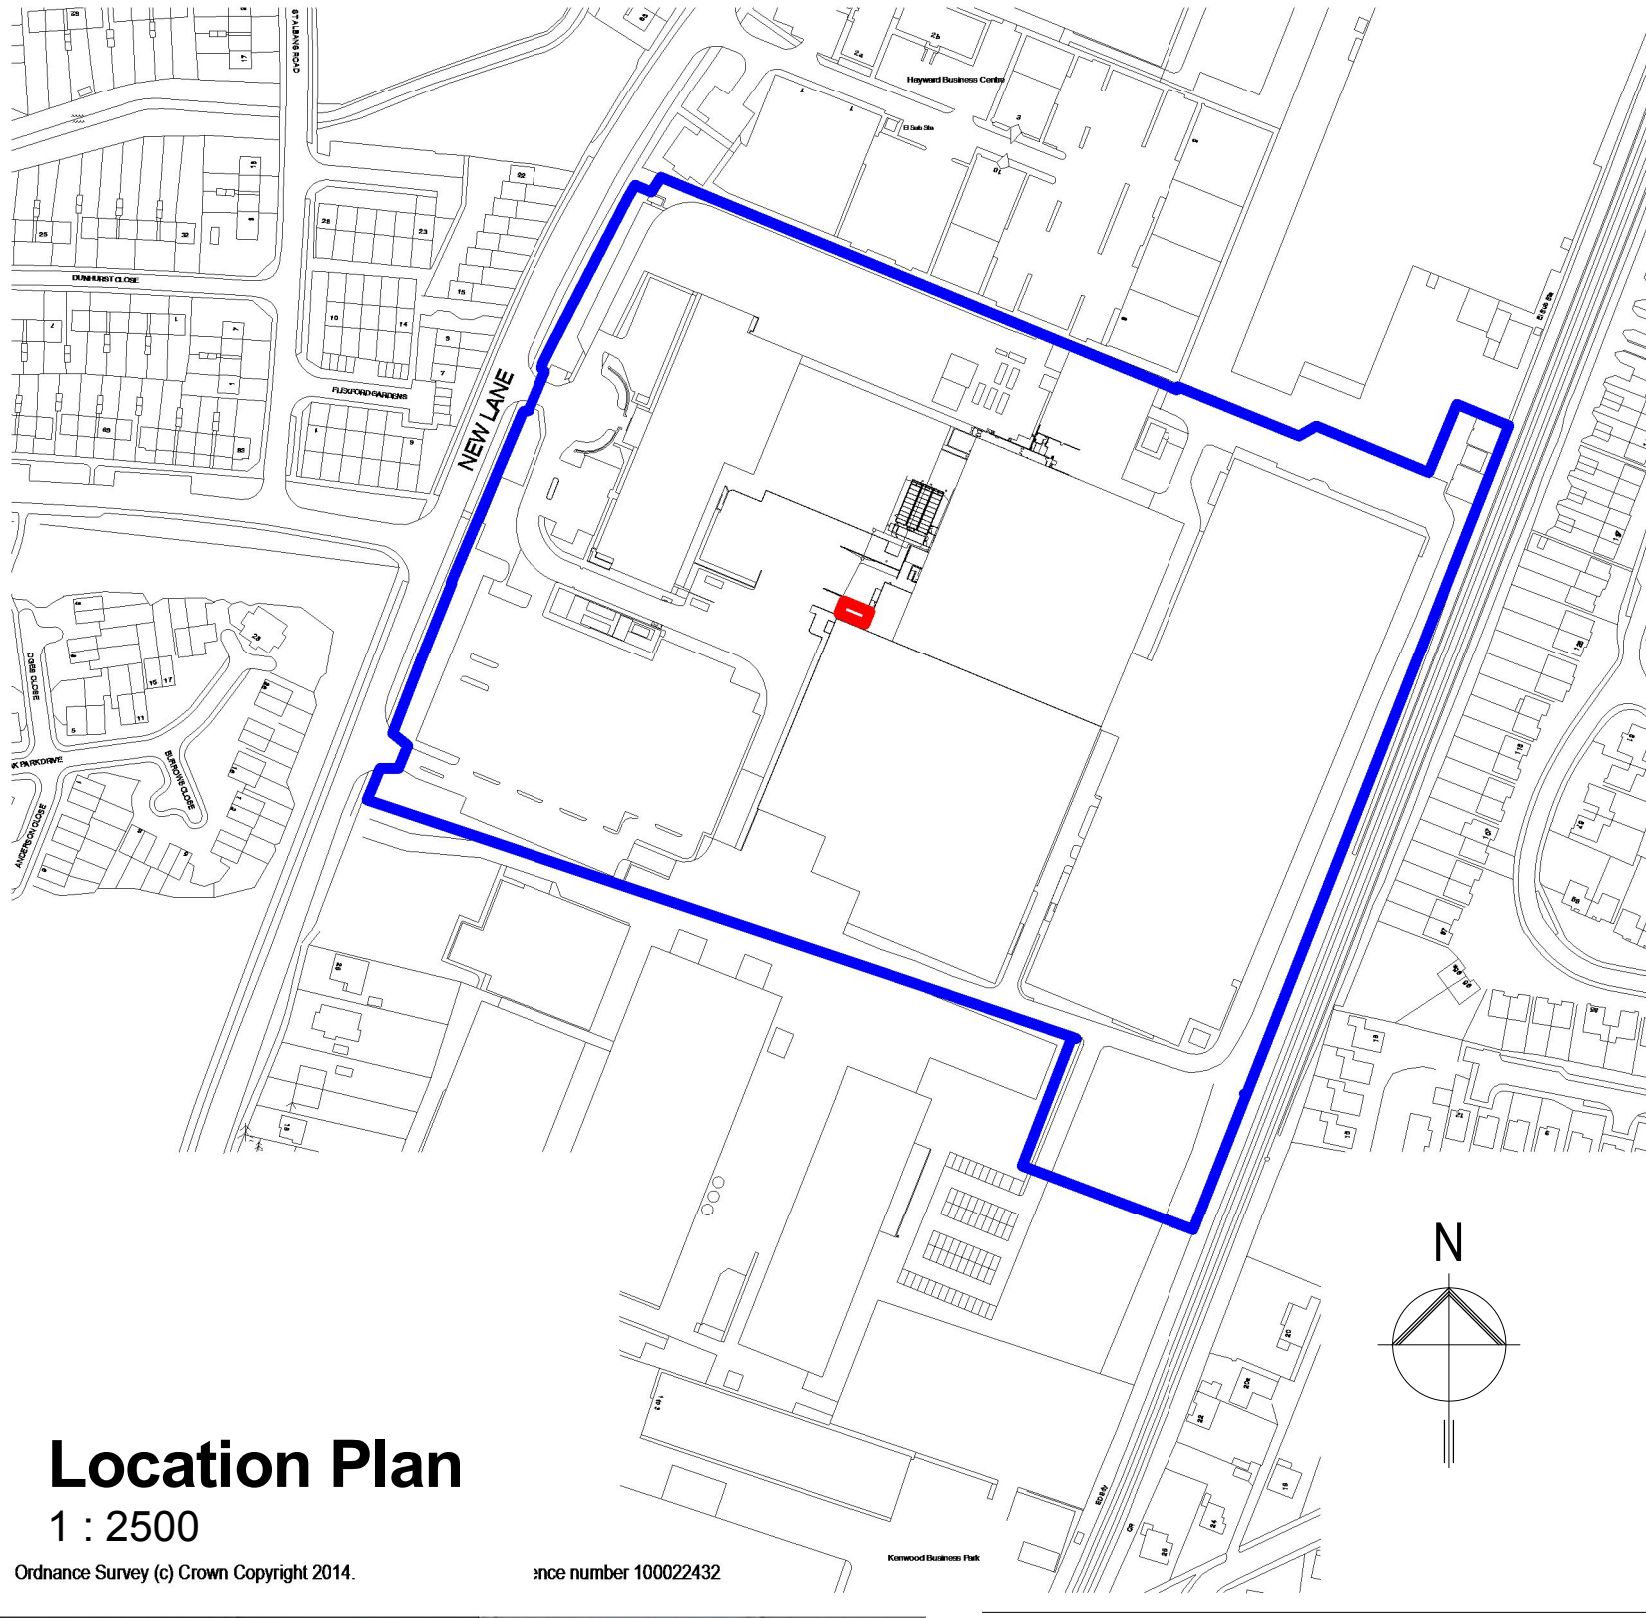

Location Plan
1 : 2500

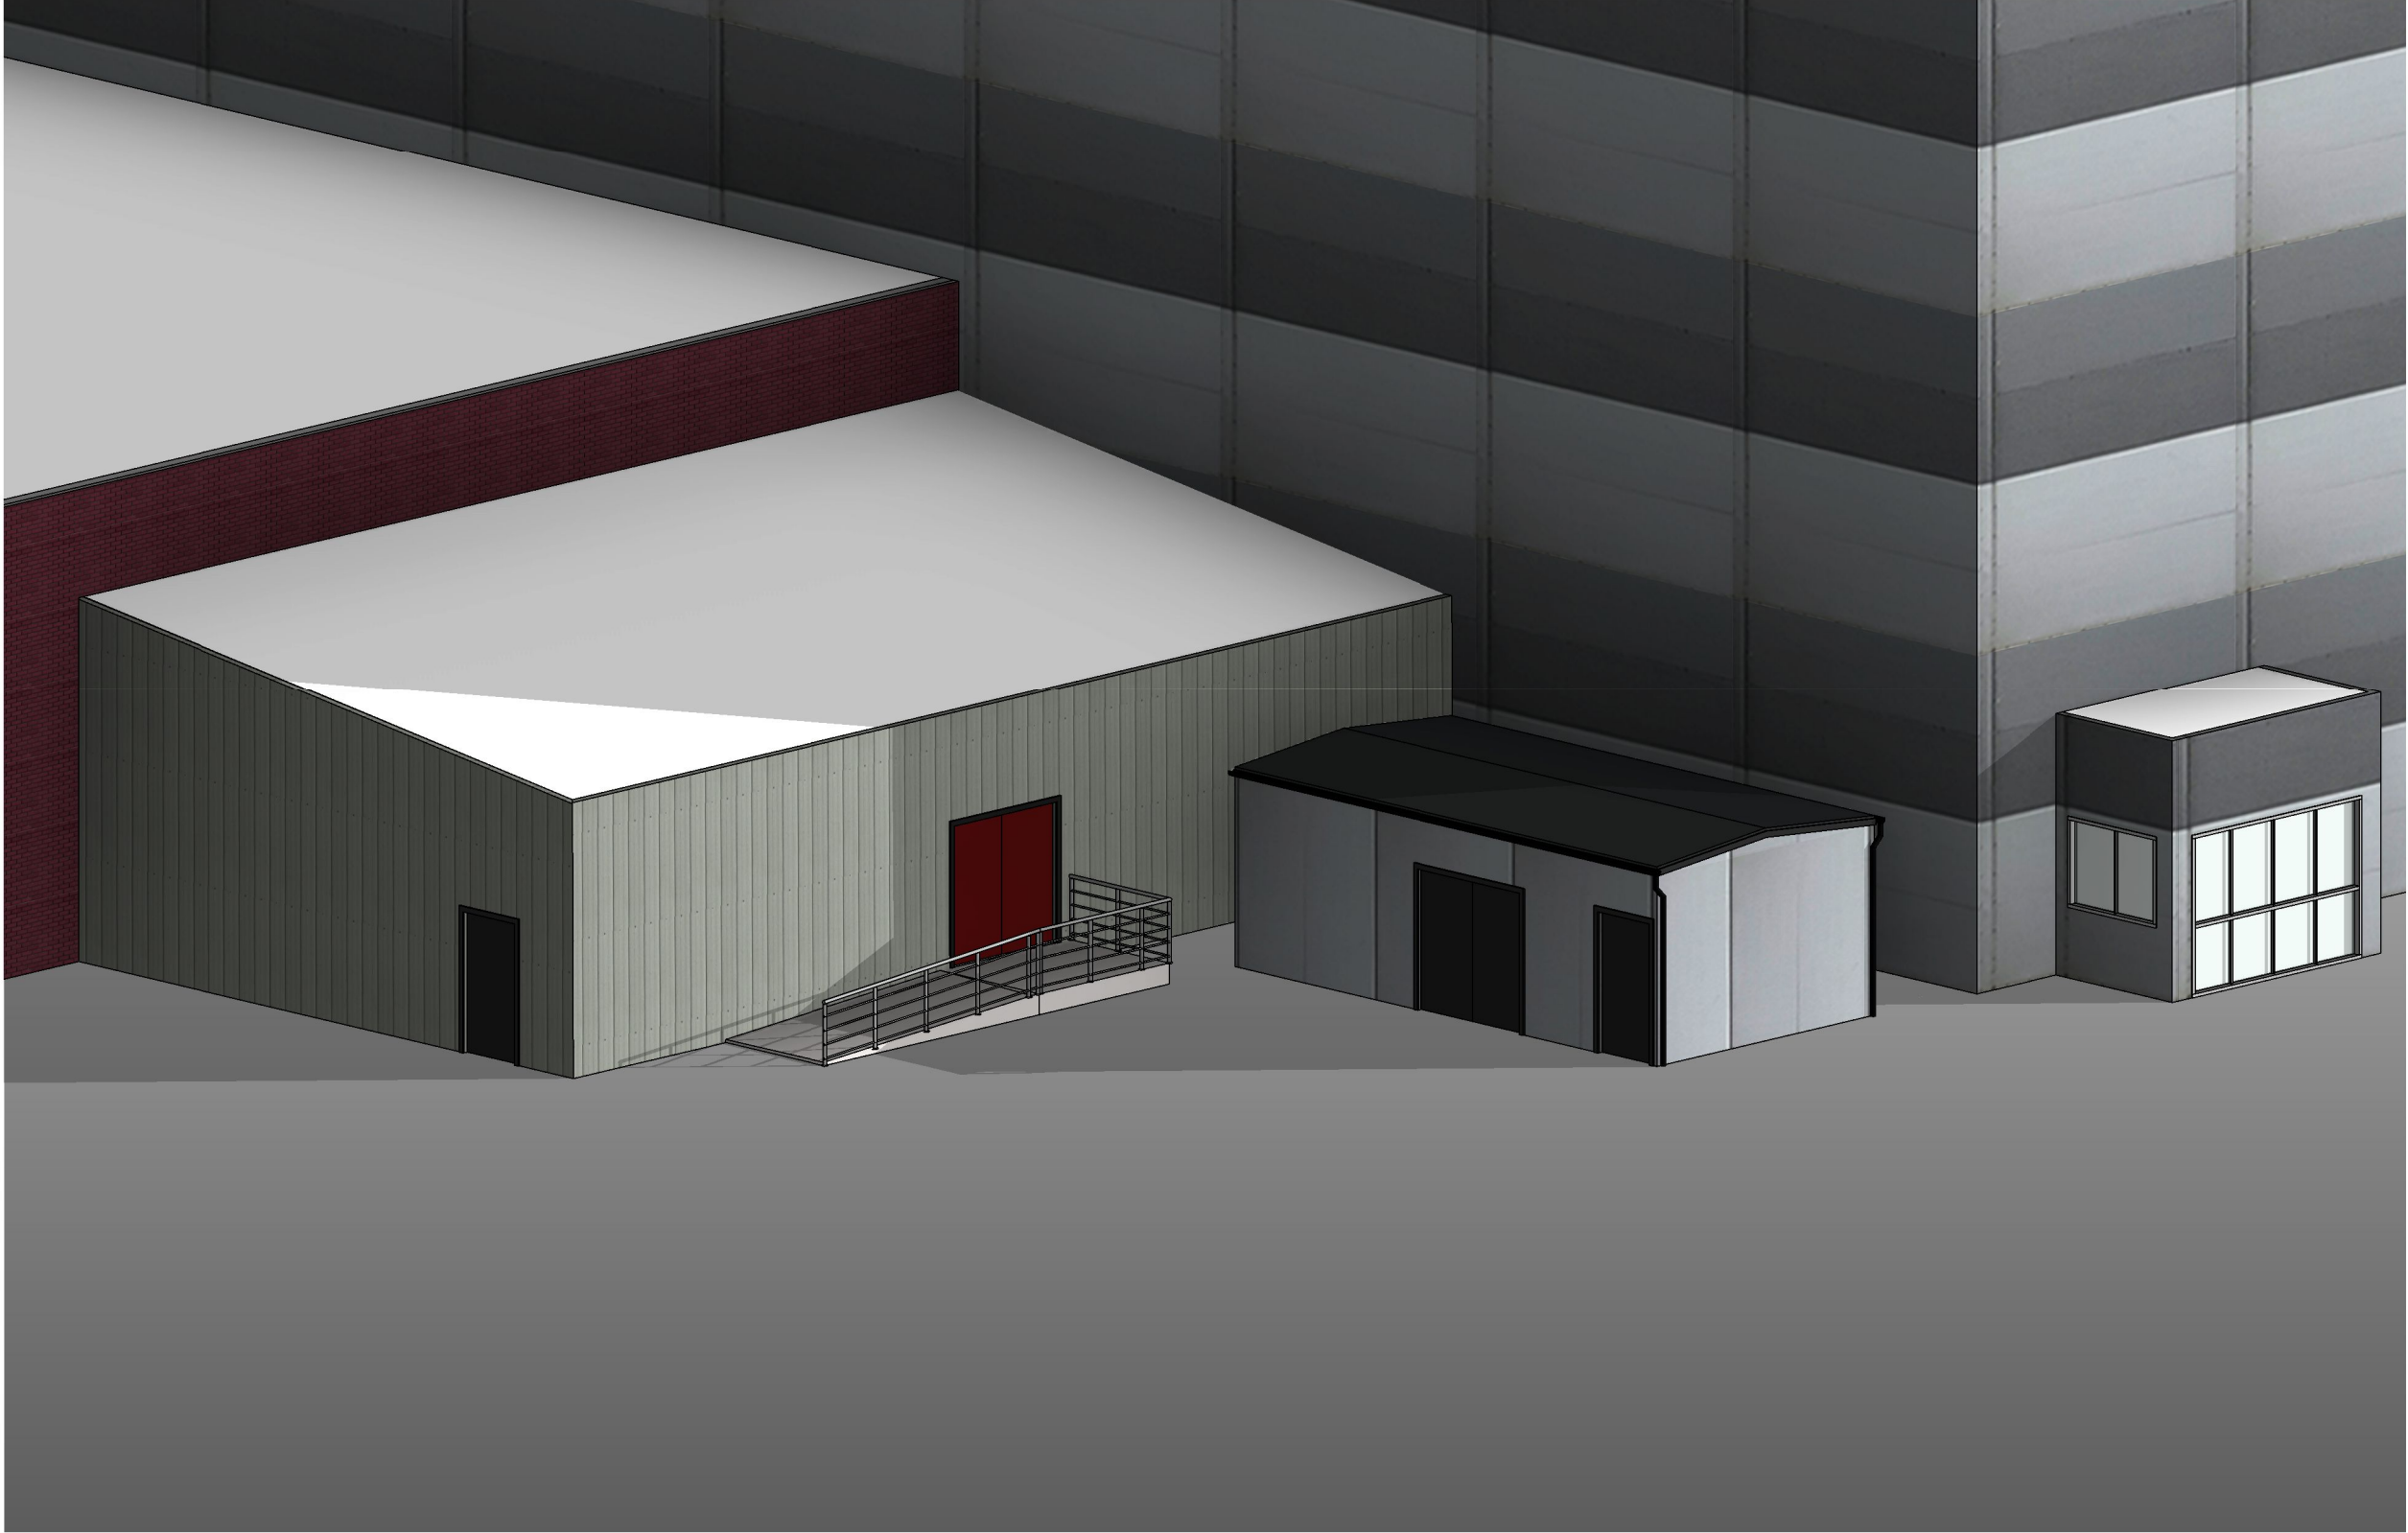

3D View

Revision Date Initial

Pfizer Biotech

The Old Post Office, Station Road
Wickham, PO17 5JA
T: 01329 832405
e: admin@axismail.co.uk
w: www.axisarchitecture.co.uk

Axis
ARCHITECTURE

CHARTERED PRACTICE

BIM Enabled Practice

This project was delivered using **Autodesk Revit®**

All dimensions are to be checked on site and any discrepancies reported to the architect before work commences. Figured dimensions only are to be taken from this drawing. This drawing is to be read in conjunction with all relevant consultants and/or specialists drawings/documents and any discrepancies or variations notified to the architect before work commences. This drawing is copyright and may not be reproduced, wholly or in part, without the consent of the architect.

Electrical Services Store
New Lane, Havant
Pfizer
Proposed Floor and Site Plans and Elevations

Scale at 1:50 in meters
0 2.5 4.5

PLANNING			
Scale @ A1	Drawn	Checked	Date
As indicated	PM	PA	16/09/16
Job Number & Drawing Number		Revision	
16-064 - 01			