




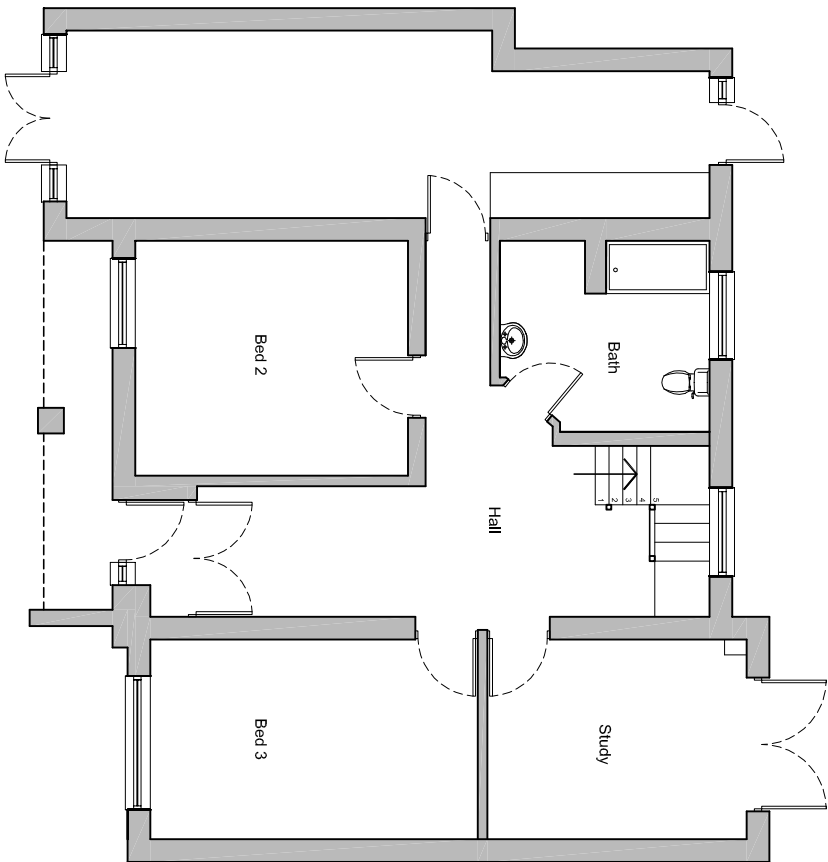


Ground floor plan (unchanged in new proposal)

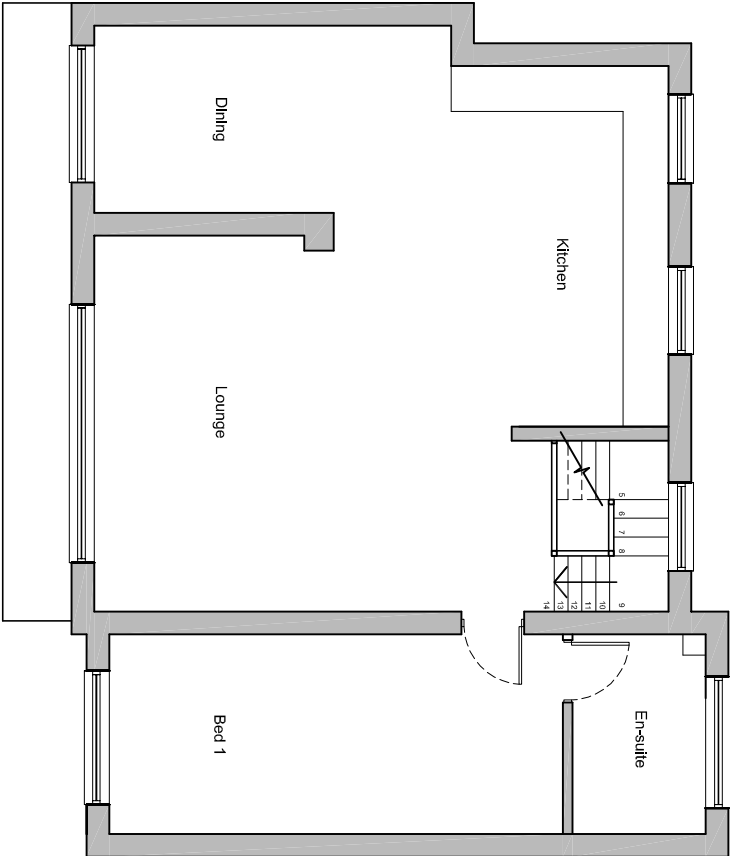


First floor plan

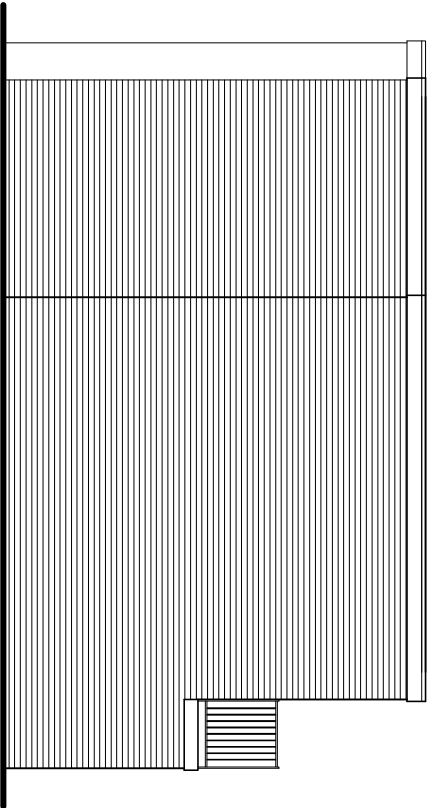


South (side) elevation

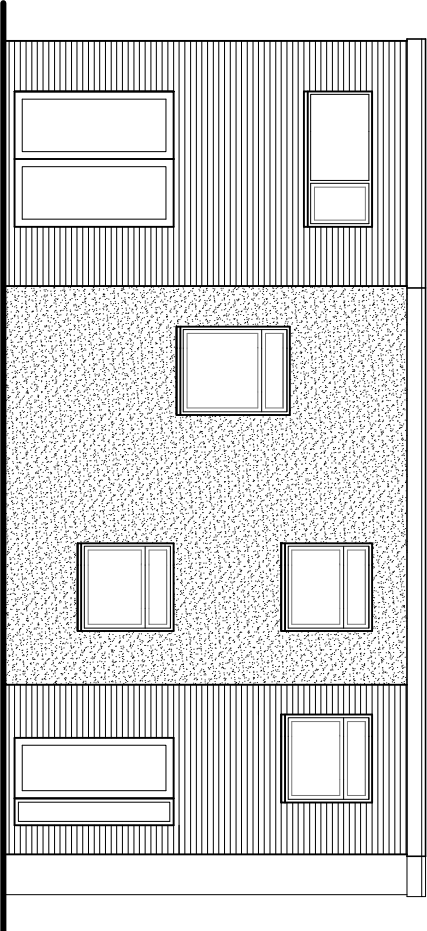

West (rear) elevation

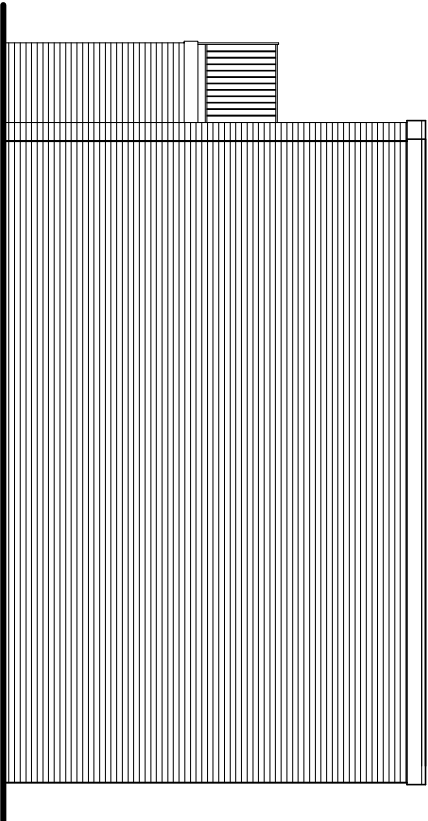


North (side) elevation

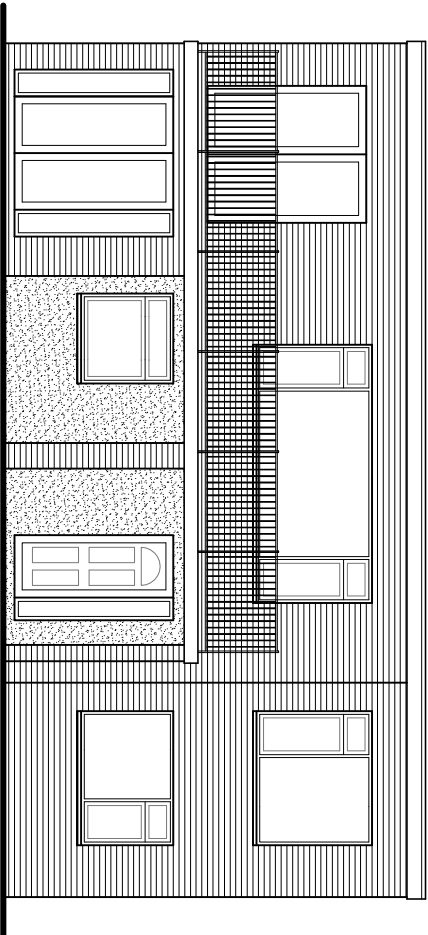

East (front) elevation

Existing plans & elevations scale 1:100

NOTES:
Dimensions to be checked on site before commencing work. Any discrepancies shall be reported to the architect immediately.
Do not scale from these drawings except for planning purposes. Use figured dimensions only.
Where applicable this drawing is to be read in conjunction with other consultants' drawings.

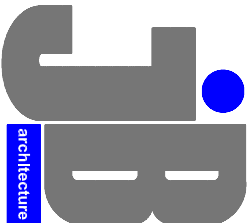

JIMMY BESSANT ARCHITECTURE
TEL: 01243 373620 M: 07769904282
E: jimmy@jb-architecture.co.uk
Web: www.jb-architecture.co.uk

For
MRS HALLSTONES
Project
PROPOSED ROOF TERRACE
27 SANDY BEACH ESTATE
HAYLING ISLAND
PO11 9RG

Title
EXISTING FLOOR PLANS
& ELEVATIONS

Date	Drawn	Scale	Checked
FEB 2016	JB	1:100 @ A3	-
Job Number	Drawing Number	Revision	
PL 85.16	402		