




Existing Front Elevation:

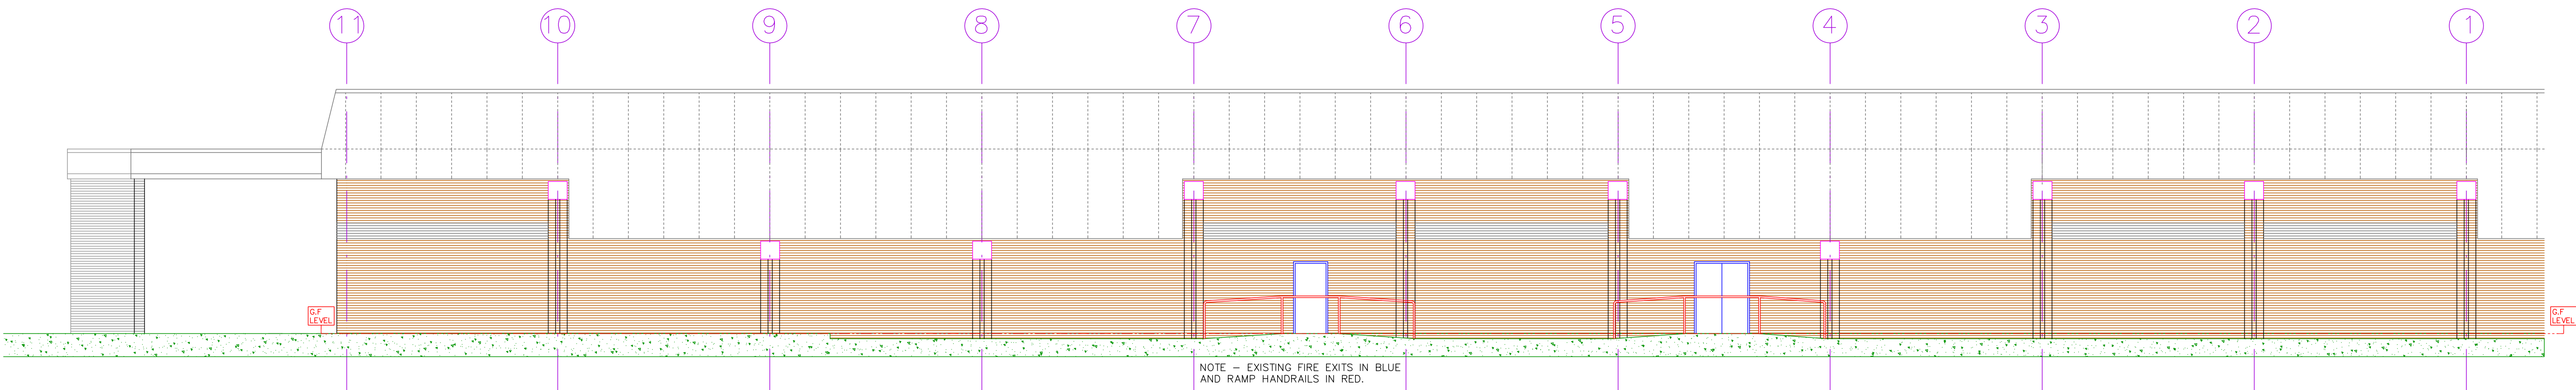

Existing Rear Elevation:

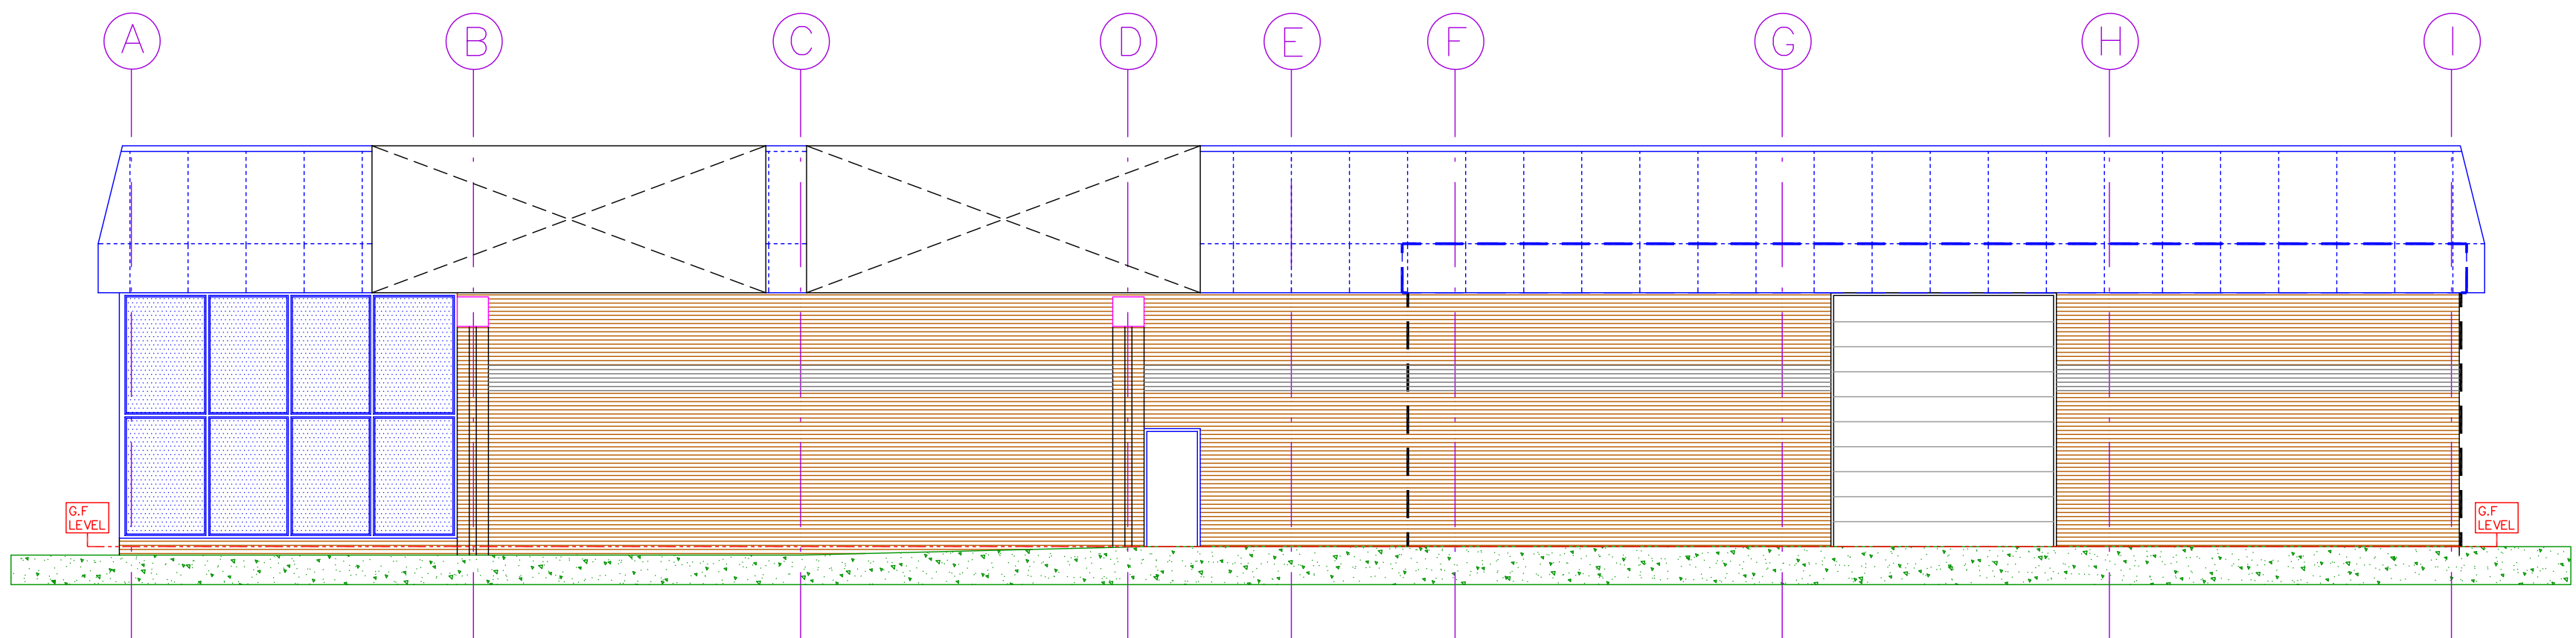

Existing Side Elevation (with Goods Door Shown):

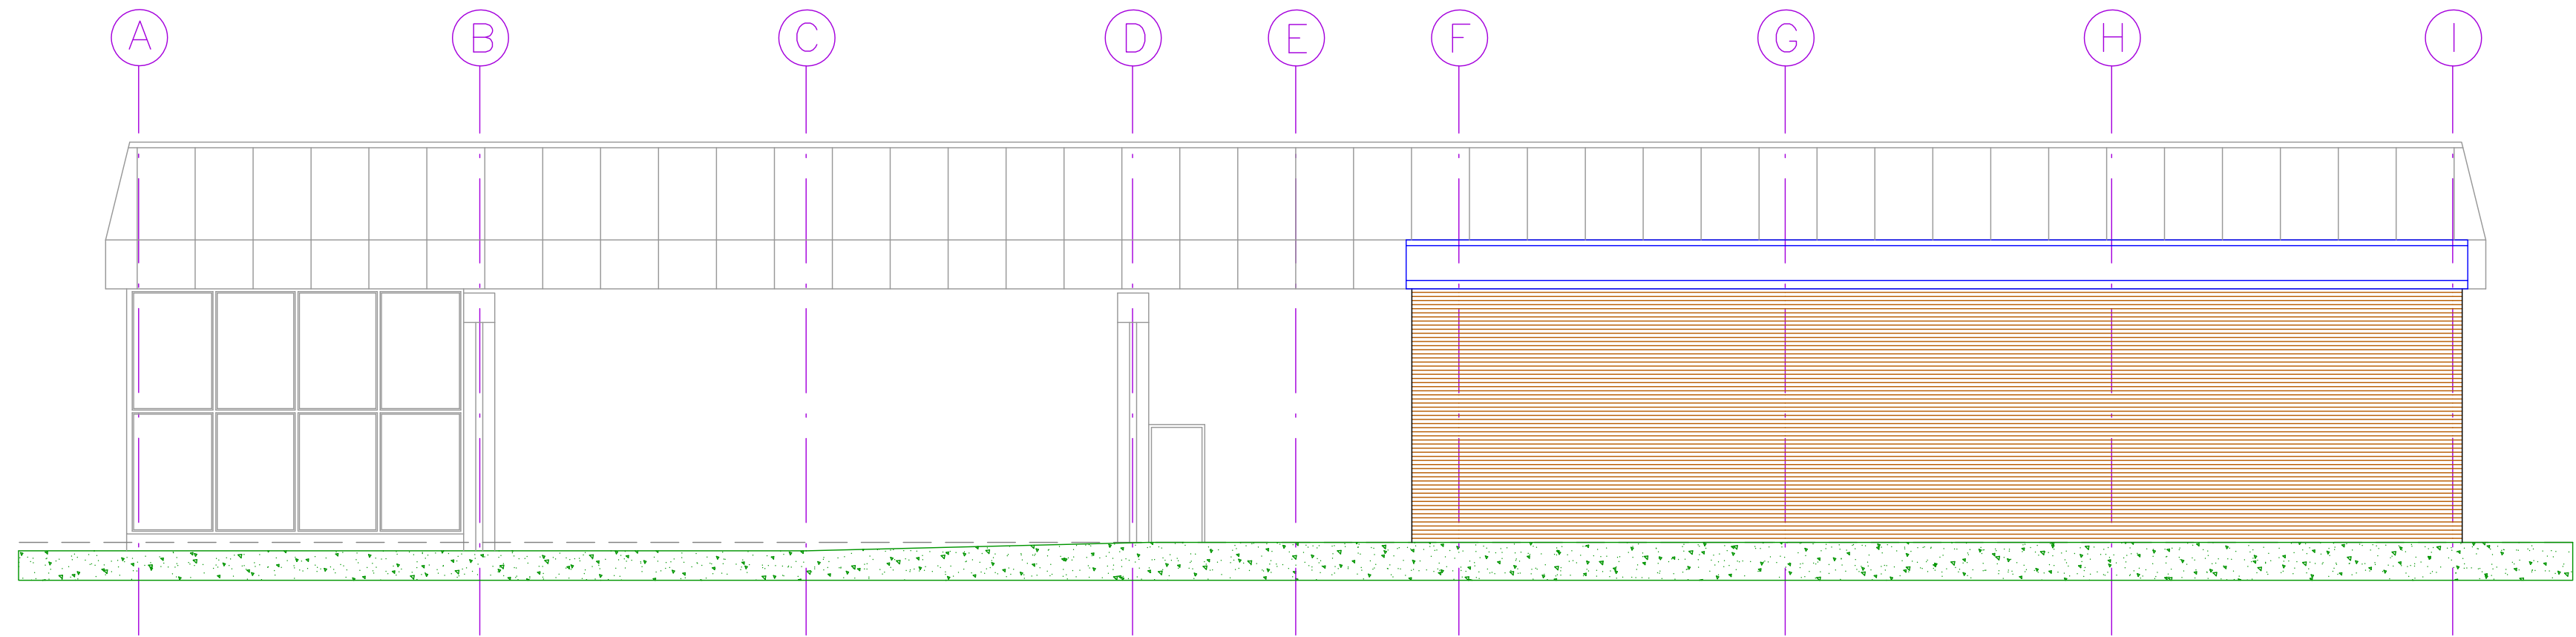

Existing Side Elevation (with External Goods Wall Shown):

All dimensions to be verified onsite by the contractor. This drawing is the property of Sharrock Building Design Limited, and its reproduction is prohibited without the express consent of the owner.

Date: 27-10-2016 Surveyed by: G.G.P.

Drawn By: Neil Thompson Computer Dwg Name: SBD Wickes Waterloo02.dwg

Internal Areas: TOTAL INTERNAL GROUND FLOOR: 2,522 sqm / 27,148 sqft

TOTAL SITE AREA: 9,175 sqm / 0.92 hectares

PLANNING DRAWING

SHARROCK
Building Design Ltd

CARSON LANE, MELTON, N. HULL, EAST YORKSHIRE, HU14 3HH
TEL: 01462 63929 FAX: 01462 63929 MOB: 07974 555705
E-MAIL: rgy@sharrock-bd.co.uk

Client:



Lodge Way House, Lodge Way,
Harlestone Road, Northampton NN57UG

Revisions:

Project Location:

**Wickes,
Rockville Drive,
Waterlooville,
P07 7HR.**

Drawing Title:

**Planning Drawing 2:
Existing External
Elevations**

Drawing No:

SBD/16/2042/P2

Scale:

A0 - 1:100