


West Elevation Option 1
1 : 100

South Elevation Option 1
1 : 100

East Elevation Option 1
1 : 100


North Elevation Option 1
1 : 100

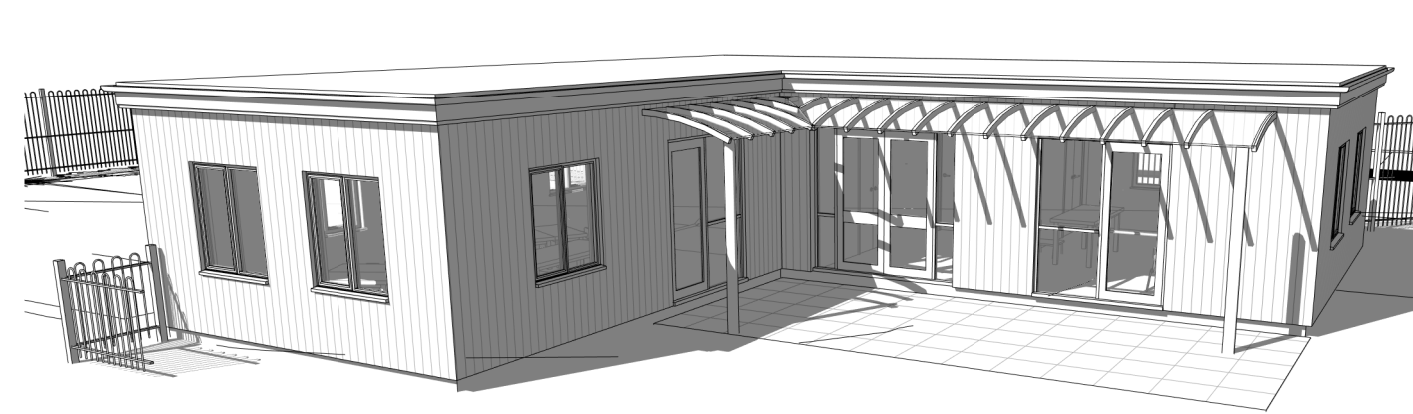


3D View 3




3D View 2

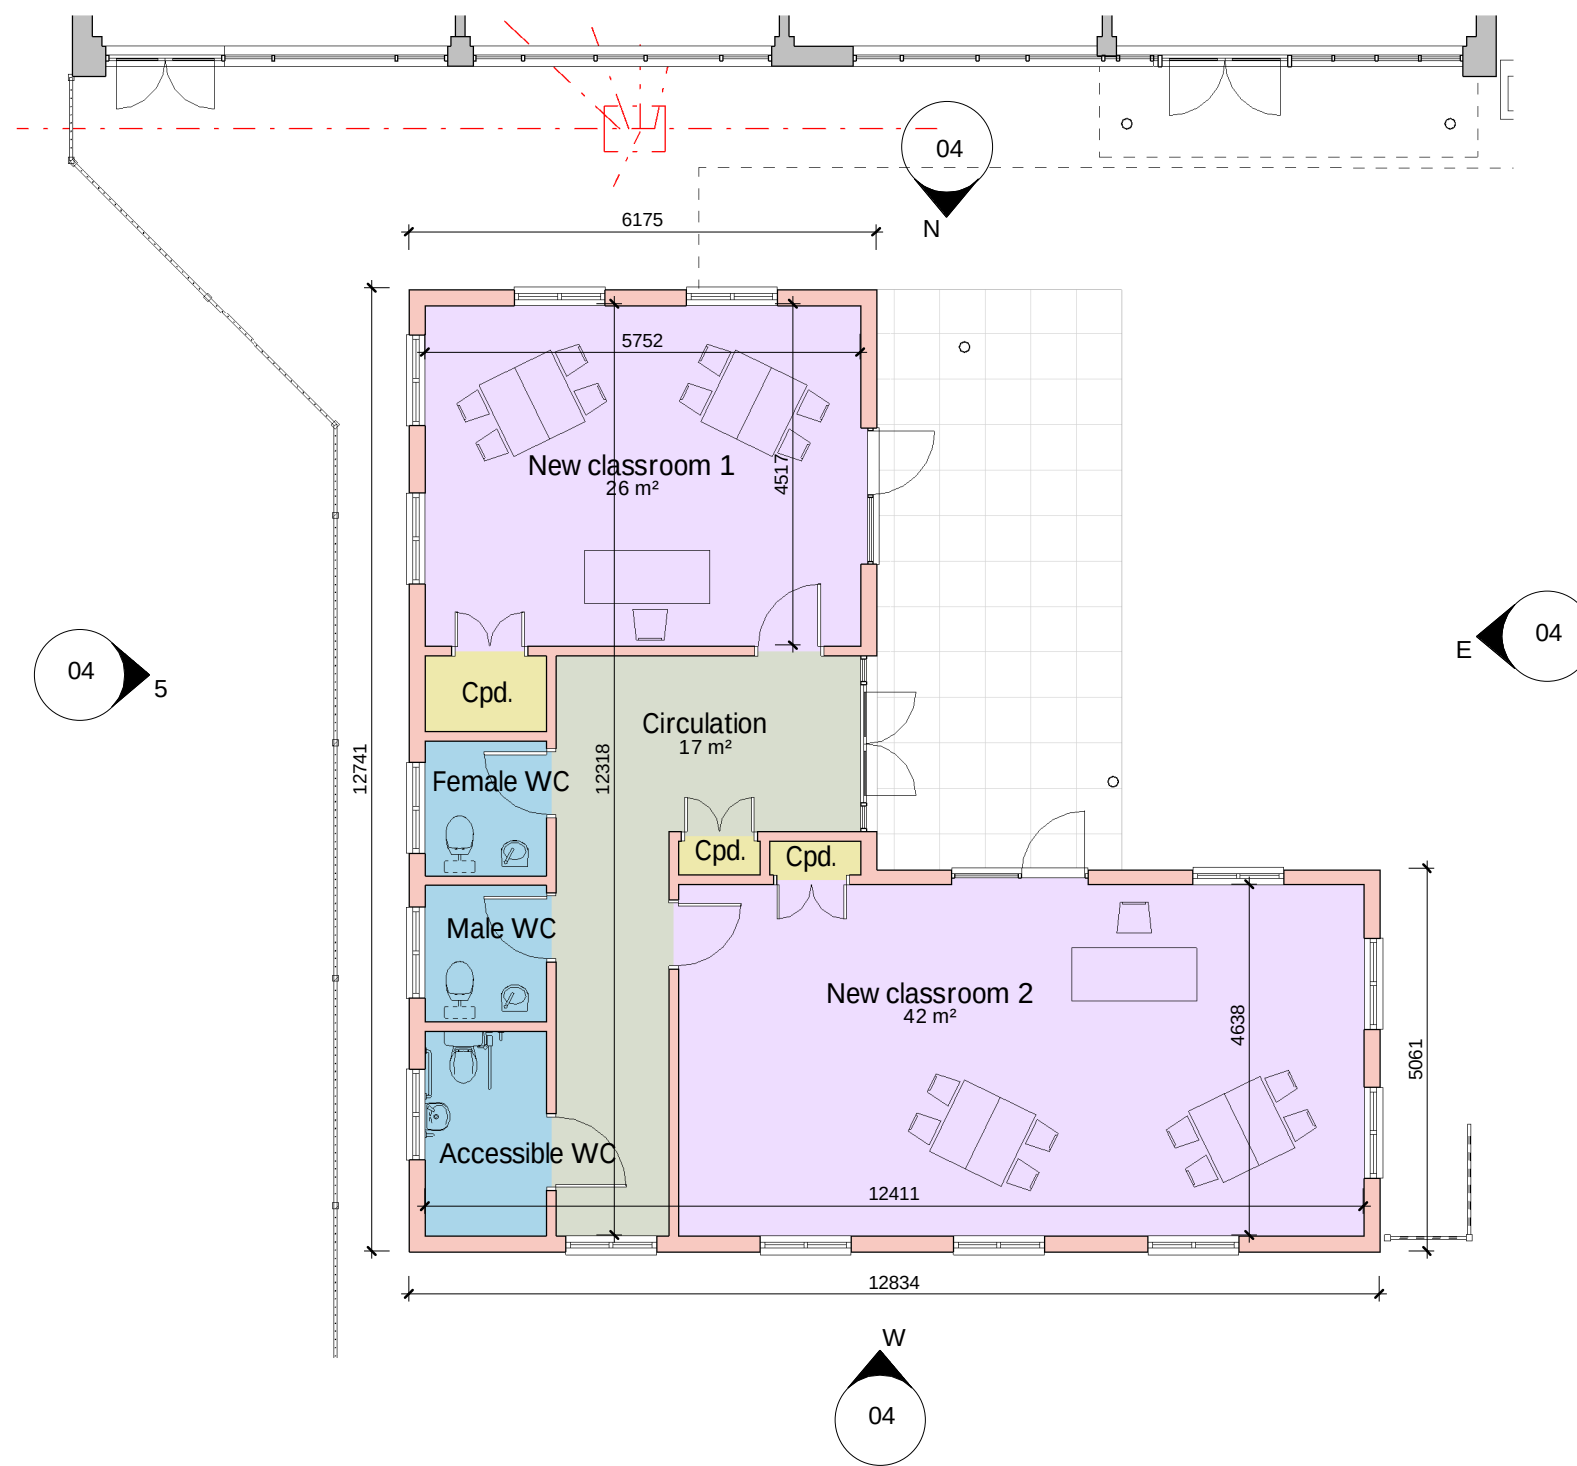

New Classrooms - Floor Plan Option 1
1 : 100

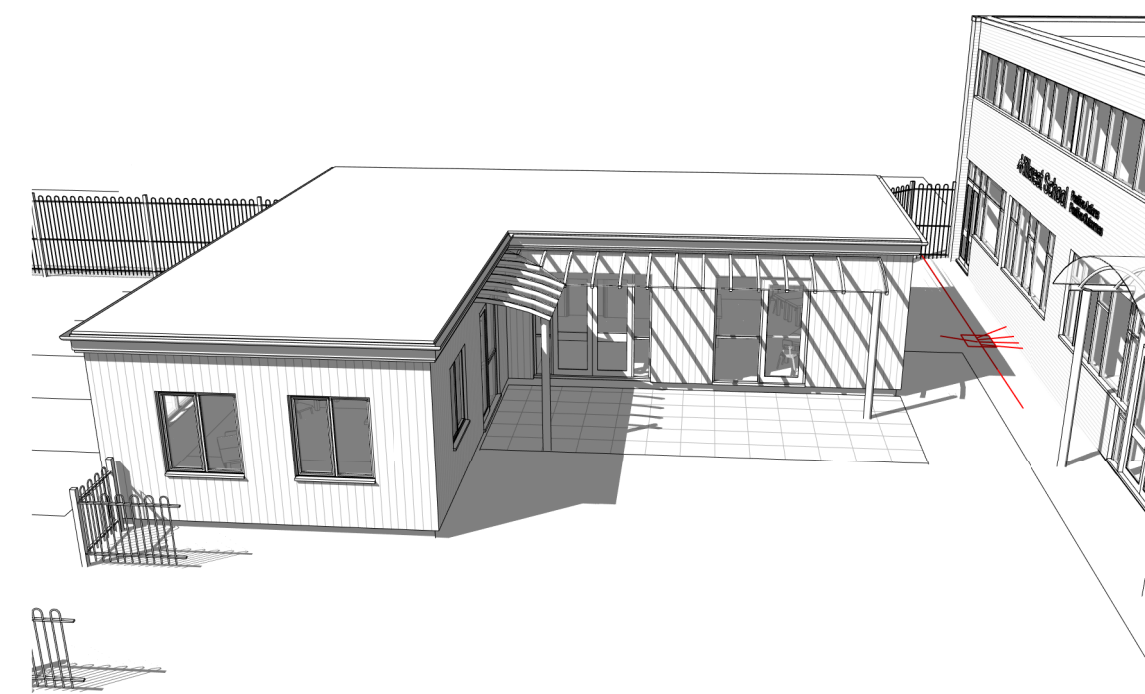

3D View 1

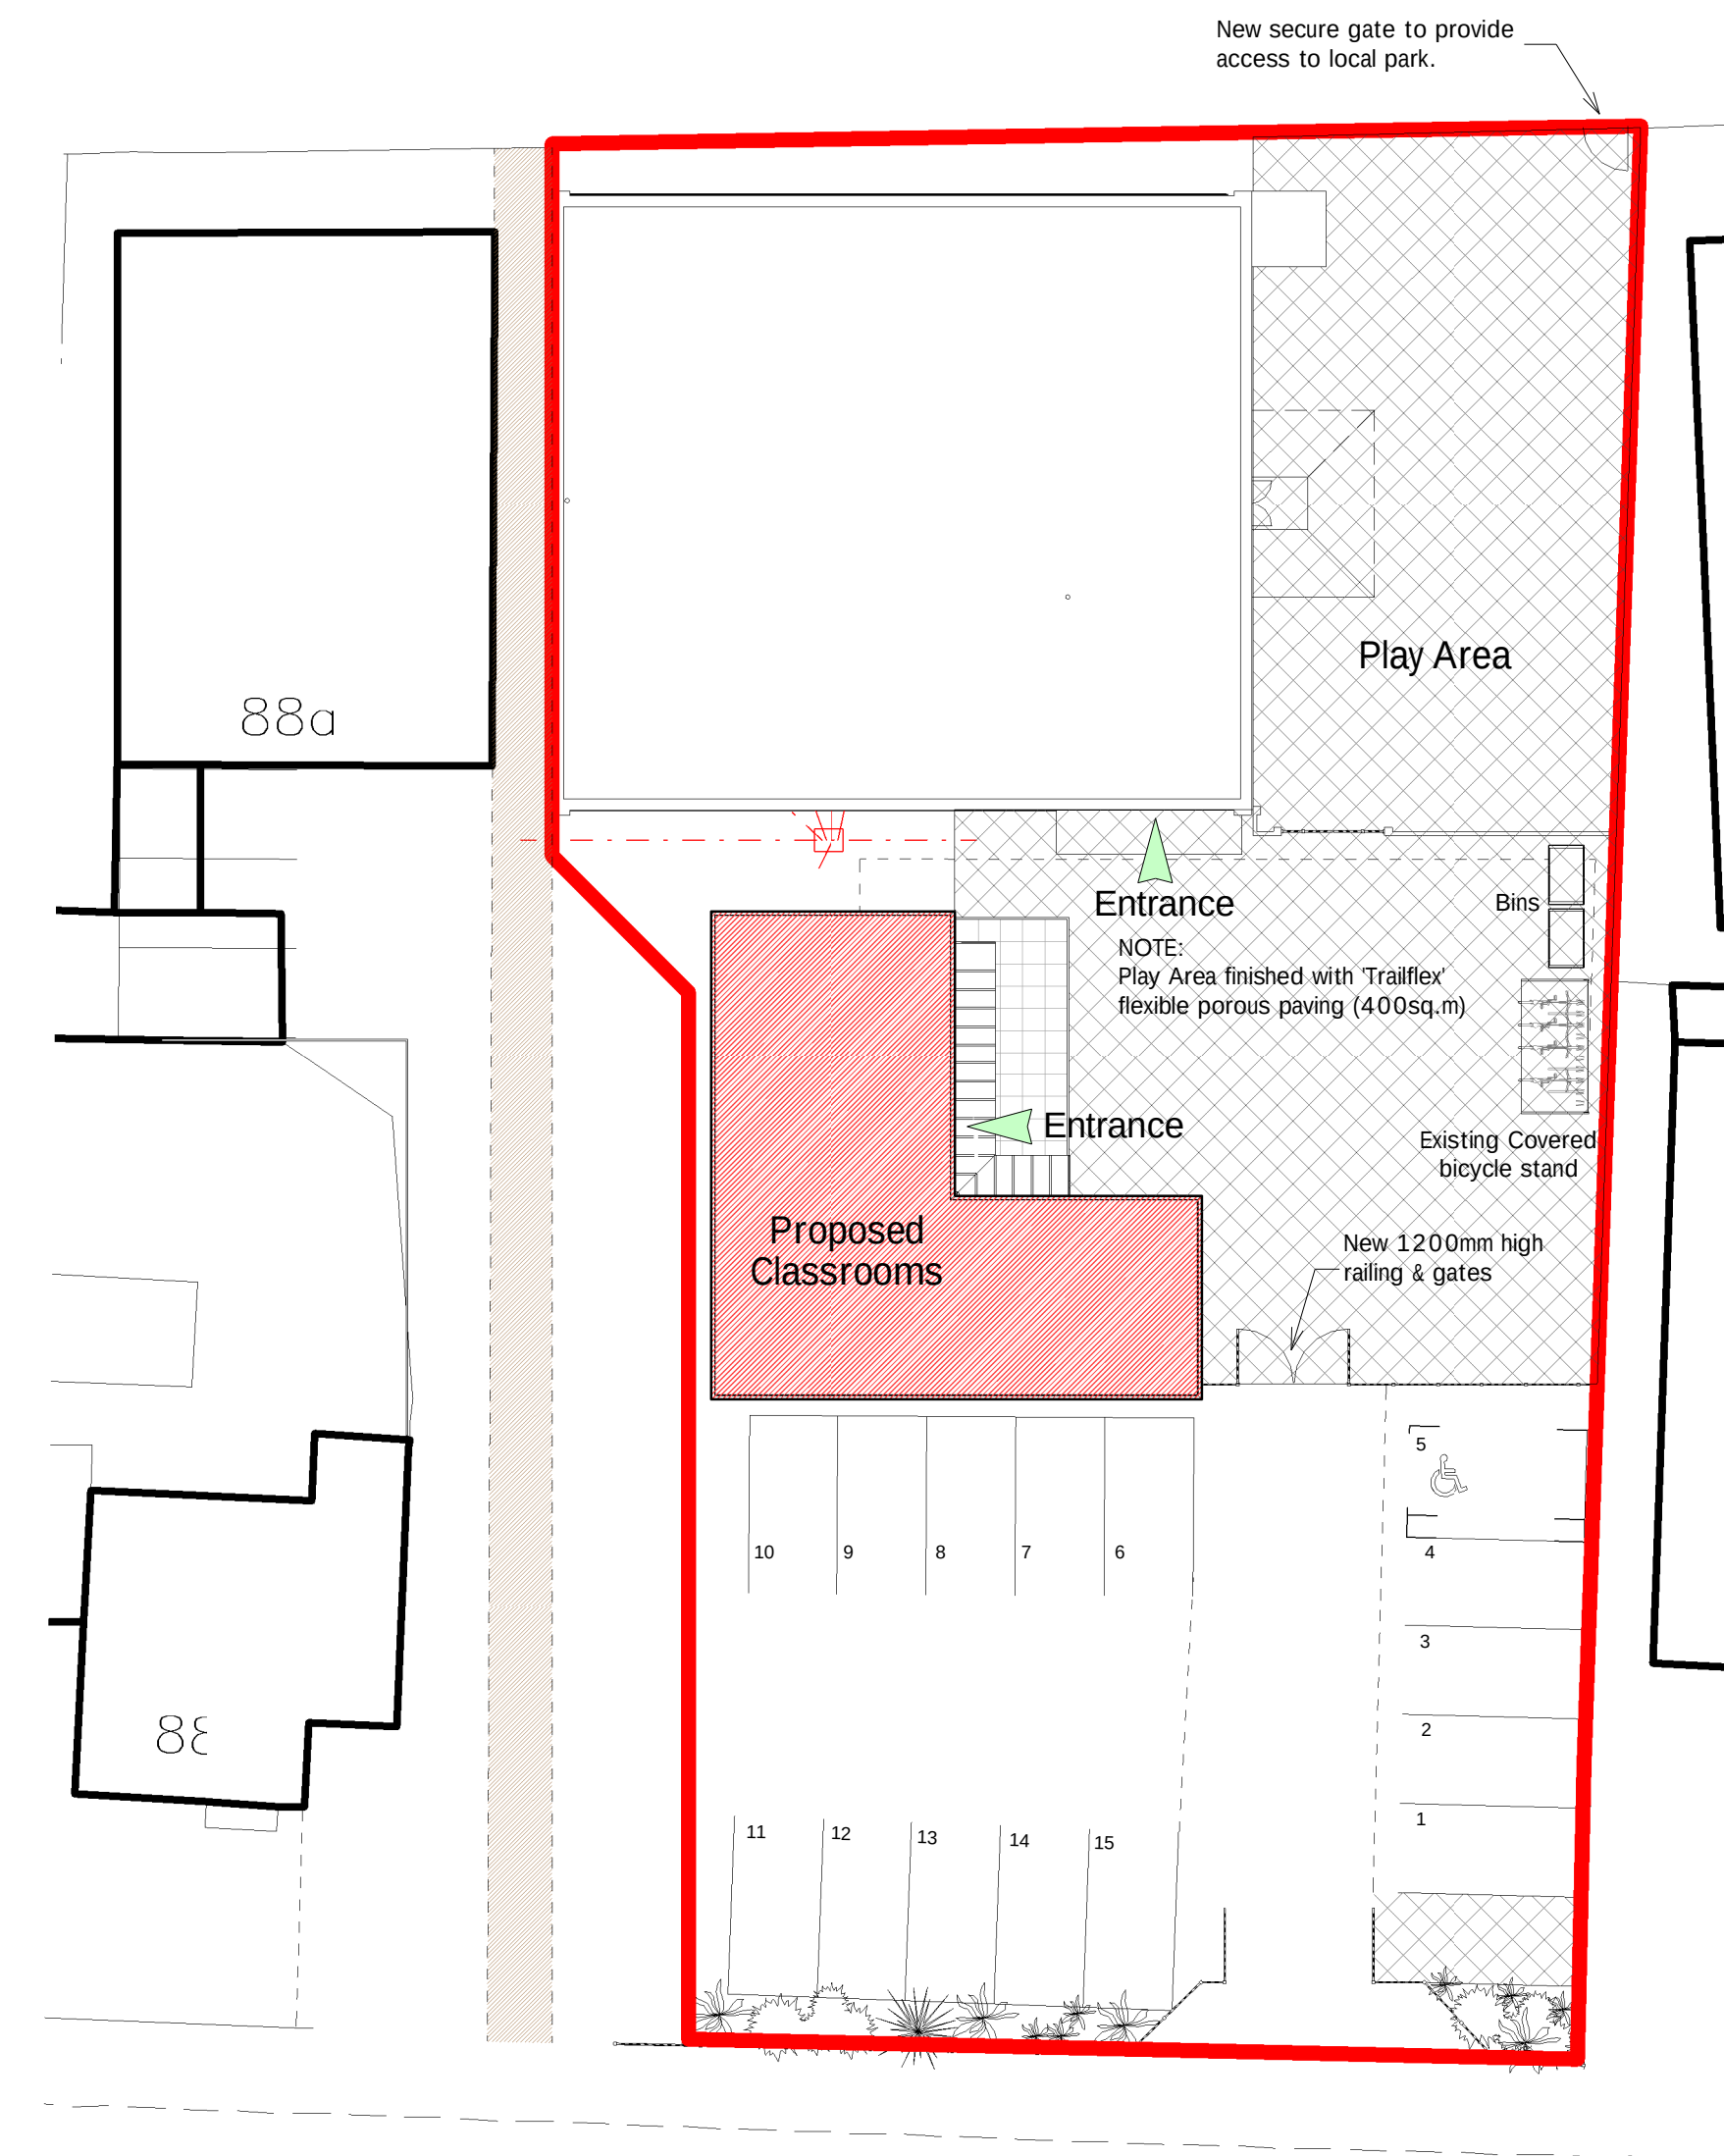

Site Plan as proposed - Classrooms Option 1
1 : 200

E	Issued FOR PLANNING;	11-03-16	RW
D	External finishes revised to Cedar boarding;	09-03-16	RW
C	Issued for planning	23-02-16	RW
B	Meeting room extension omitted; Plan layout & elevations adjusted; extent of flexible paving indicated;	16-02-16	RW
A	Drg. renamed;	27-01-16	RW

Revision

Date

Initial

Hillcrest

Positive Actions
Positive Outcomes

The Old Post Office, Station Road
Wickham, PO17 5JA
T: 01329 632405
e: admin@axismail.co.uk
w: www.axisarchitecture.co.uk

Axis
ARCHITECTURE

CHARTERED PRACTICE


BIM Enabled Practice
This project was delivered using **Autodesk Revit®**

All dimensions are to be checked on site and any discrepancies reported to the architect before work commences. Figured dimensions only are to be taken from this drawing. This drawing is to be read in conjunction with all relevant consultants and/or specialists drawings/documents and any discrepancies or variations notified to the architect before work commences. This drawing is copyright and may not be reproduced, wholly or in part, without the consent of the architect.

Proposed Extension & New Classrooms
Hillcrest Jubilee School Waterlooville
for Hillcrest Care Ltd
New Classrooms - Option 1

Scale at 1:100 in meters
0 5 9

PLANNING			
Scale @ A1	Drawn	Checked	Date
As indicated	RW	-	14/01/16
Job Number & Drawing Number		Revision	
15-079 - 04		E	

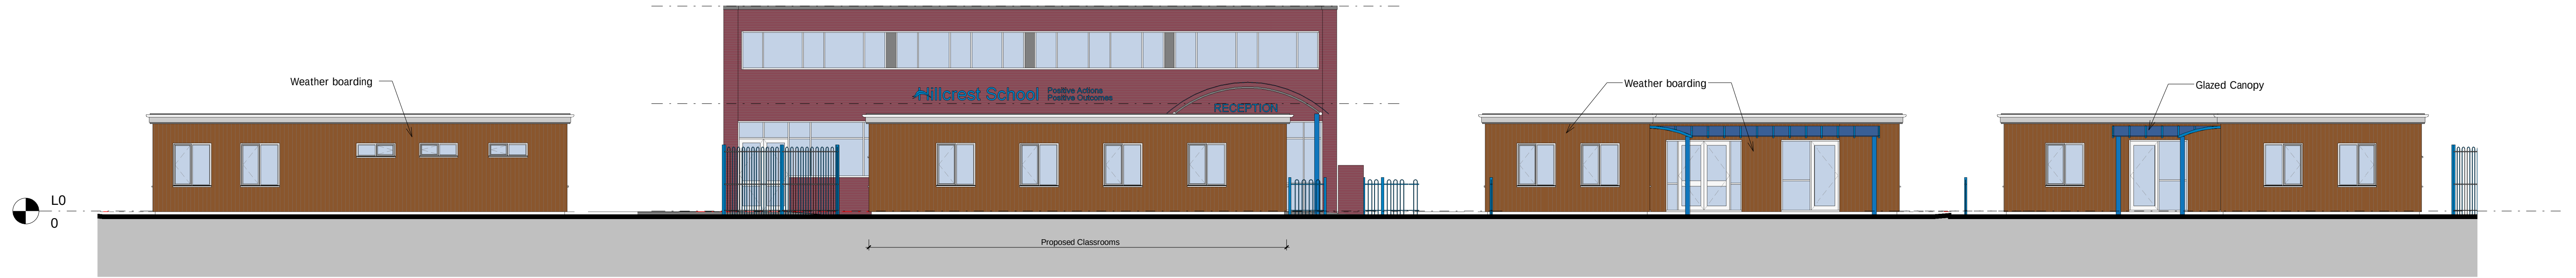


West Elevation Option 1
1 : 100

South Elevation Option 1
1 : 100

East Elevation Option 1
1 : 100


North Elevation Option 1
1 : 100

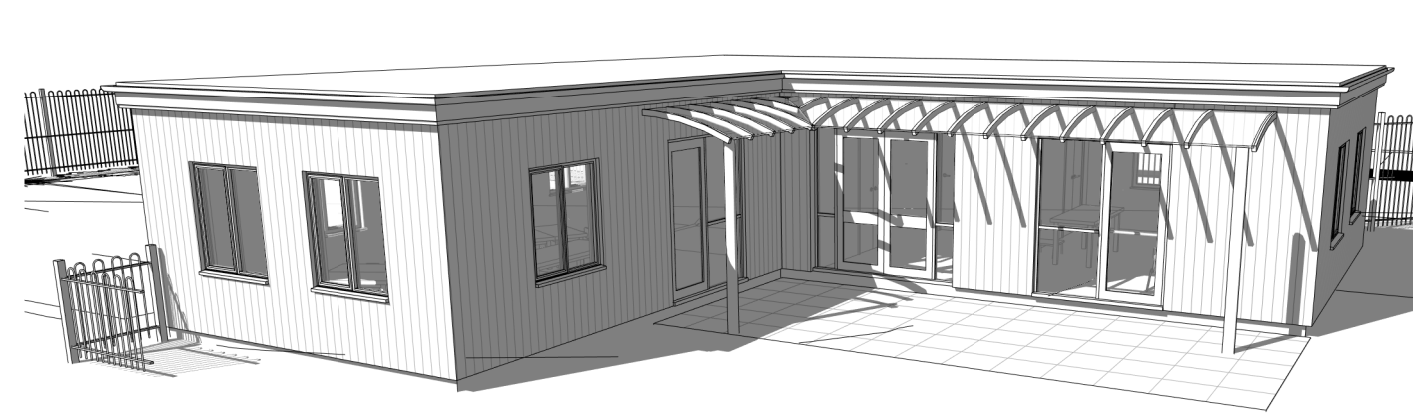


3D View 3




3D View 2

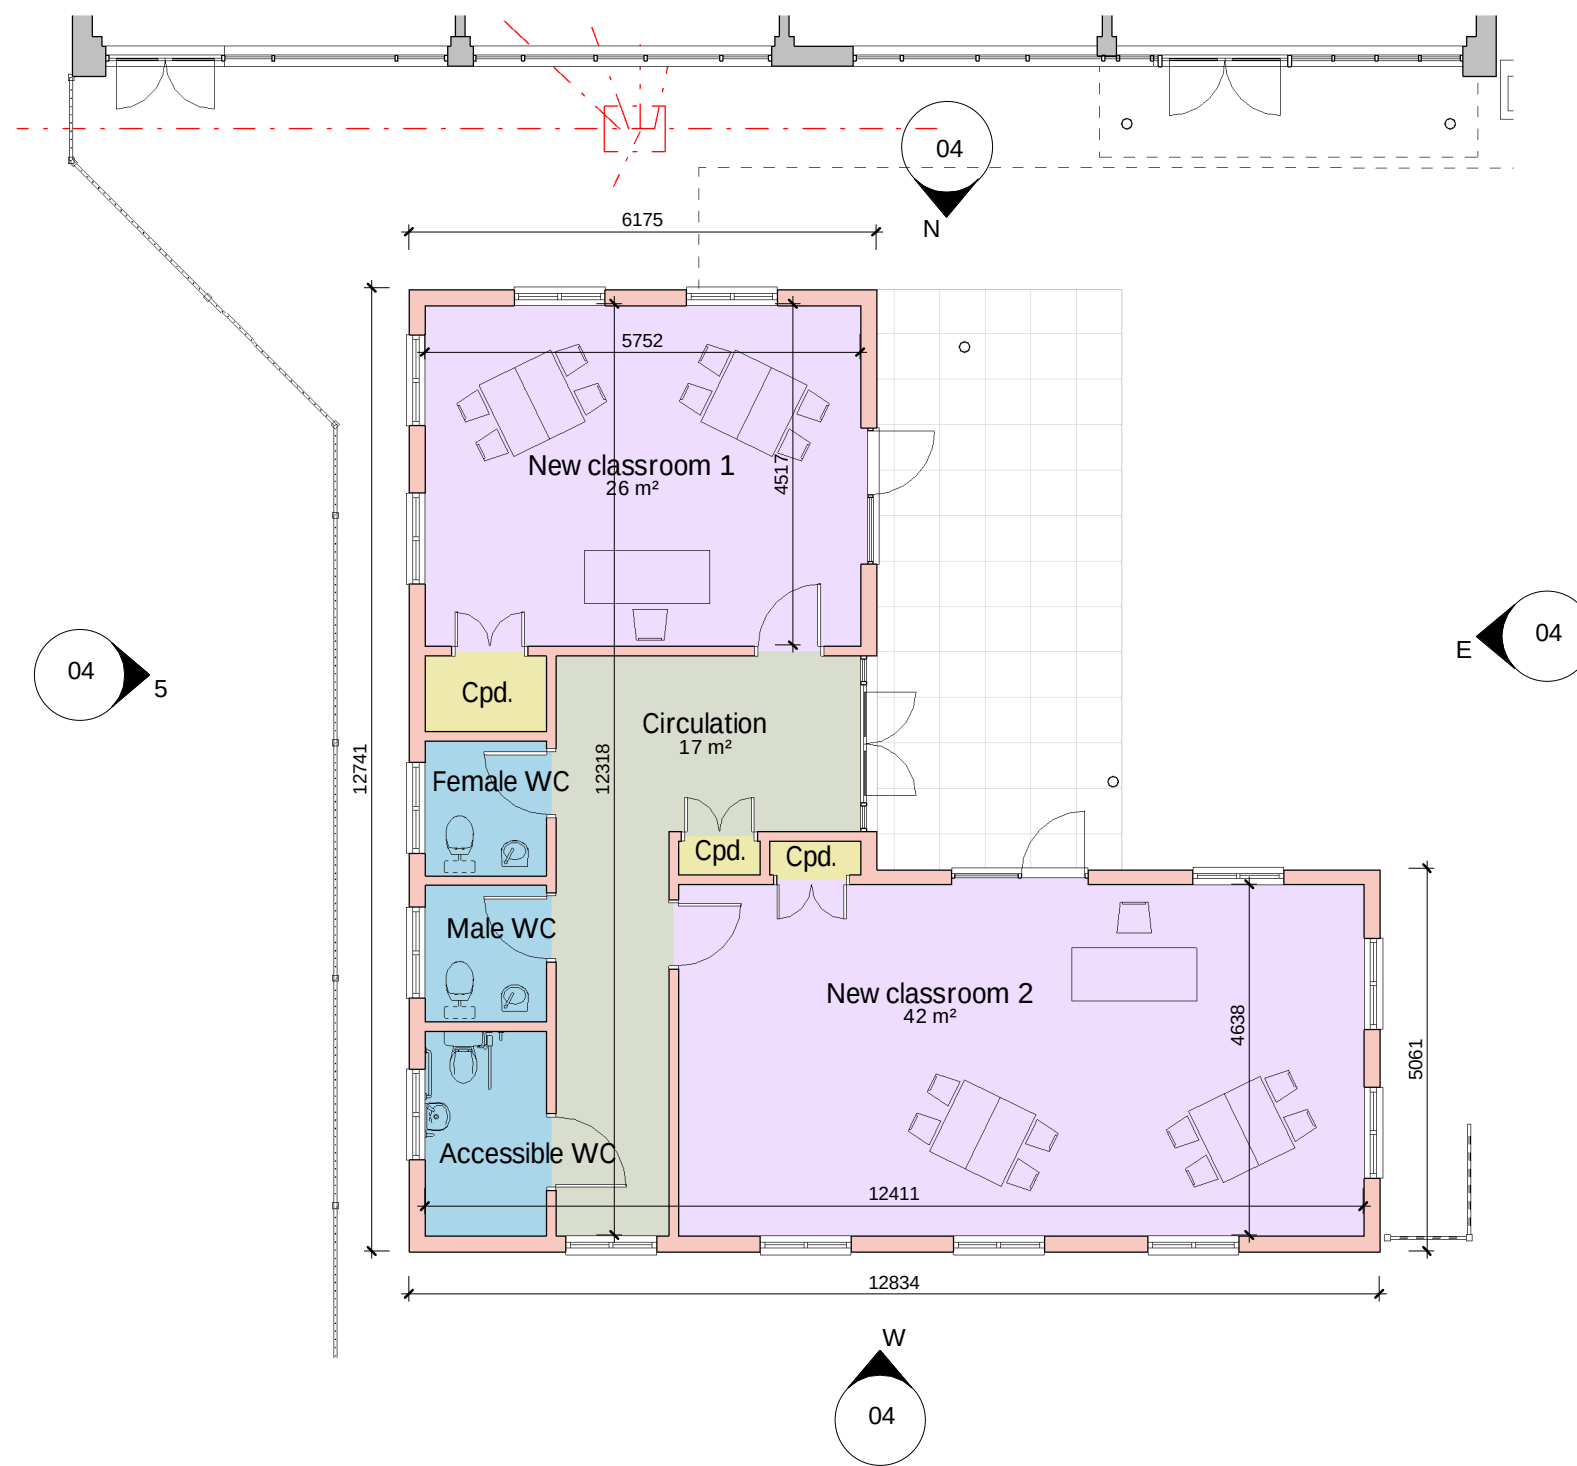

New Classrooms - Floor Plan Option 1
1 : 100

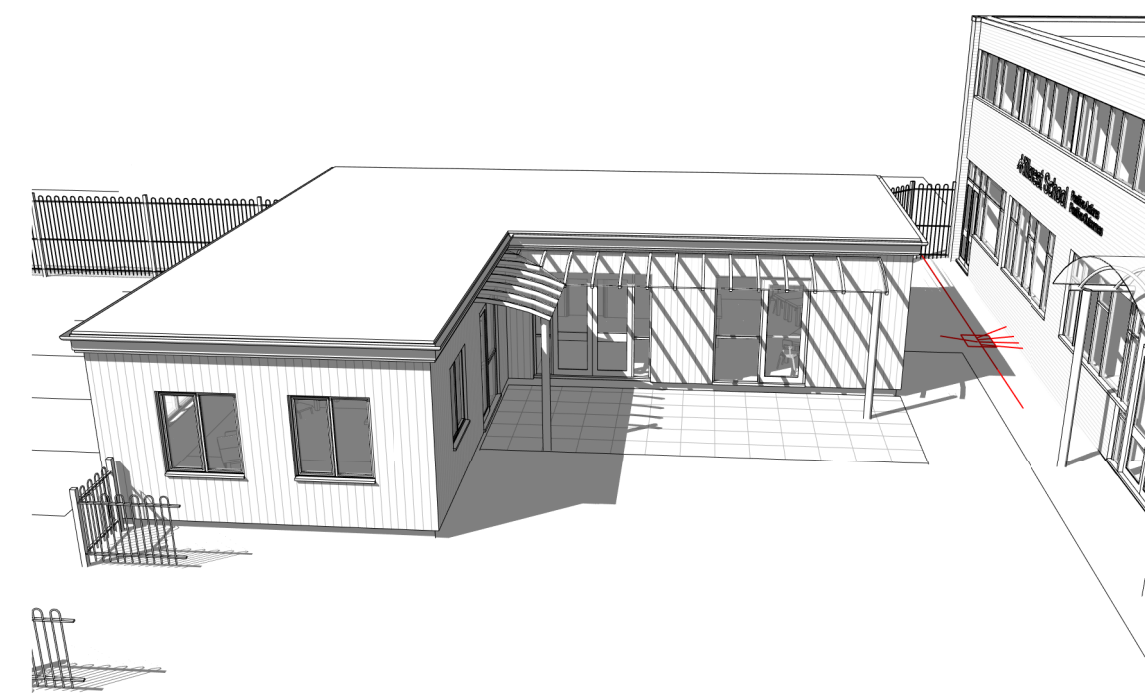

3D View 1

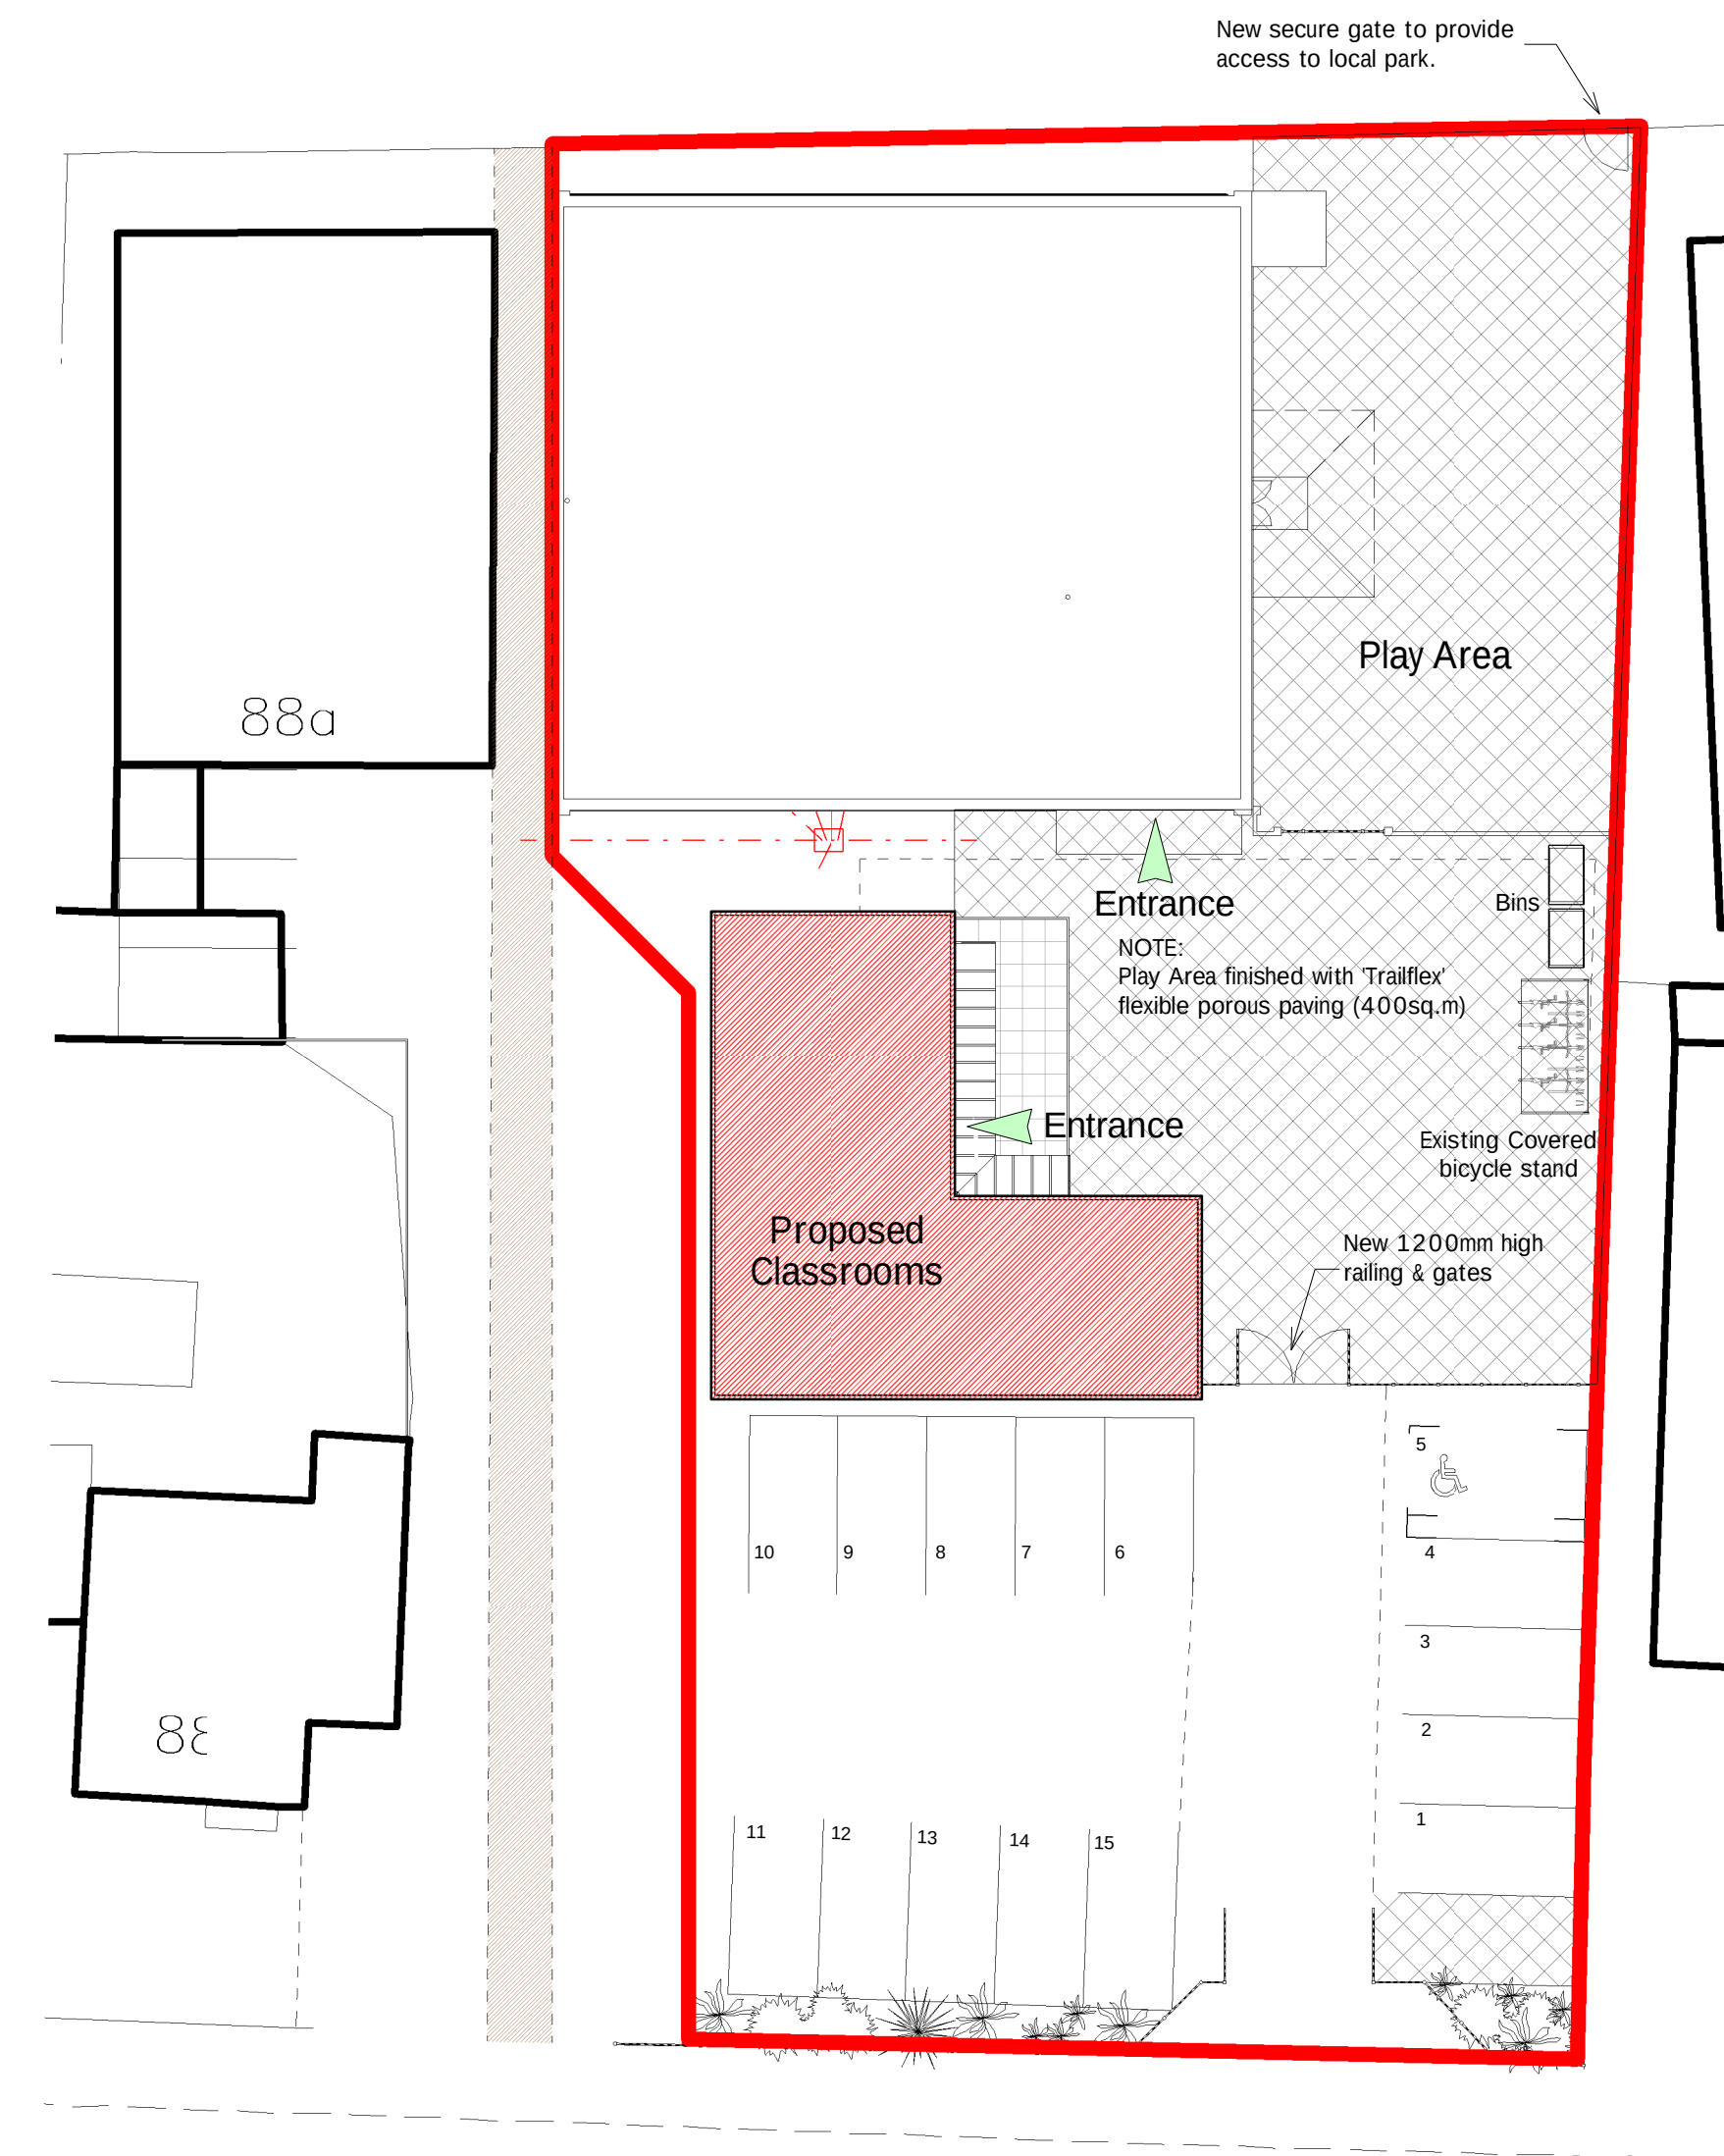

Site Plan as proposed - Classrooms Option 1
1 : 200

E	Issued FOR PLANNING;	11-03-16	RW
D	External finishes revised to Cedar boarding;	09-03-16	RW
C	Issued for planning	23-02-16	RW
B	Meeting room extension omitted; Plan layout & elevations adjusted; extent of flexible paving indicated;	16-02-16	RW
A	Drg. renamed;	27-01-16	RW

Revision

Date

Initial

Hillcrest

Positive Actions
Positive Outcomes

The Old Post Office, Station Road
Wickham, PO17 5JA
T: 01329 632405
e: admin@axismail.co.uk
w: www.axisarchitecture.co.uk

Axis
ARCHITECTURE

CHARTERED PRACTICE

BIM Enabled Practice
This project was delivered using **Autodesk Revit®**

All dimensions are to be checked on site and any discrepancies reported to the architect before work commences. Figured dimensions only are to be taken from this drawing. This drawing is to be read in conjunction with all relevant consultants and/or specialists drawings/documents and any discrepancies or variations notified to the architect before work commences. This drawing is copyright and may not be reproduced, wholly or in part, without the consent of the architect.

Proposed Extension & New Classrooms
Hillcrest Jubilee School Waterlooville
for Hillcrest Care Ltd
New Classrooms - Option 1

Scale at 1:100 in meters
0 5 9

PLANNING			
Scale @ A1	Drawn	Checked	Date
As indicated	RW	-	14/01/16
Job Number & Drawing Number		Revision	
15-079 - 04		E	