


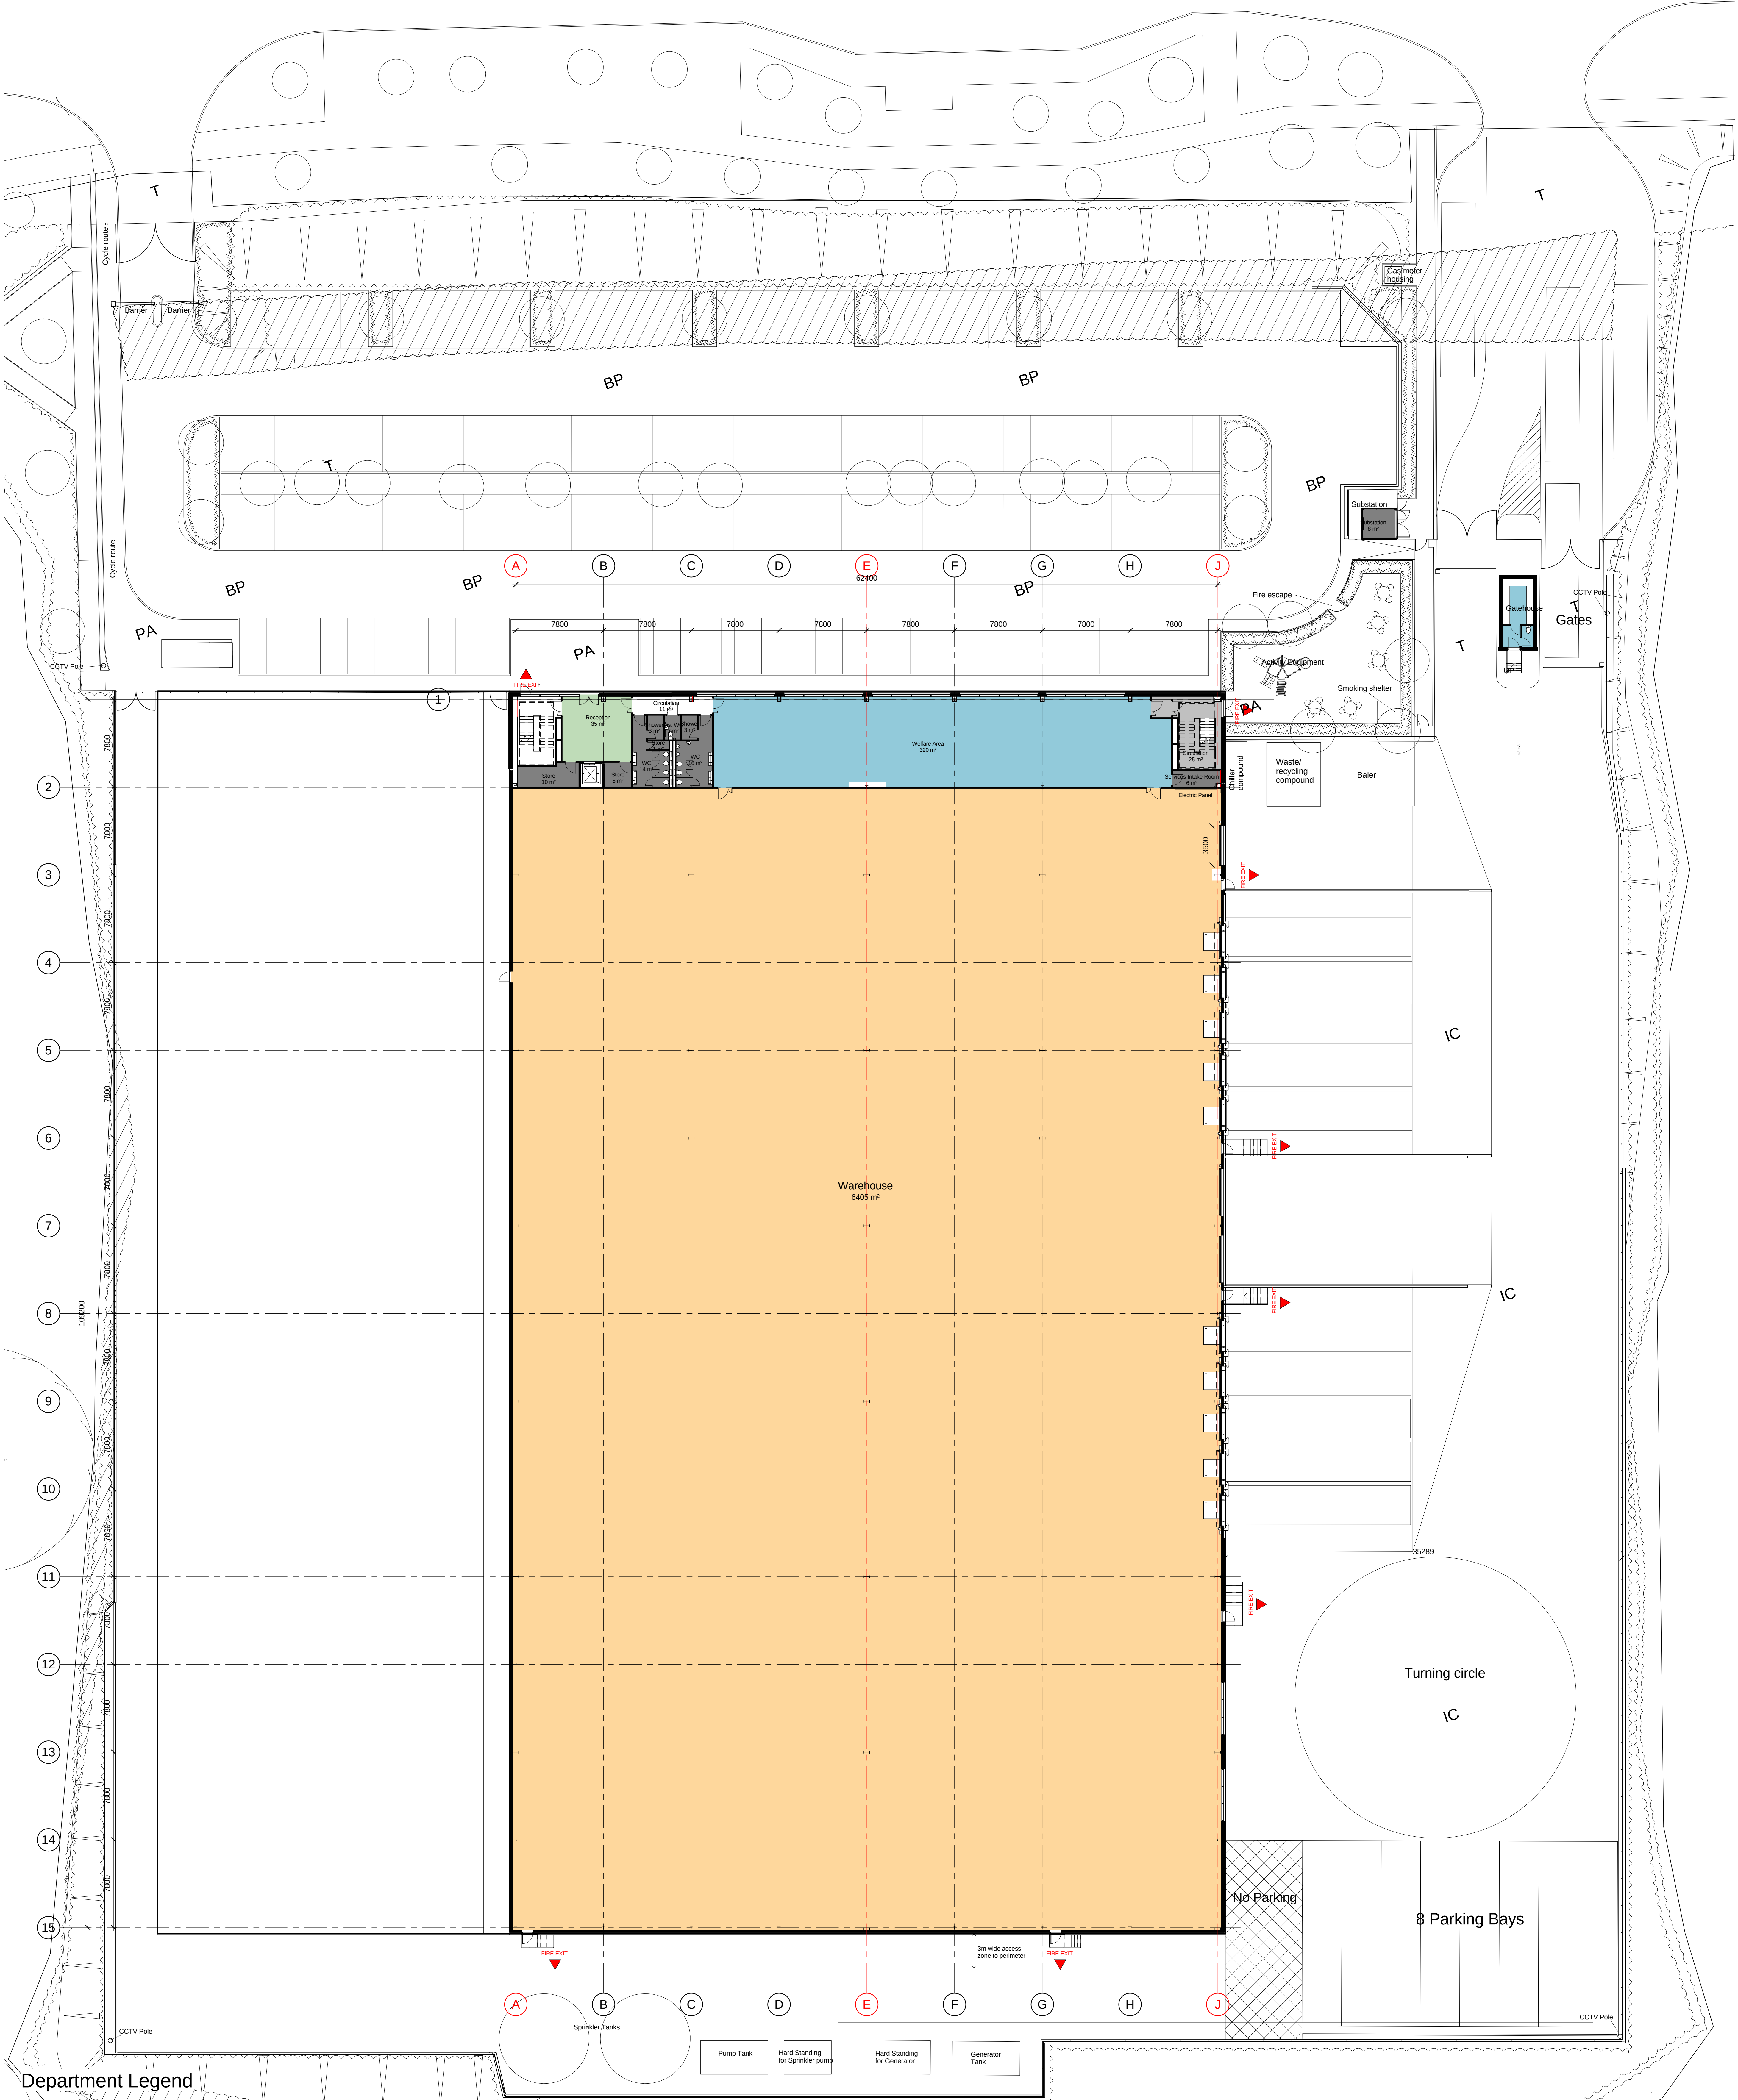

Department Legend

- Admin
- Circulation
- Office
- Toilets and Servicing
- Warehouse Floor

1 00 - Ground Floor Cat B
1 : 200

P12	JR	SL	05.10.15	Exit Door East Elevation GL11-12 reinstated
P11	JW	SL	03.10.15	Amendments following comments meeting 03.10.15, fire escape door GL 11-12 omitted, urnal to make w.c. added
P10	JW	SL	30.09.15	Amendments following comments meeting 28.09.15
P9	JS	SL	23.09.15	Building relocated to provide perimeter access for fire vehicle
P8	JR	SL	15.09.15	Lobby added to East Side
P7	JR	SL	09.09.15	Amendments following comments meeting 08.09.15
P6	JR	SL	07.09.15	Amendments following comments meeting 06.09.15
P5	JR	SL	02.09.15	Amendments following comments meeting 01.09.15



B8 Warehouse, Plot 2
Dunsbury Hill Farm

Ground Floor GA Plan -
Portsmouth CC Cat. B

Scale: 1 : 200 @ A0
Date: 31/07/15
Drawn: JW
Checked: SL
BAM job no: 4487
S2
DHF- BAMD-ZZ-GF-DR-A- 11001 P12