




This drawing may be scaled with reference to the scale bar for planning application purposes only. Do not scale for any other purpose, use only annotated dimensions. All dimensions are to be checked by parties using the drawing, and any errors or omissions are to be reported to James Potter Associates Ltd.

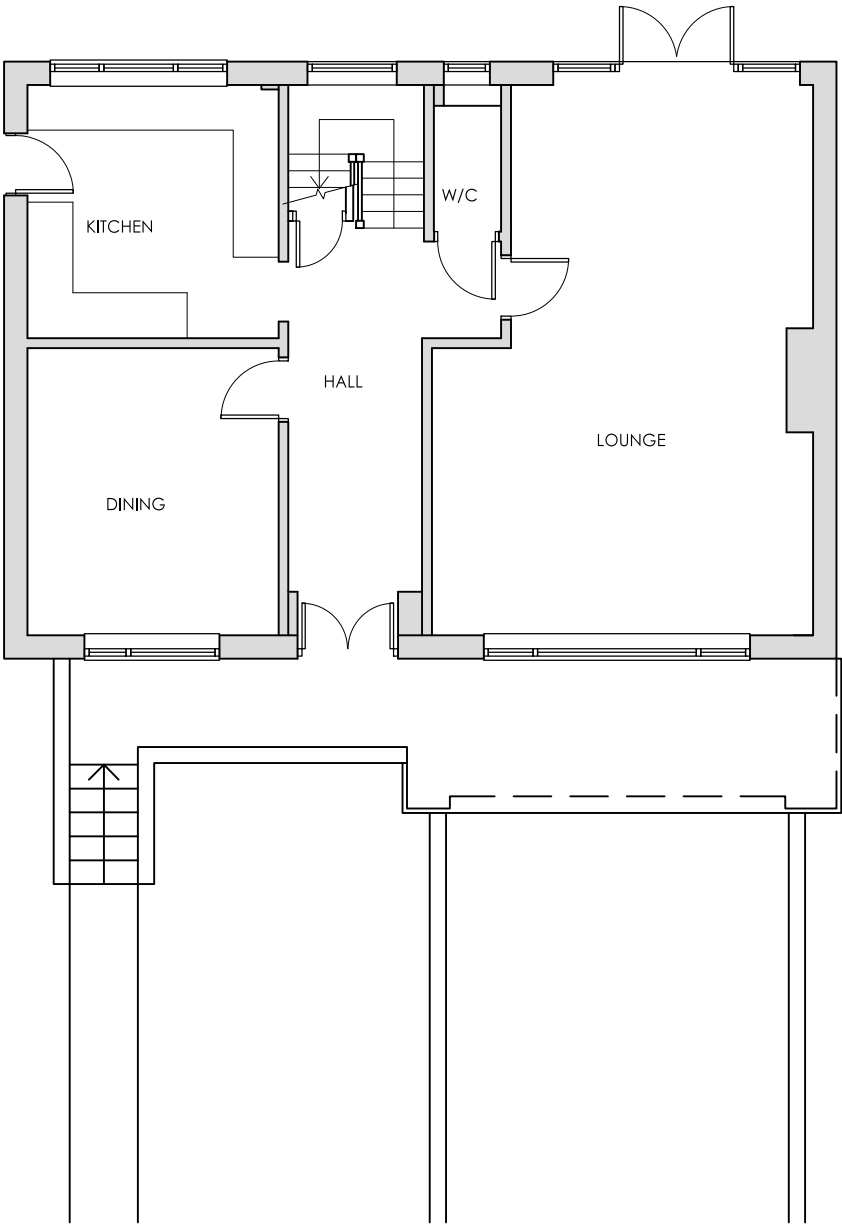


1:100 EXISTING GROUND FLOOR PLAN

KEY

Proposed new walls / partitions
House line above

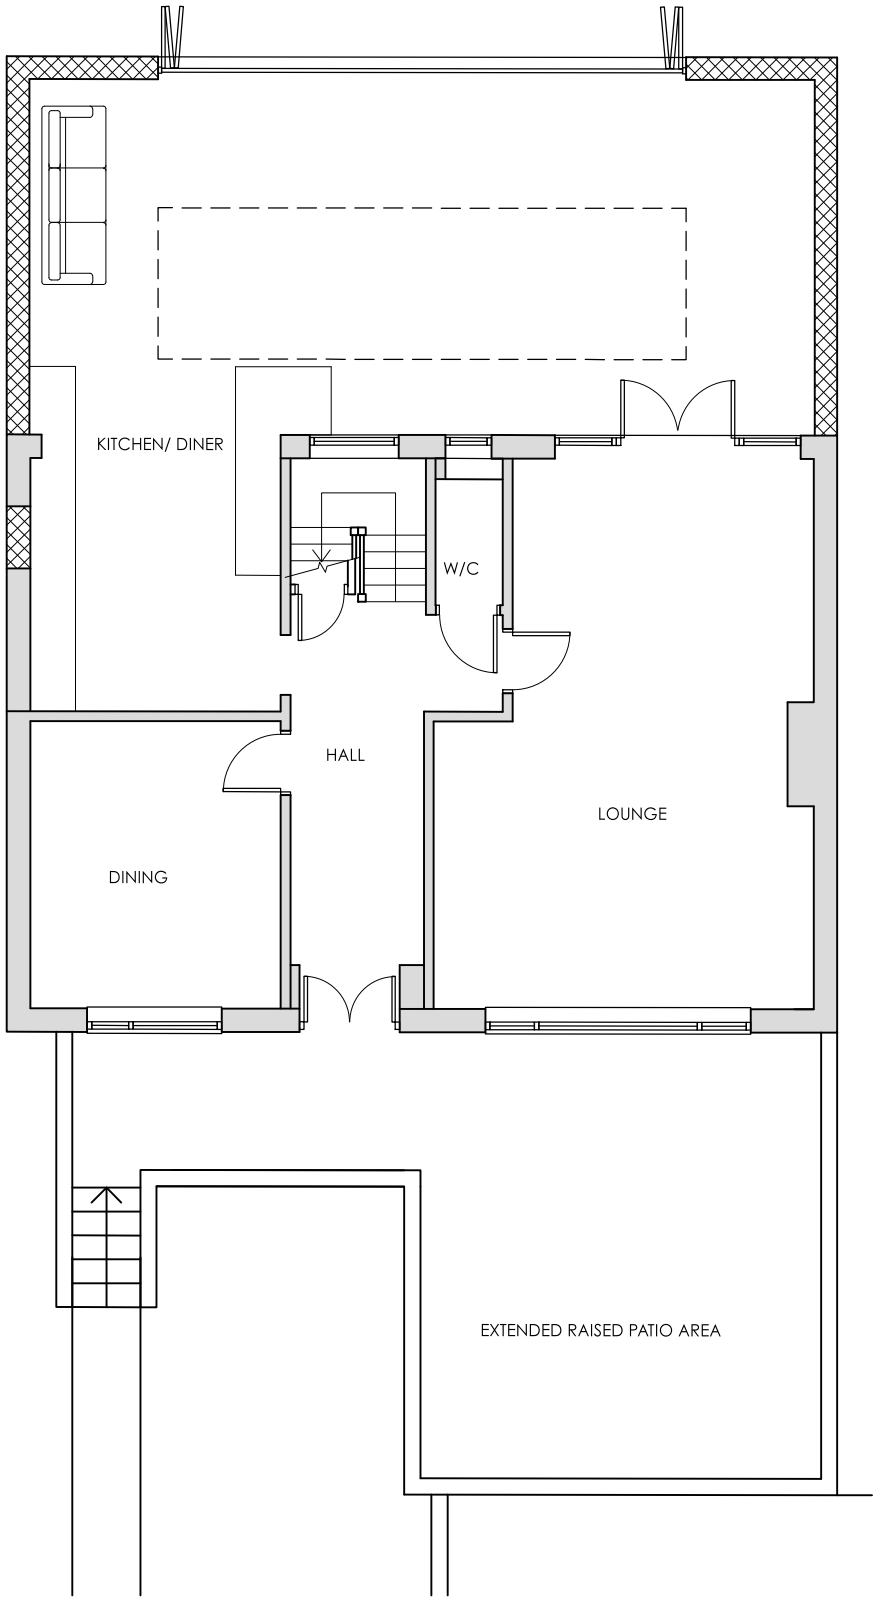 

1:100 PROPOSED GROUND FLOOR PLAN

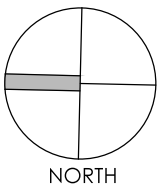

Project	GARAGE AND REAR EXTENSIONS 51 HULBERT ROAD WATERLOOVILLE PO7 7NX					Drawing	GROUND FLOOR PLANS			
						Job-Dwg Number	16033-PL-002		Rev.	-
Client	MIKE POYNTER					JPA JAMES POTTER ASSOCIATES www.jpa.design JPA - PORTSMOUTH 64 Hunter Road, Southsea, Portsmouth, PO4 9AY t. +44(0)7809612150				
Status	PLANNING									
Scale	1:100		Sheet Size A3							
Author	JP	Checked	RH	Date	22/06/16					