



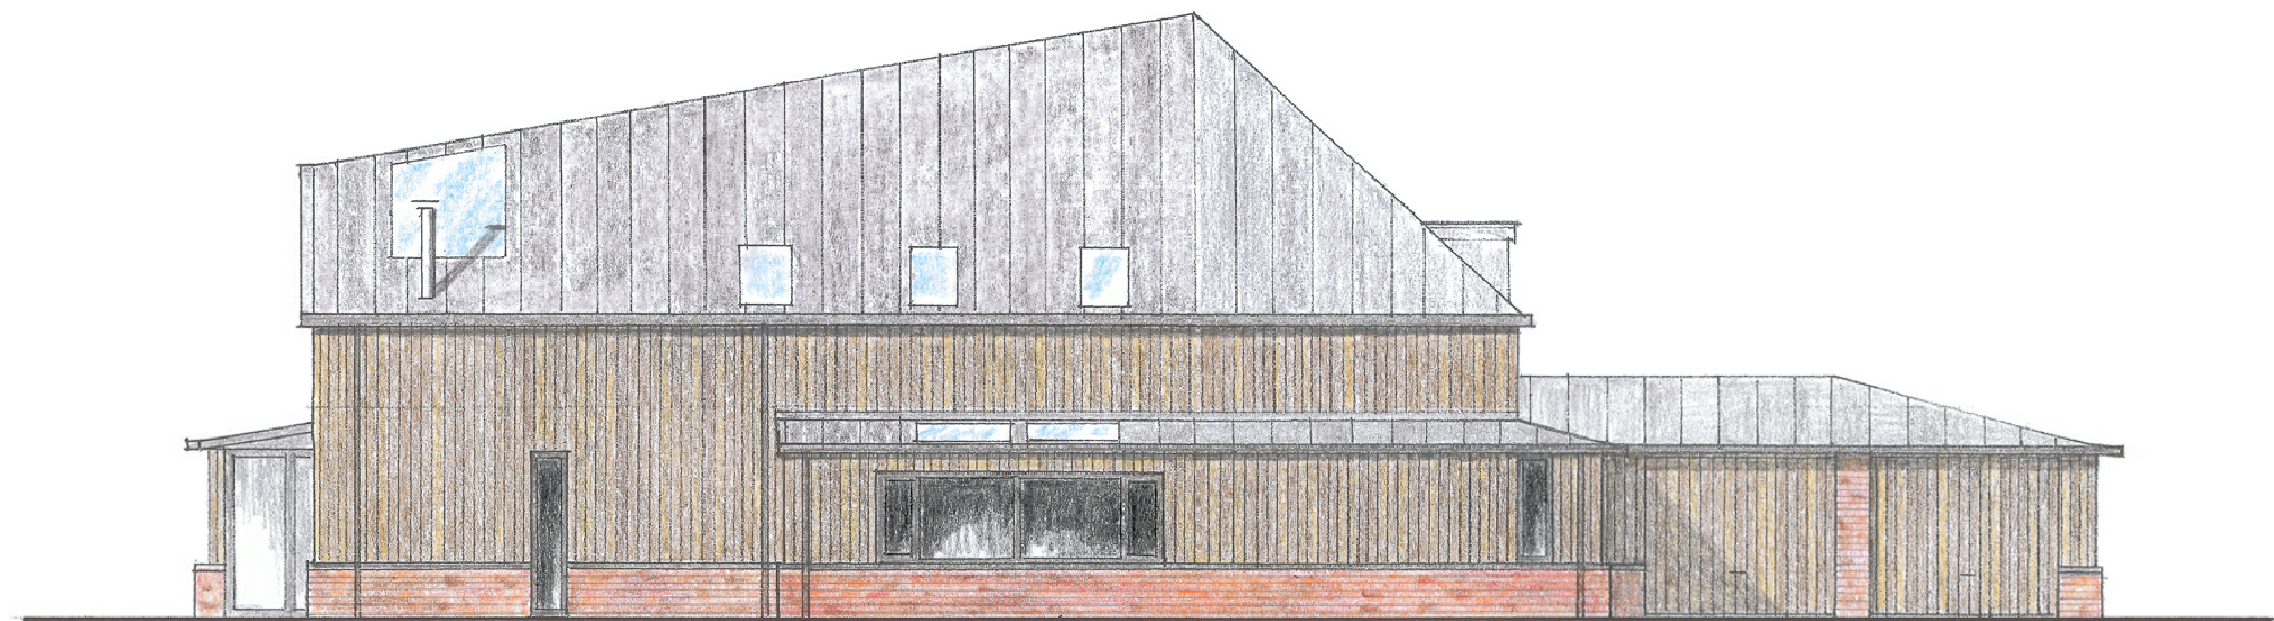

West Elevation

 

ESHA ARCHITECTS LLP
2nd FLOOR 36 KING STREET BRISTOL BS1 4DZ
TEL: +44 0117 9529100 FAX: 0117 9529101
EMAIL: mail@eshaarchitects.co.uk

ESHA
ARCHITECTS

Saltern's House, Hayling Island

Drawing Title West Elevation		
Drawing Number E-West-A3		Rev
Job No 15/014		
Date 07.04.2016	Scale 1:100	A3