


WOODLANDS AVENUE



Proposed site plan scale 1:250

 

Ordnance Survey, (c) Crown Copyright 2015.
All rights reserved. Licence number 100022432




Location plan
scale 1:1250

NOTES:

Dimensions to be checked on site before commencing work. Any discrepancies shall be reported to the architect immediately.

Do not scale from these drawings except for planning purposes. Use figured dimensions only.

Where applicable this drawing is to be read in conjunction with other consultants' drawings.

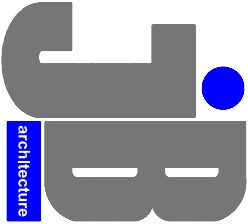

JIMMY BESSANT ARCHITECTURE
TEL: 01243 373620 M: 07769904282
E: jimmy@jb-architecture.co.uk
Web: www.jb-architecture.co.uk

For
MR & MRS GOFFIN
Project
**PROPOSED SIDE EXTENSION
10 WOODLANDS AVENUE
EMSWORTH
PO10 7QE**
Title
SITE & LOCATION PLAN

Date	Drawn	Scale	Checked
JUNE 2016	JB	As shown @ A3	-
Job Number	Drawing Number	Revision	
PL8816	401		