


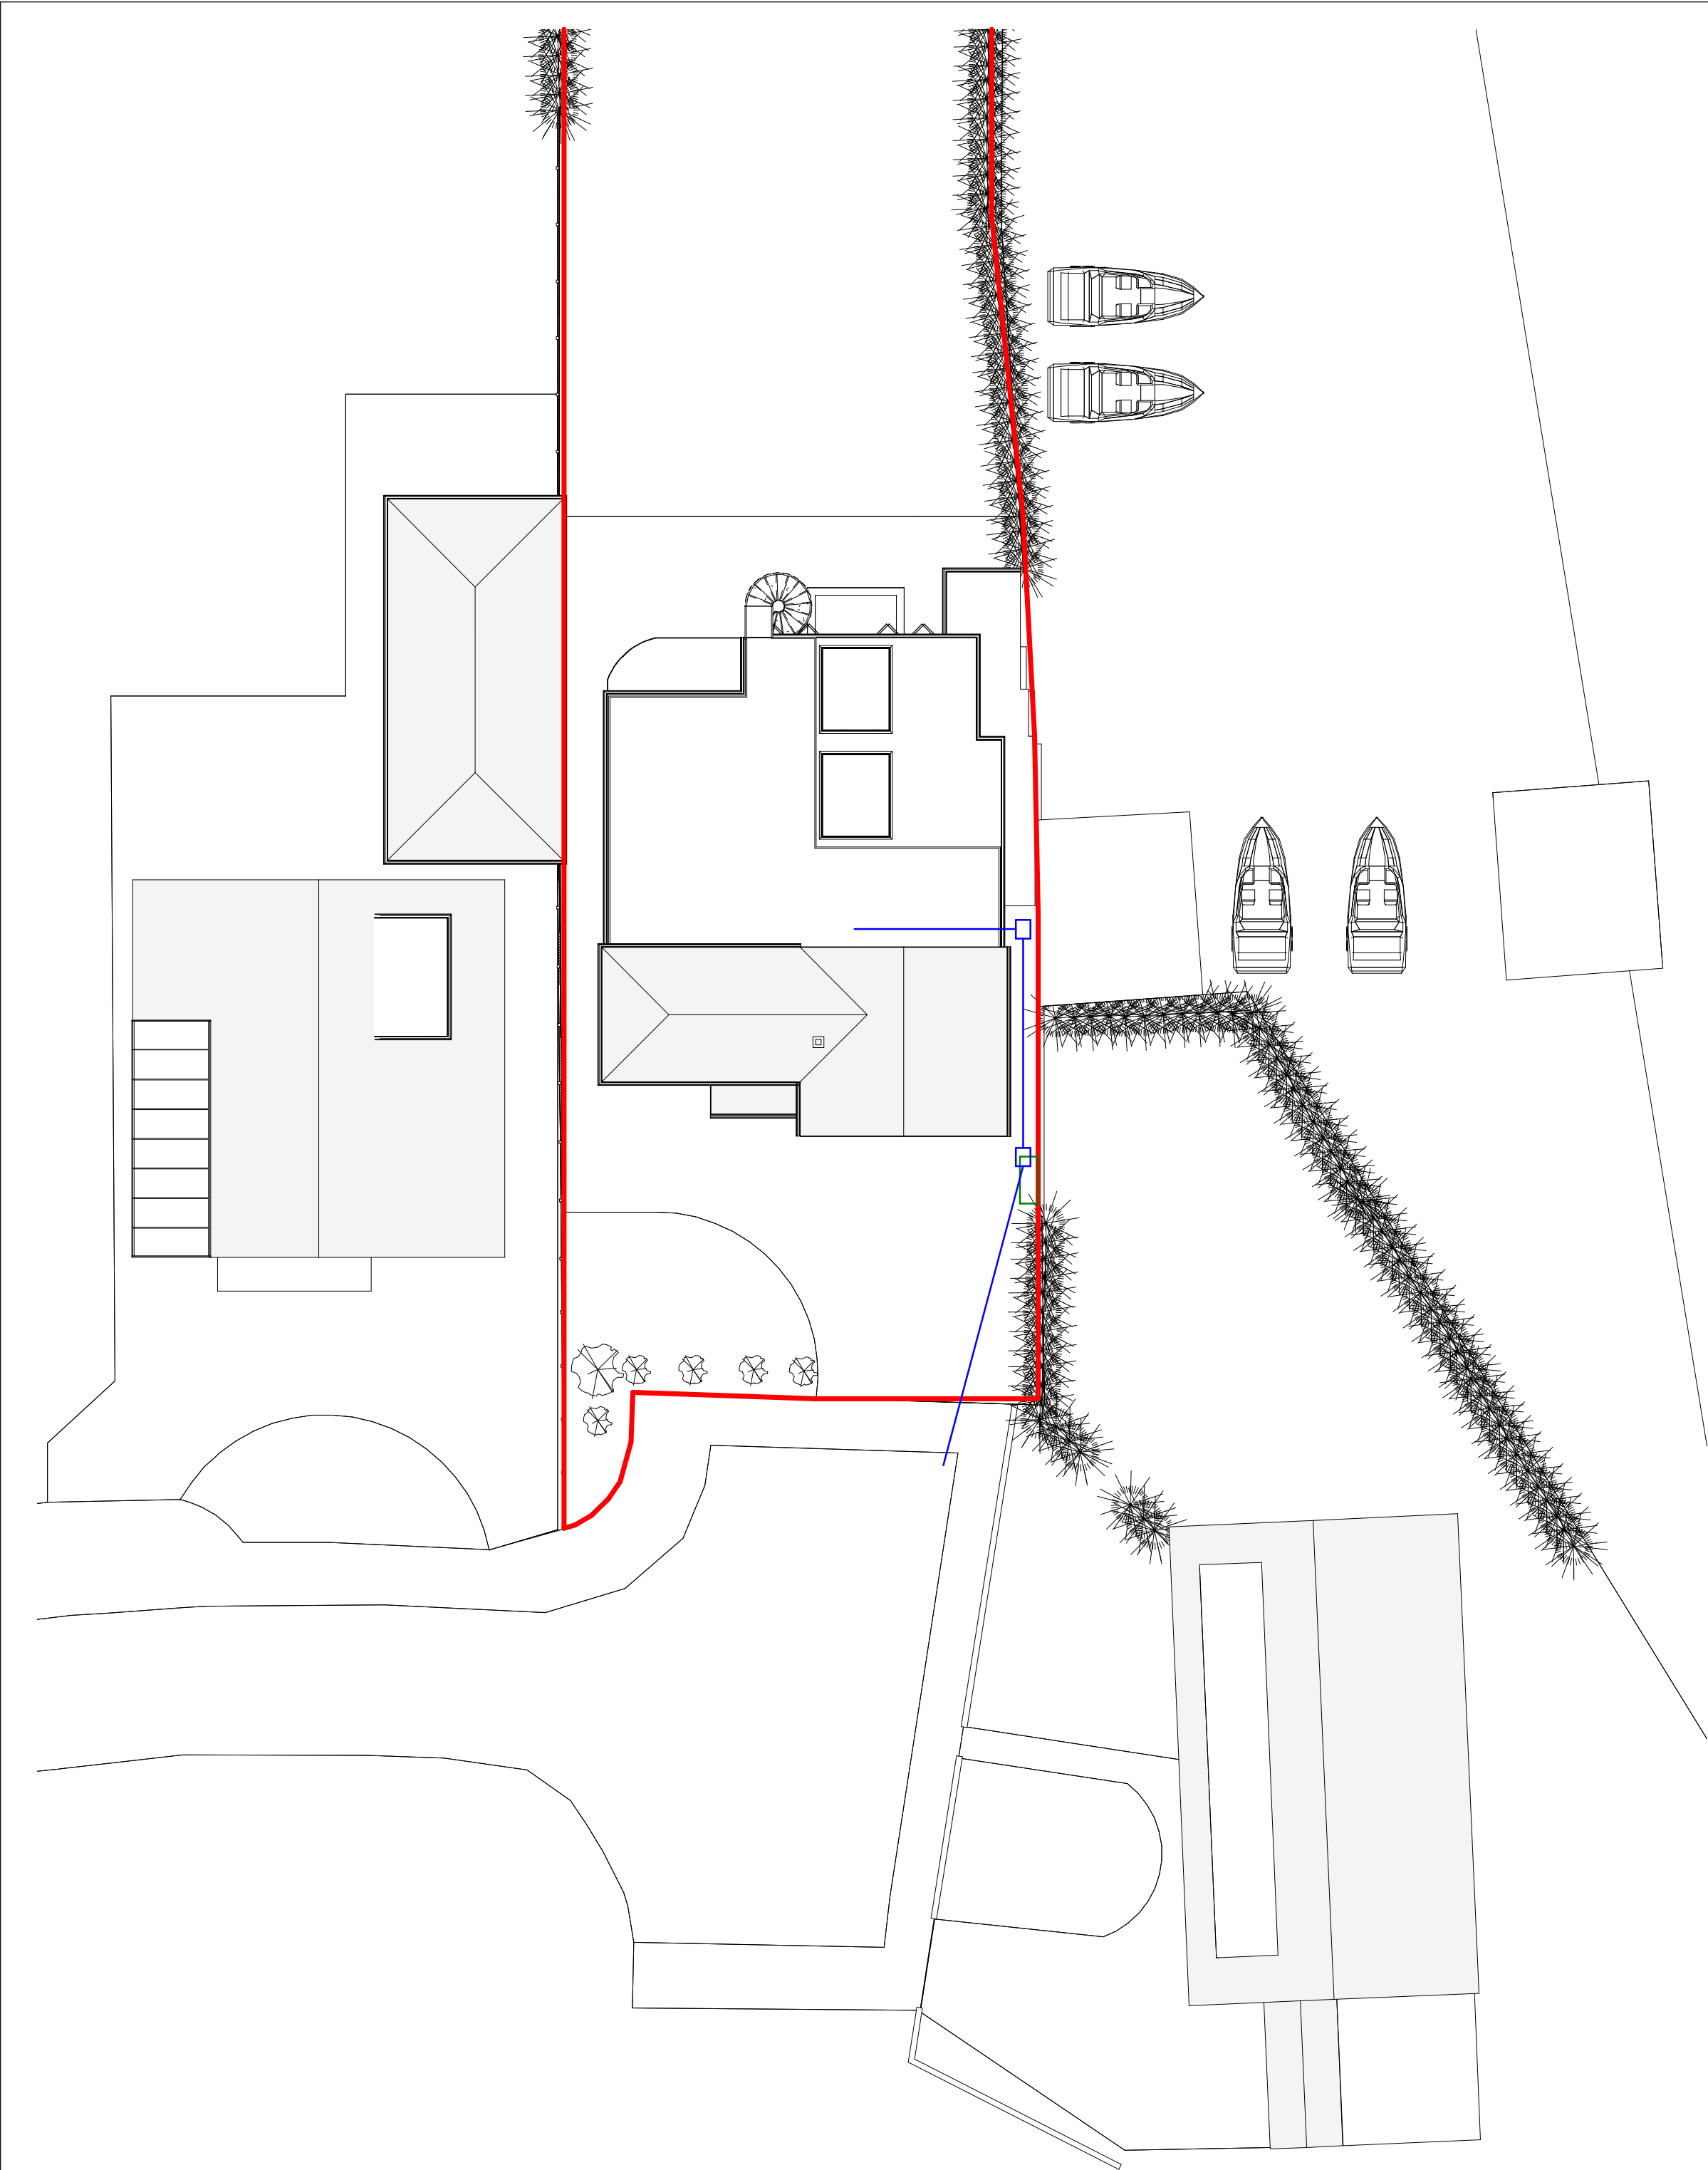

Roof and Boundary plan Scale 1:200

Level Survey

Construction area is flat hence no level survey has been provided

Flood Risk

The construction area of this site does not fall in a flood risk area and all propsed work is to the second floor

Tree Survey


This proposal has no impact on trees

Parking Provision

The property has 4 parking spaces

Boundary Treatment

The boundaries are made up of 1.8m /1.2 timber panel fences 2.4m hedging and 1.8m walls together with a reat boundary to the sea estuary

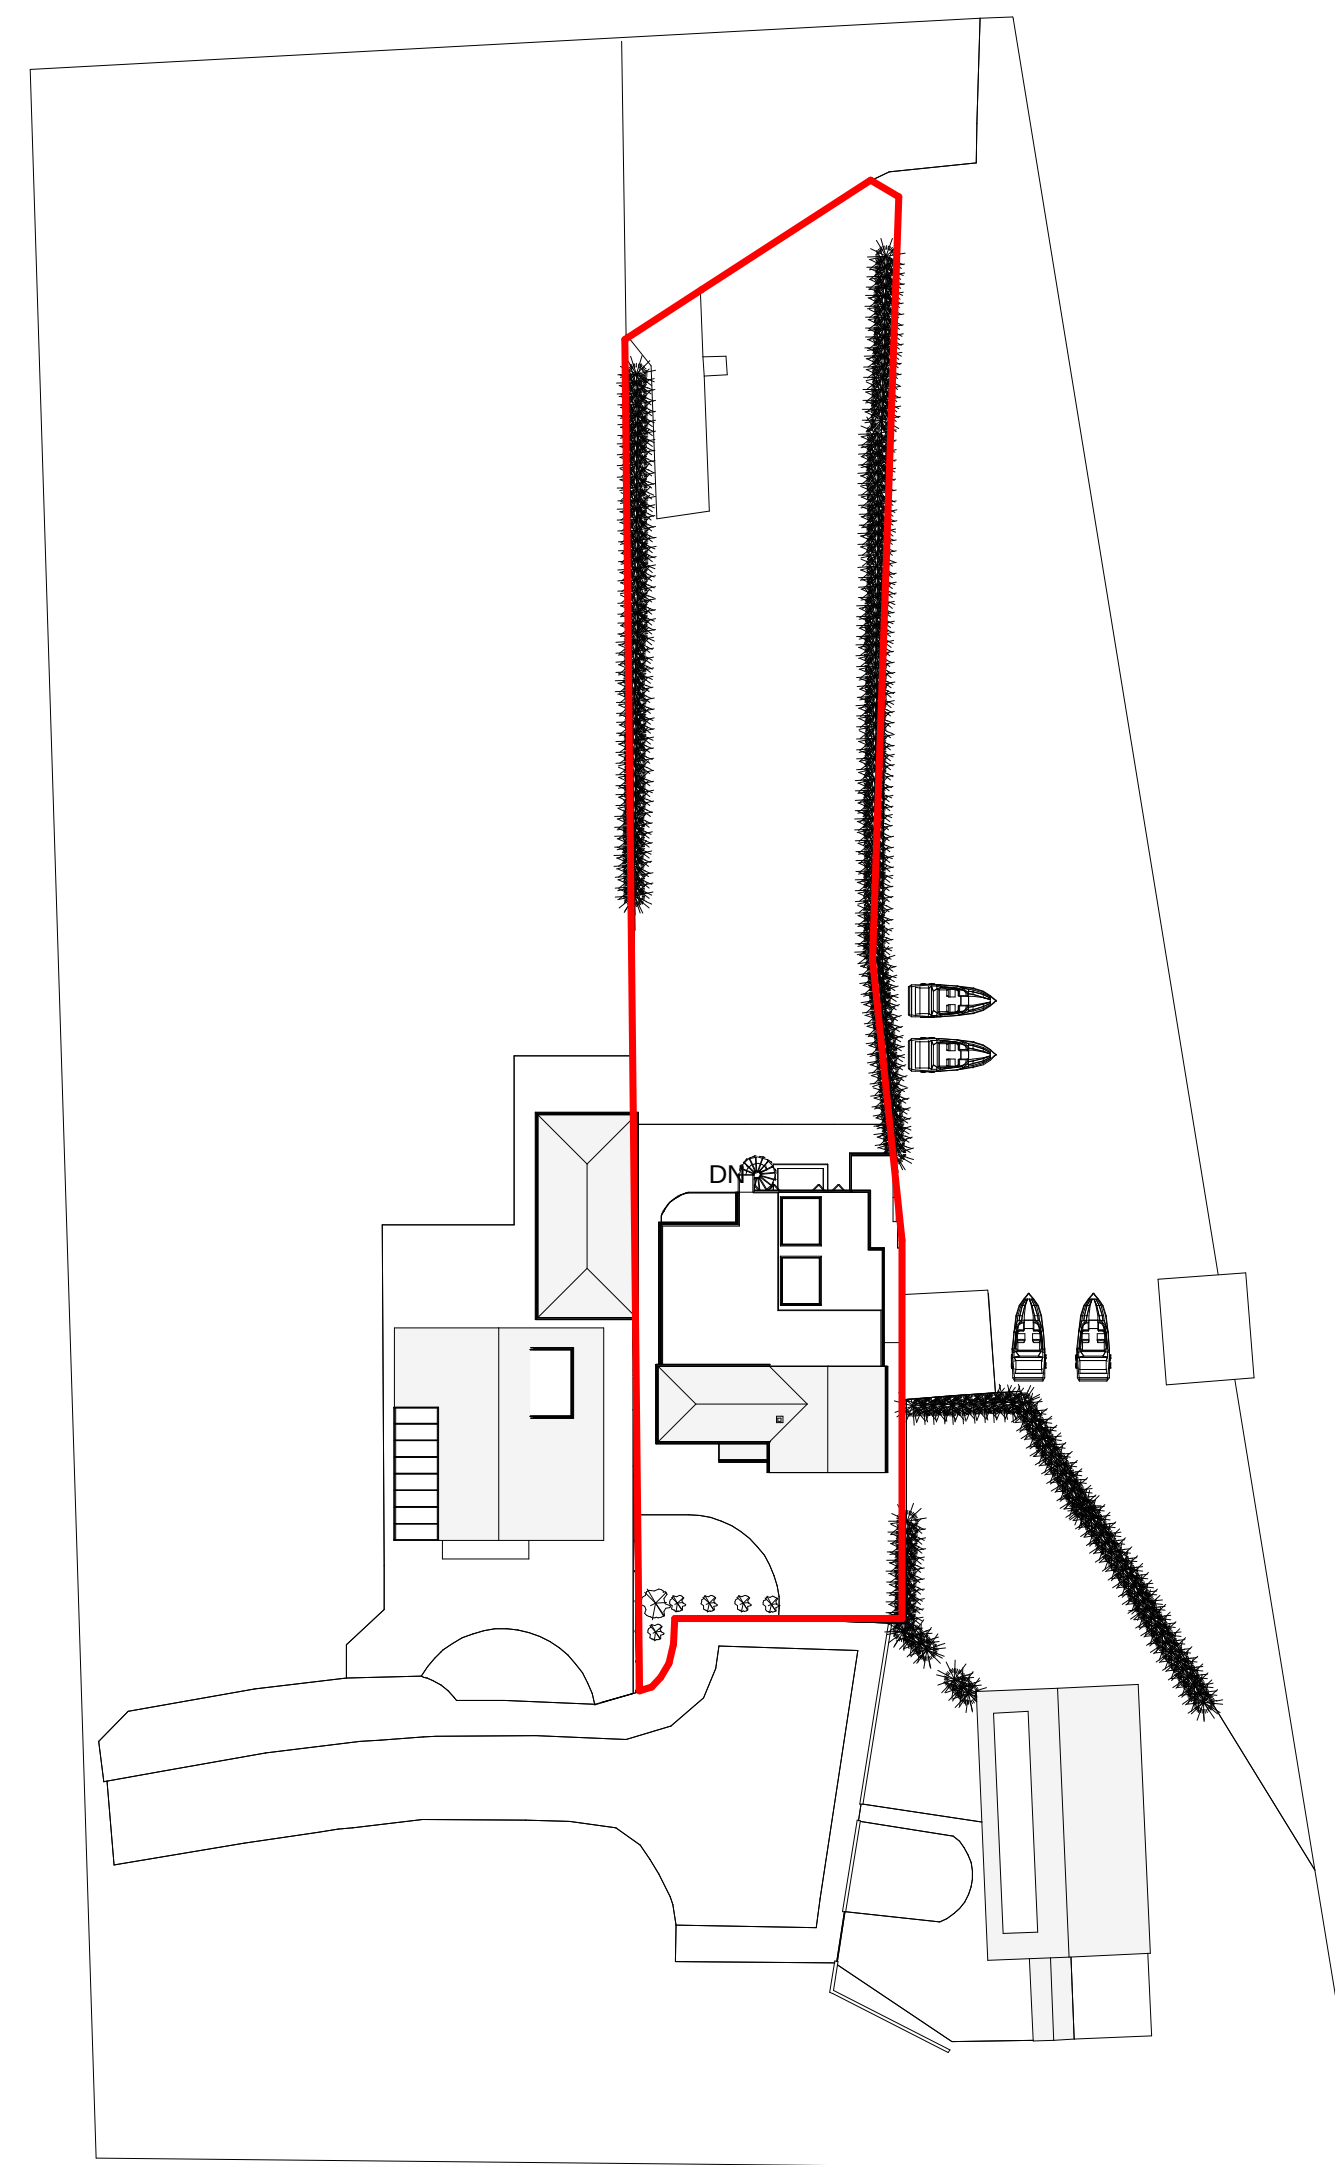

Site Plan Scale 1:500

This map was purchased from emapsite.com and is subject to the following
© Crown copyright and database rights 4/4/16
Ordnance Survey 0100031673

