


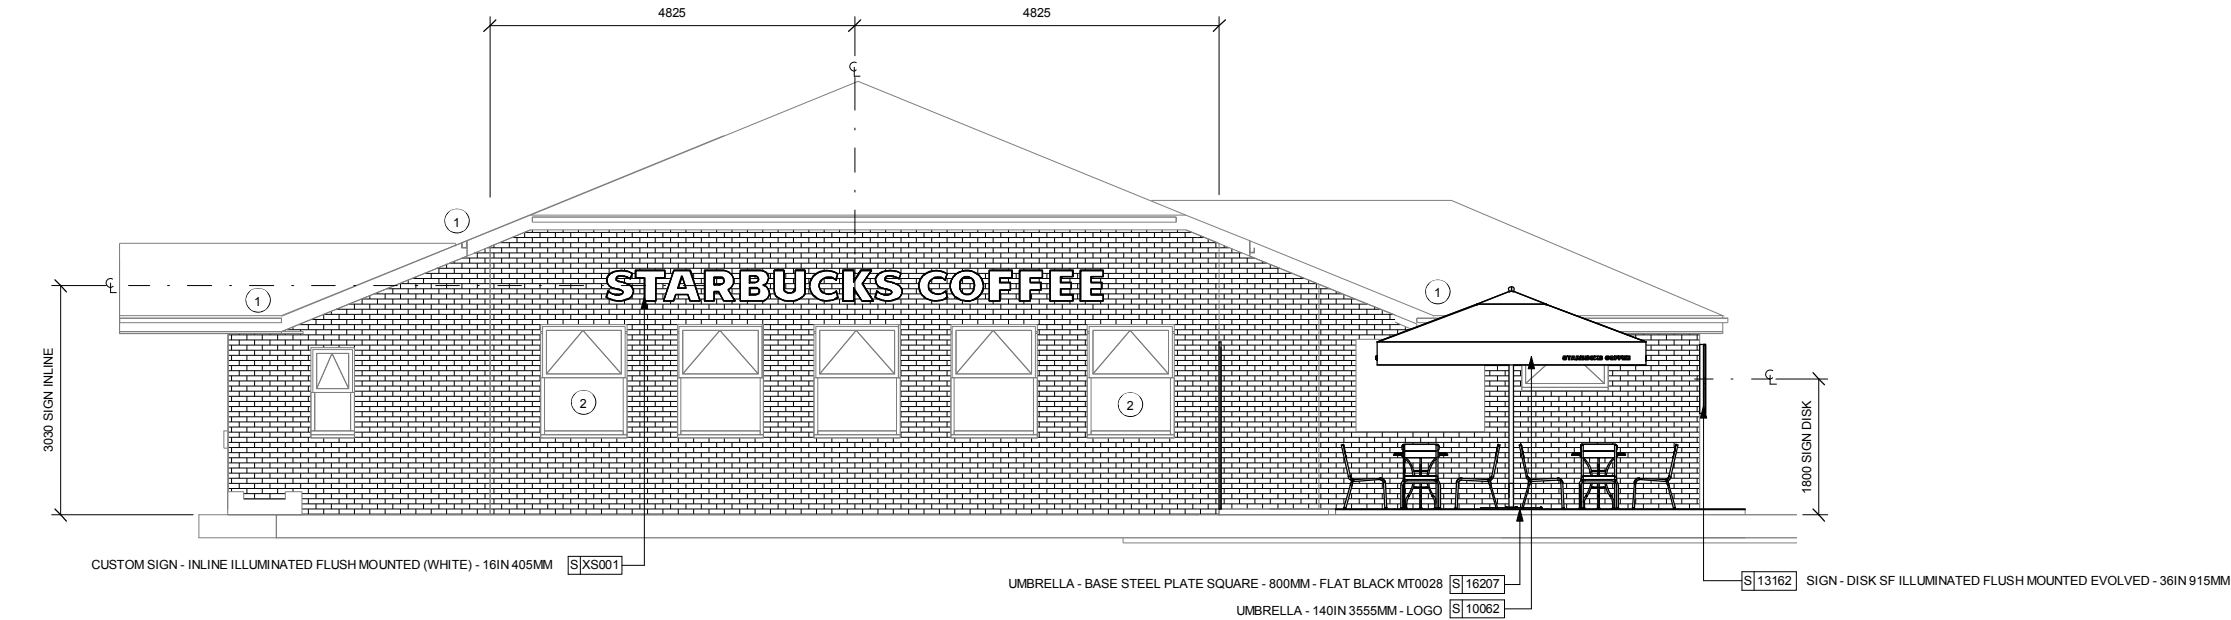

1 EXTERIOR ELEVATION - TERRACE SEATING

Scale: 1 : 50

SHEET NOTES

1. REPLACE DEFECTIVE FASCIA BOARDS AND LOOSE SOFFITES AND RE=FINISH TO MATCH EXISTING.
2. REPLACE 2 NO. SEALED GLAZED UNITS AND RENOVATE THE BOTTOM SECTIONS OF THE UPVC WINDOW FRAMES AND SILLS BACK TO ORIGIANL CONDITION.



Starbucks Coffee Company
Building 4, Chiswick Park
566 Chiswick High Road
London, W4 5YE

These Drawings and Specifications are confidential and shall remain the sole property of Starbucks Corporation, which is the owner of the copyright in this work. They shall not be reproduced (in whole or in part), shared with third parties or used in any manner on other projects or extensions to this project without the prior written consent of Starbucks Corporation. These drawings and specifications are intended to express Design Intent for a prototypical Starbucks store (which is subject to change at anytime) and do not reflect actual site conditions. Neither party shall have any obligation nor liability to the other (except as stated above) until a written agreement is fully executed by both parties.

Architect of Record

This drawing is a Design Development Document. Site specific modifications made under the responsible charge of the Architect and/or Engineer-of-Record will be required prior to using this document for Bidding, Permitting, or Construction.

Revision Schedule

Rev	Date	By	Description

FOR CONSTRUCTION PURPOSES

Project Name:
Emsworth - Little Chef

Project Address:
A27 EASTBOUND
HAVENT BYPASS
EMSWORTH
PO10 7RB

Store #:

Project #: 69420-001
Concept: MCS
Palette: Regional Modern
Issue Date: 20 Mar 2016
Design Manager: Paul Edsall
LEED® AP: L O'Meara
Production Designer: Zebra Projects FZE
Checked by: MS/SR

Sheet Title:

PROPOSED EXTERIOR ELEVATIONS

Scale: 1 : 50

Sheet Number:

A-2002