


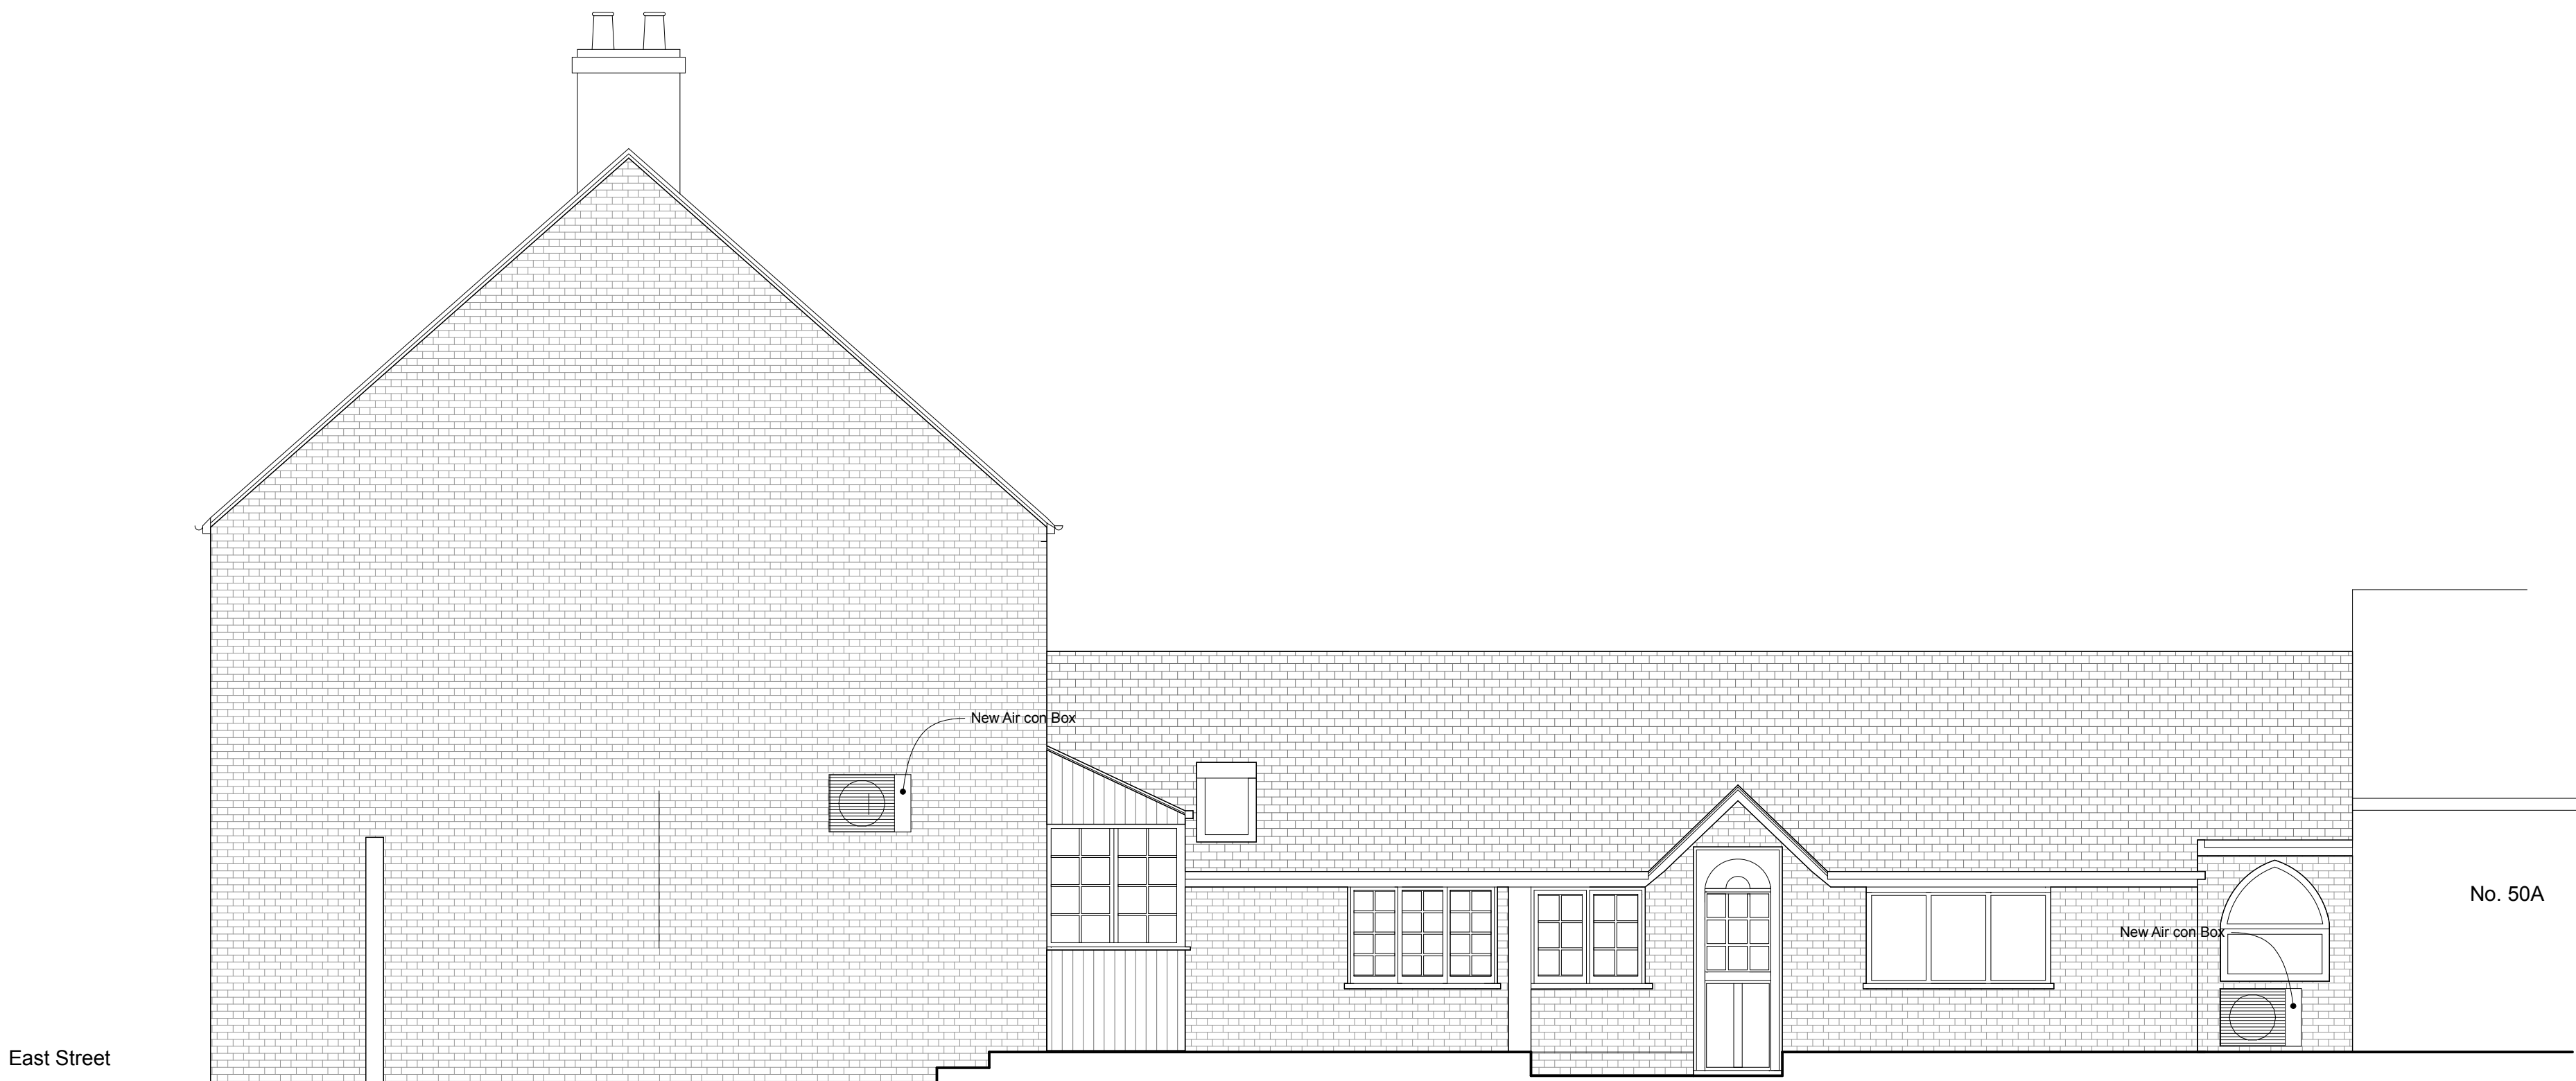


South Elevation

1:50



West Elevation

1:50

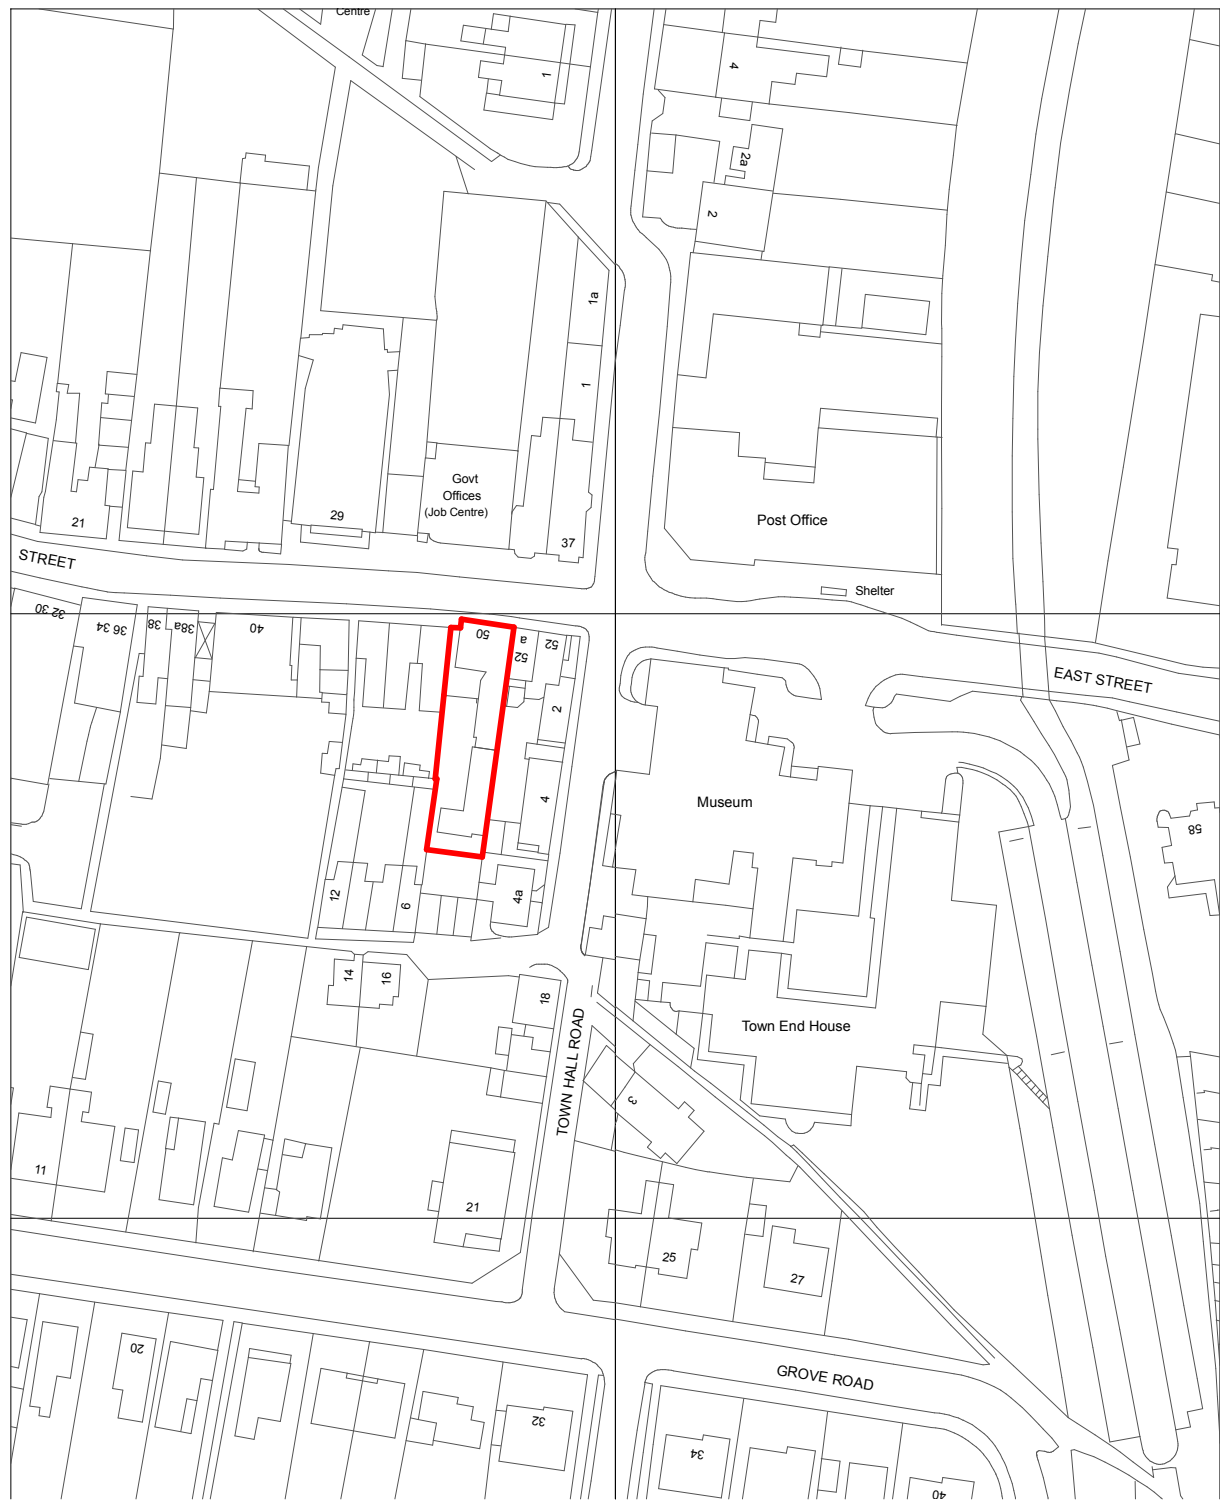

Site Location Plan


1:1250



Block Plan

1:200

Ordnance Survey Licence number: 100006178

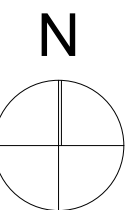

revisions & notes: A : 29.03.2016 : SAB : Issued to Client
B : 30.03.2016 : SAB : Issued ready for planning

project: Hampshire Endodontics
New Aircon units
50 East Street
Havant

drawing name: Location, block plan and Elevations
status: Planning
date: March 2016
scale: 1:1250, 1:200 & 1:50 @A1
drawn: SAB

pwparchitects
61 South Street, Havant, Hampshire PO9 1BZ
t: 023 9248 2494 f: 023 9248 1152
e: design@pwp-architects.com w: www.pwp-architects.com
Project No. **5328** drawing No. **001** rev **B**

Note: All dimensions to be checked on site by the contractor before fabrication and erection. Figured dimensions to be taken in preference to scaled dimensions. This drawing is the copyright of the architects and must not be reproduced or used without their express consent, except for the purposes of a planning application. Electronic issue of this drawing to be confirmed by paper hard copy only.