


NOTES:

Dimensions to be checked on site before commencing work. Any discrepancies shall be reported to the architect immediately.


Do not scale from these drawings except for planning purposes. Use figured dimensions only.

Where applicable this drawing is to be read in conjunction with other consultants' drawings.


Ordnance Survey, (c) Crown Copyright 2015.
All rights reserved. Licence number 100022432

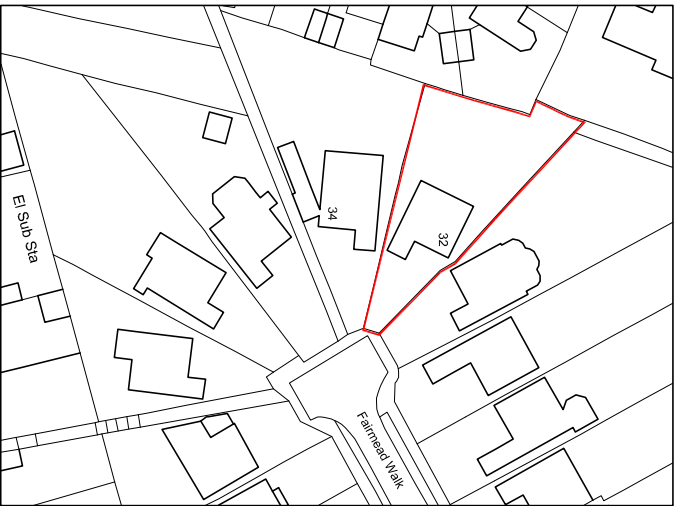

Location plan
scale 1:1250

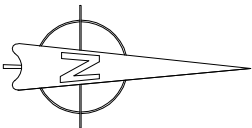


JIMMY BESSANT ARCHITECTURE
TEL: 01243 373620 M: 07769904282
E: jimmy@jb-architecture.co.uk
Web: www.jb-architecture.co.uk

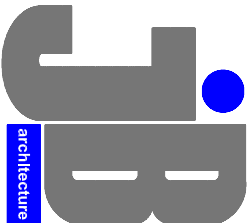

For
MR & MRS STIRLING
Project
**PROPOSED REAR EXTENSION &
LOFT CONVERSION
AT 32 FAIRMEAD WALK
COWPLAIN, PO8 9AL**
Title
SITE & LOCATION PLAN

Date	Drawn	Scale	Checked
JAN 2016	JB	As shown @ A3	-
Job Number	Drawing Number	Revision	
PL7616	401		

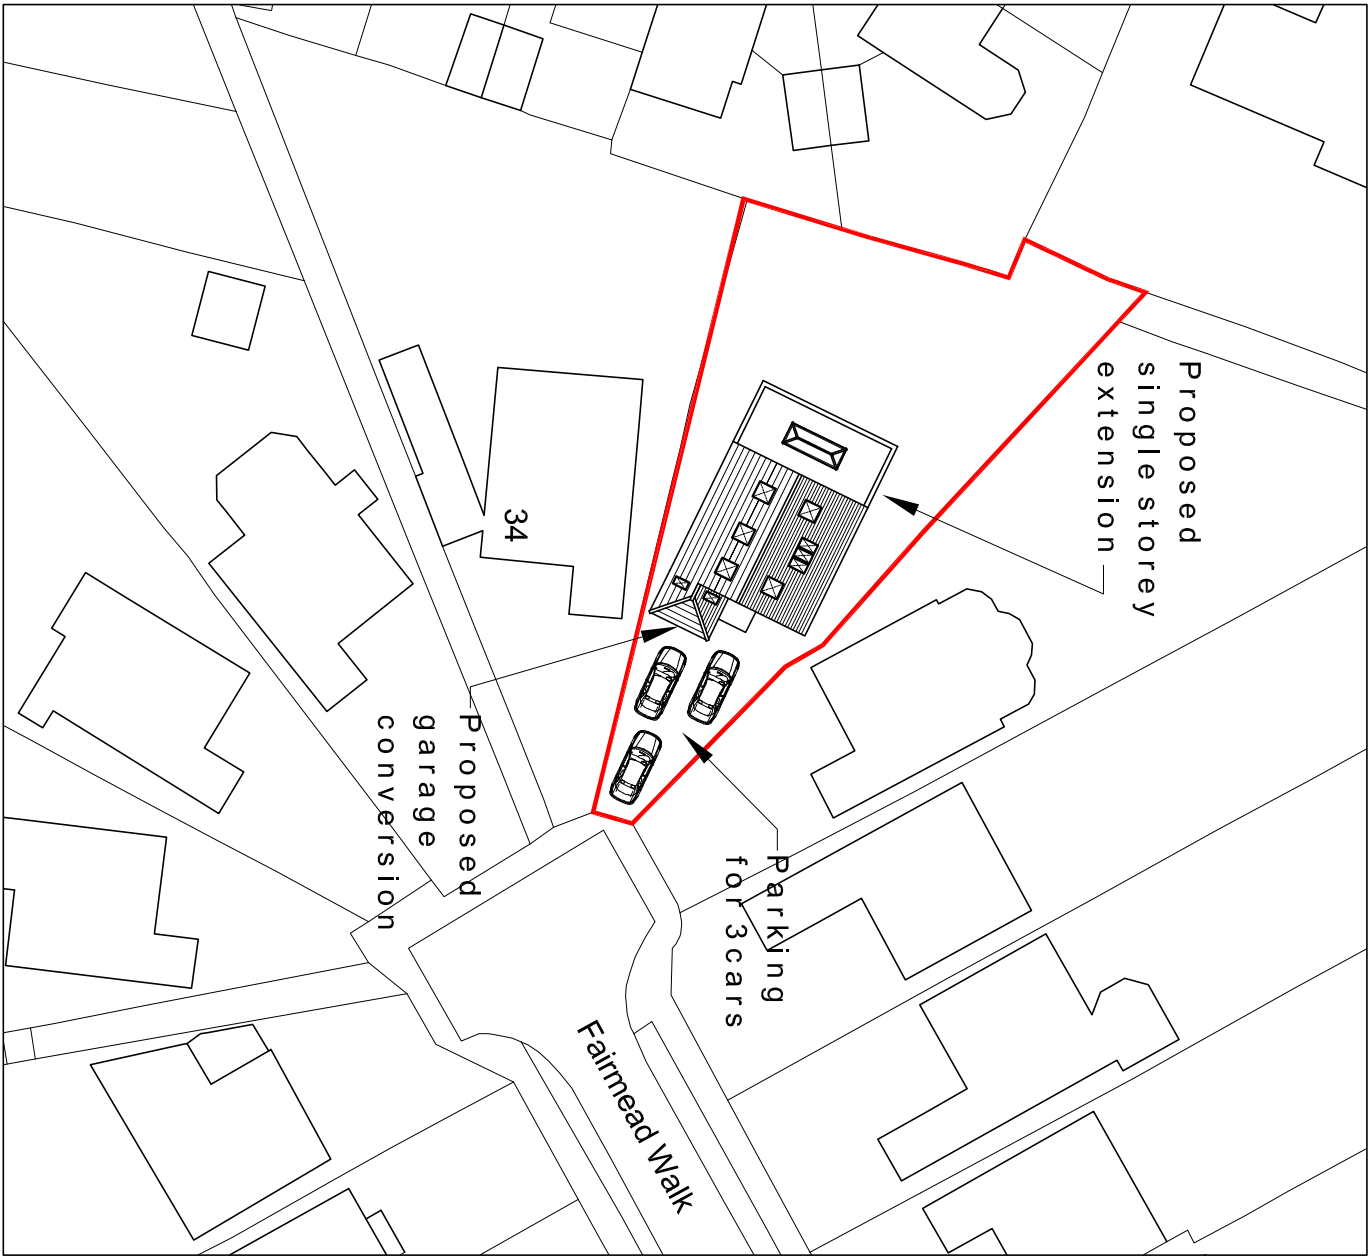

Proposed site plan scale 1:500

0 5 10 20 50