

NOTES:

This drawing has been prepared for the purposes of concept and design development and is not to be used for any other purpose. Dimensions are indicative and should be referenced against measured surveys only.

This drawing is the property of Martin Ralph and must not be reproduced, in part or whole, or deviated from, without their permission.

AMENDMENTS		DATE
B	Re Issue	22.01.16
A	PLANNING SUBMISSION	21.11.14

CLIENT

Mr. Gary Cook
3 Queens Road
Waterlooville
Hants

PROJECT

NEW RESIDENTIAL UNIT
Rear of 3 Queens Road

DRAWING TITLE

ROOF PLAN AND CROSS SECTIONS
AS PROPOSED

DATE	29.09.2014
SCALE	1:100 @ A3
DRAWING No.	14A_025 007
REVISION	B


THE

MARTIN RALPH

GROUP




CHARTERED SURVEYORS
ARCHITECTS & ENGINEERS

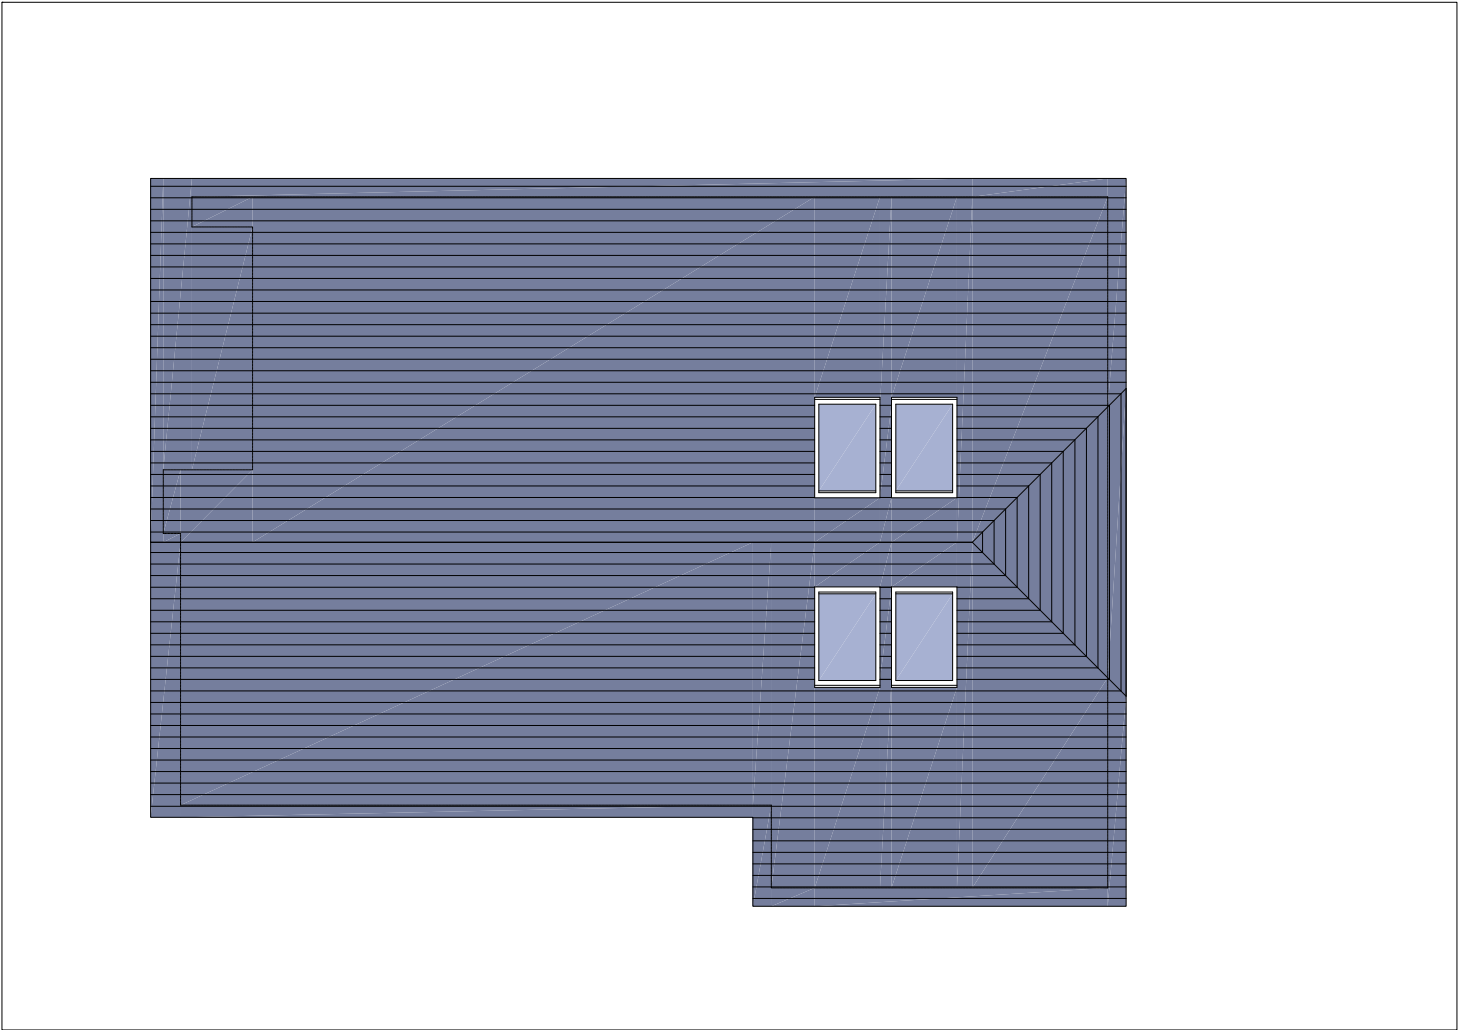


ROOF PLAN

1:100

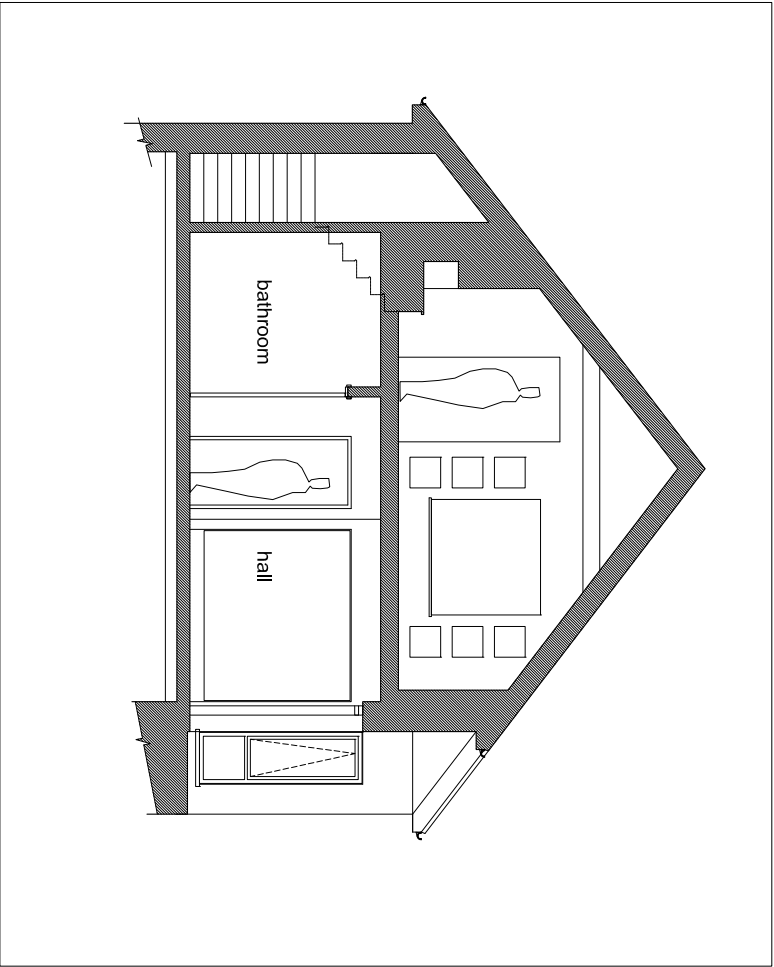

CROSS SECTION

1:100

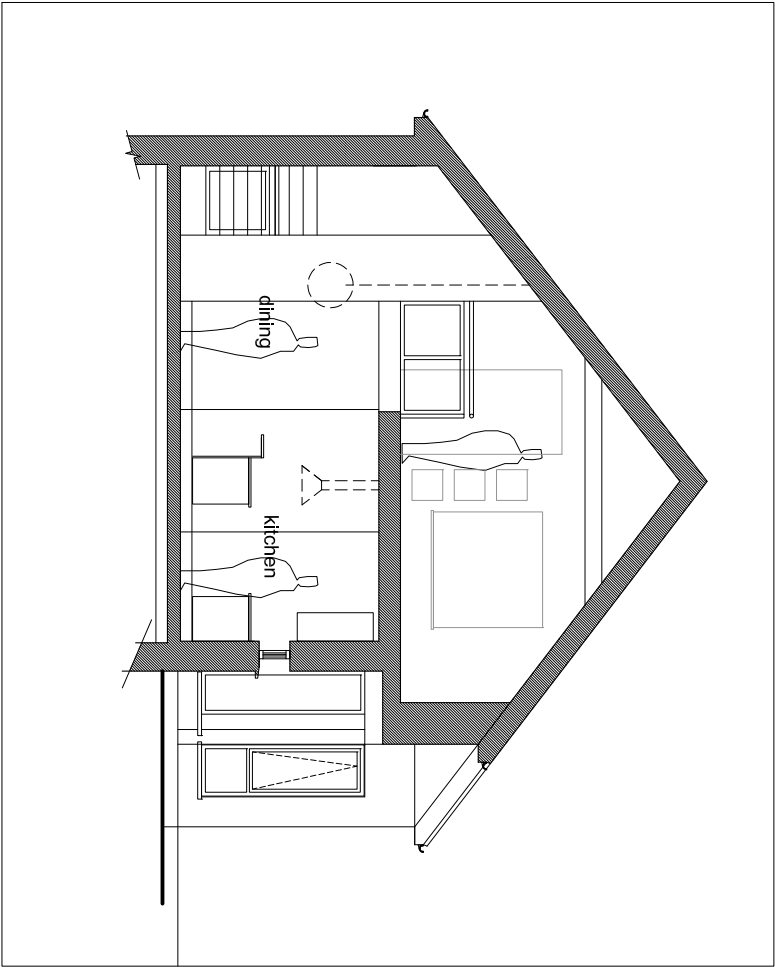

CROSS SECTION

1:100

ROOF & SECTIONS

3 QUEENS ROAD, WATERLOOVILLE