
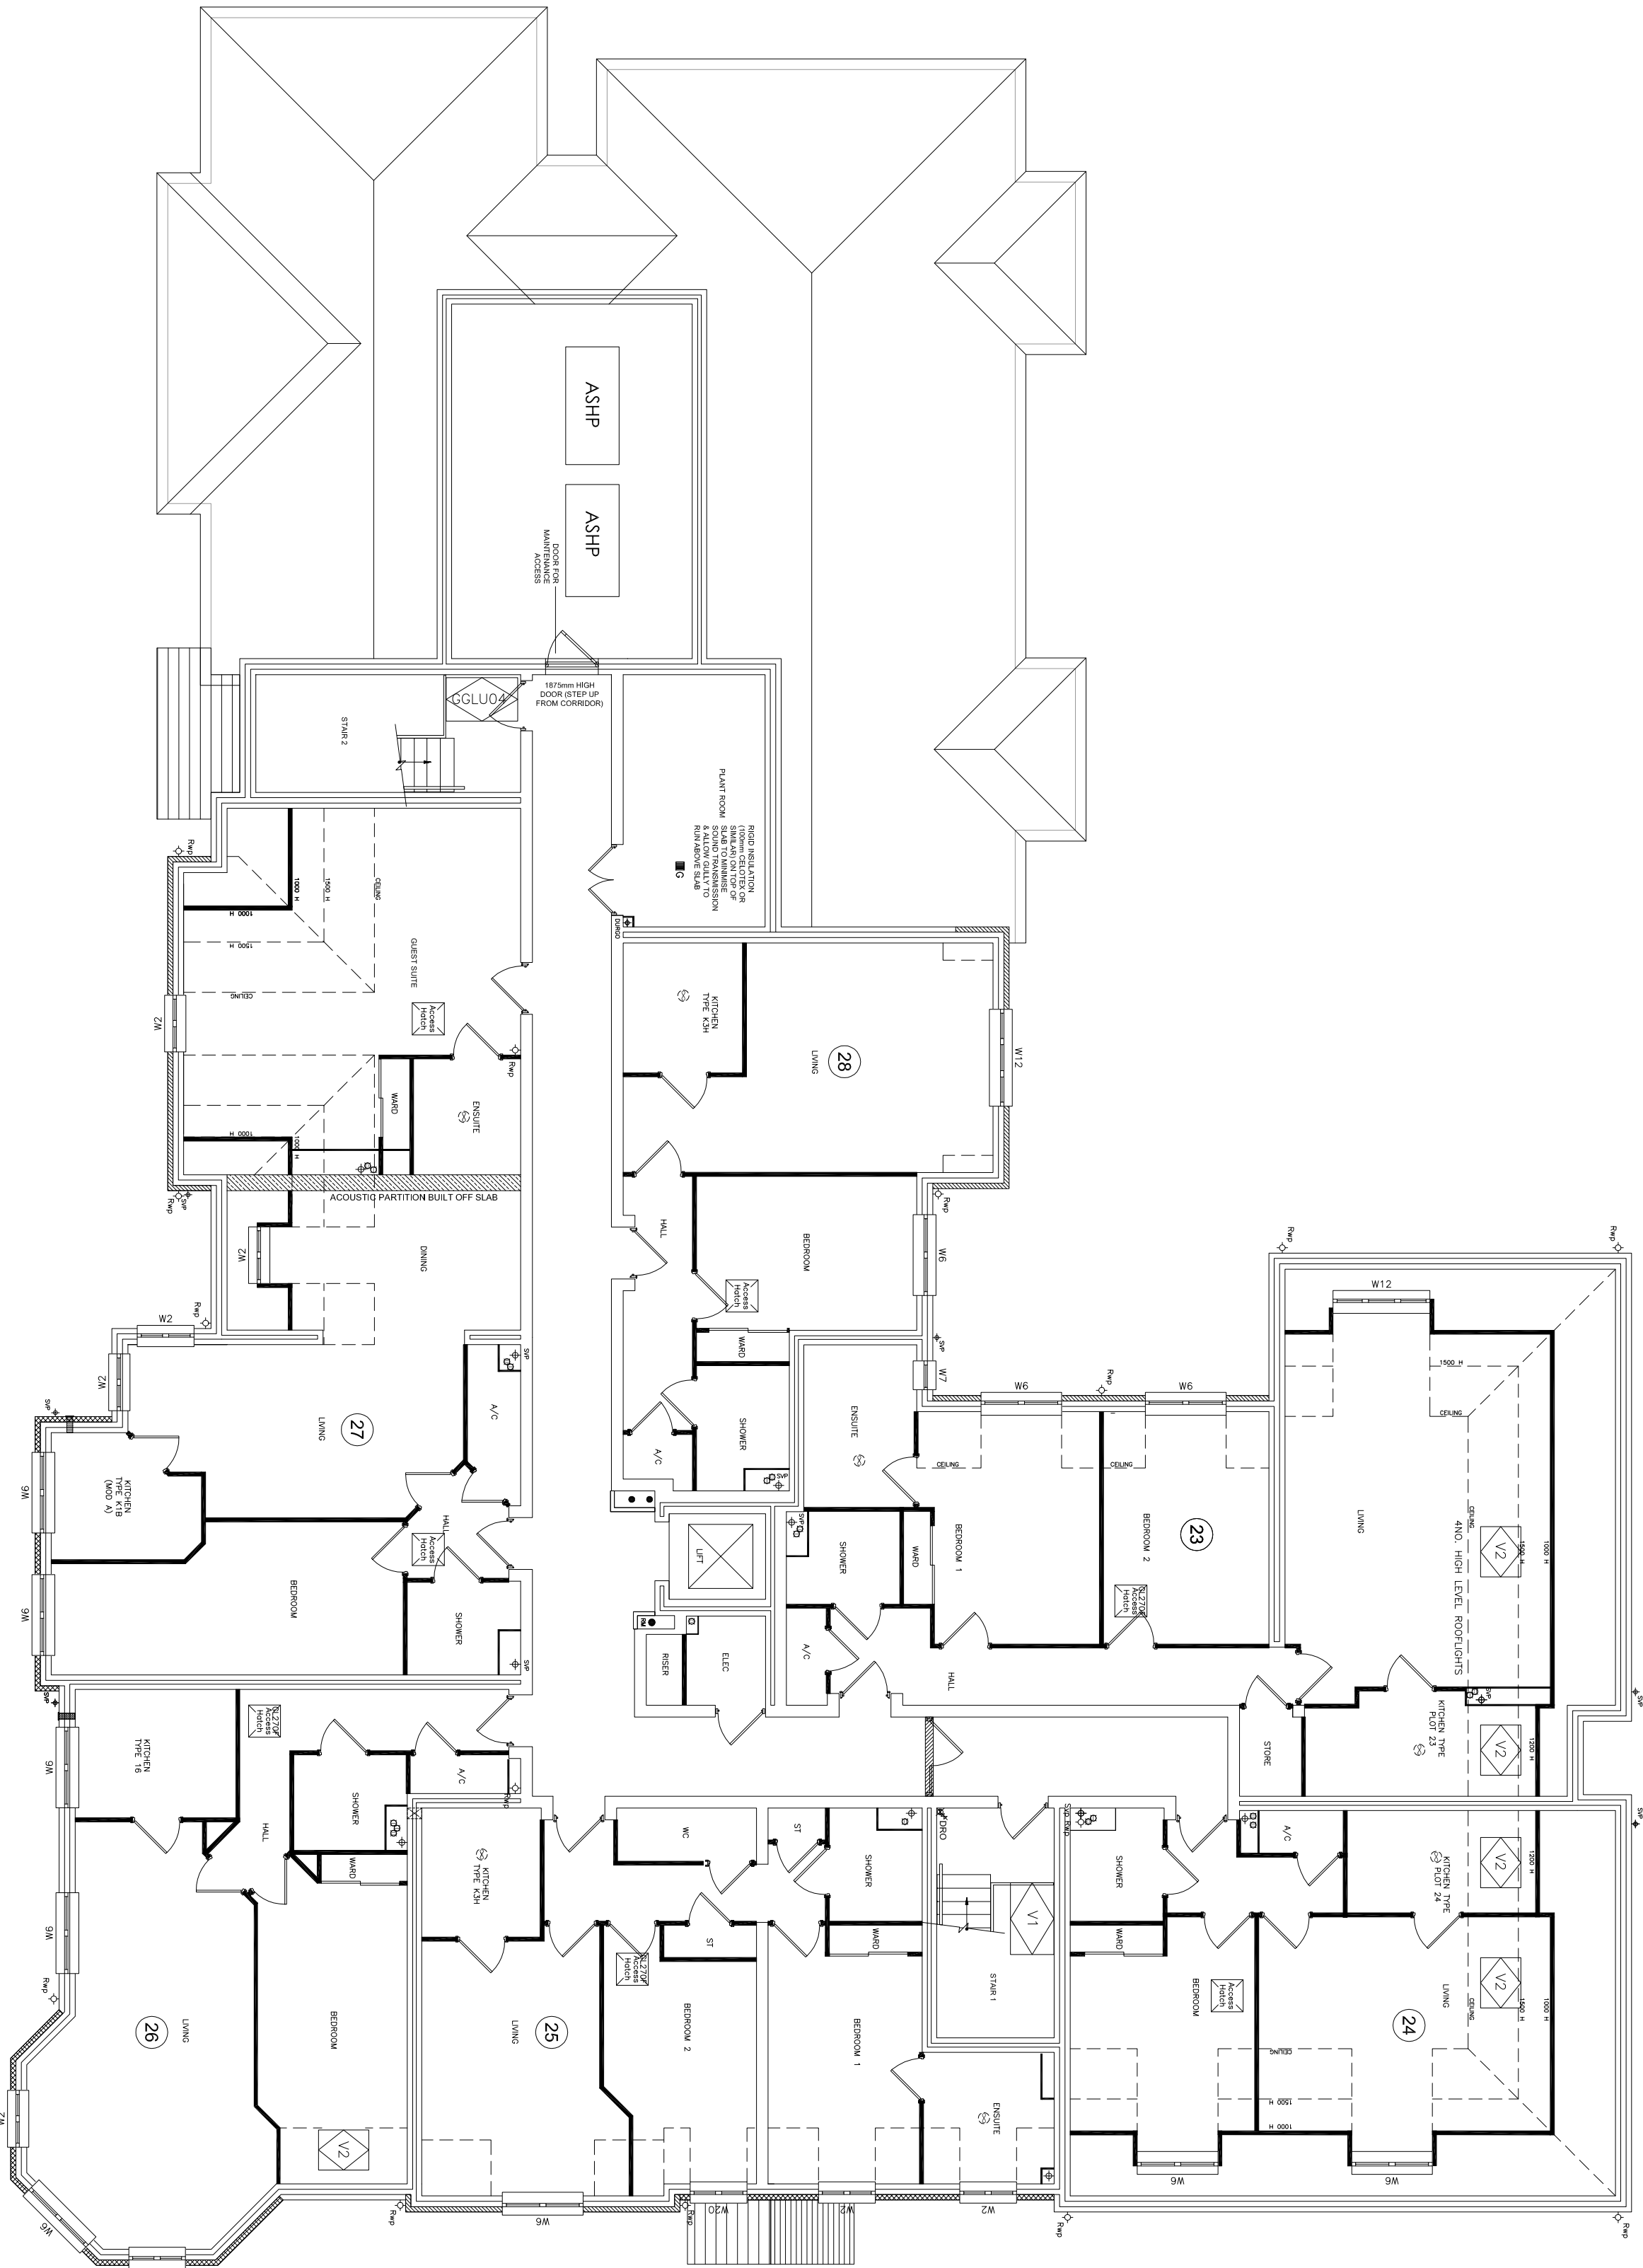


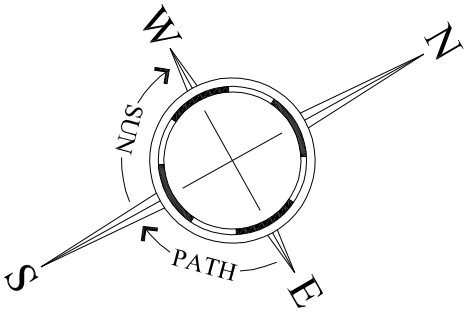

XXXXXXXXXX	BLACKWORK EXTERNAL LEAF FINE SEVENTE FUSOL GR
ZZZZZZZZZZ	IRON FACED BLACKWORK TO REFUSE/RAIN TROUGH
ZZZZZZZZZZ	PACING BRICKWORK EXTERNAL LEAF FOR TILE HANGING
ZZZZZZZZZZ	PACING BRICKWORK INTERNAL LEAF TO STAIRCASES

REVISIONS		
Rev.	Date	By

COPYRIGHT ACT APPLIES

NOTE:
WHERE ANY CONFLICT OCCURS, COMPANY STANDARD
DRAWING UNLESS OTHERWISE NOTED BY WARNING

ALL DIMENSIONS TO BE CHECKED ON-SITE
WHERE ANY CONFLICT OCCURS, COMPANY STANDARD
DRAWING UNLESS OTHERWISE NOTED BY WARNING
AT ONCE BEFORE PROCEEDING

planningissues
TOWN PLANNING AND ARCHITECTURAL DESIGN

Waltham House "Fragilis"
Brynwood "Fragilis" - 89/94 SSC
Tel: 01202 462011
E-mail: info@planningissues.co.uk

Churchill
Retirement Living

Waltham House "Fragilis"
Brynwood "Fragilis" - 89/94 SSC
Tel: 01202 462011
E-mail: enquiries@churchillretirement.co.uk

Project Title
Category 1 Sheltered Housing
London Road
WATERLOO VILLAGE

Drawing Title
SECOND FLOOR PLAN
General Arrangement

Scale	1:100	Date	Nov 2015
Drawn	SF	Checked	.
Drawn by No.	10072WV : P11	Rev.	.