





SITE PLAN
Scale 1:500

No 23

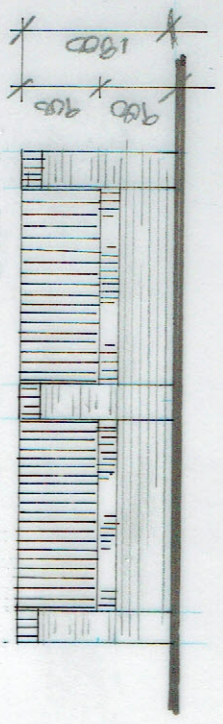

FRONT WALL ELEV.
Scale 1:100

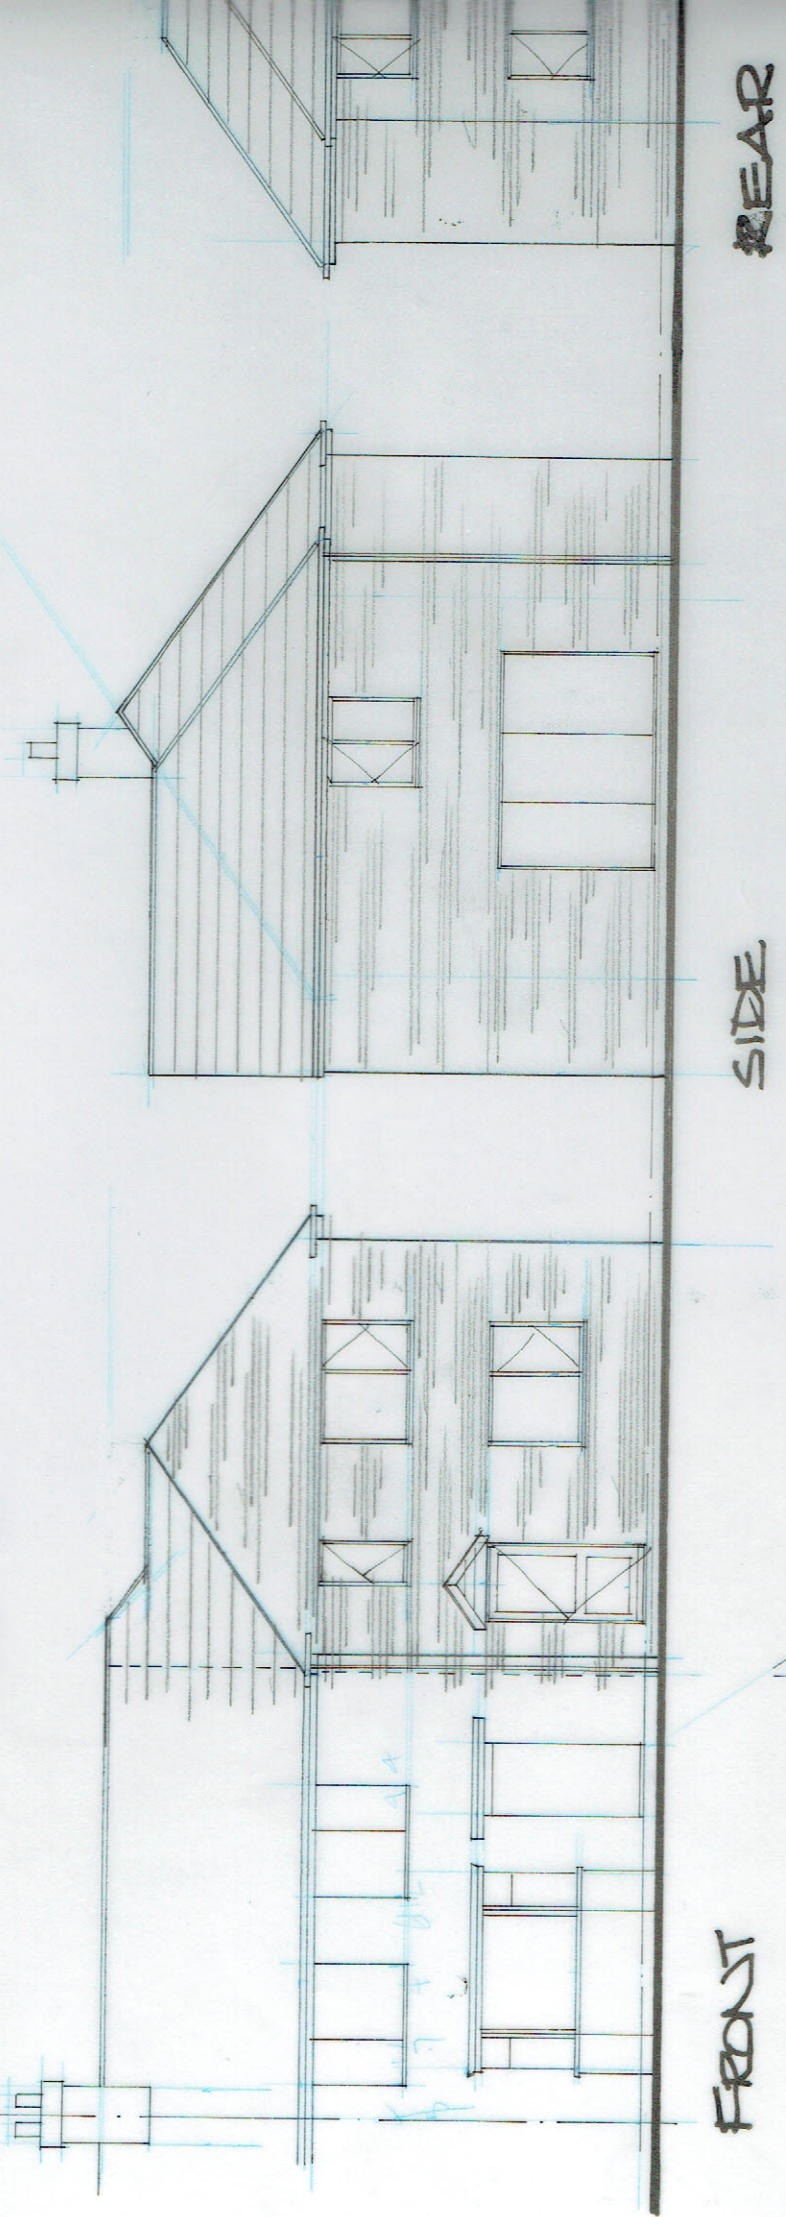

FRONT

SIDE

REAR