



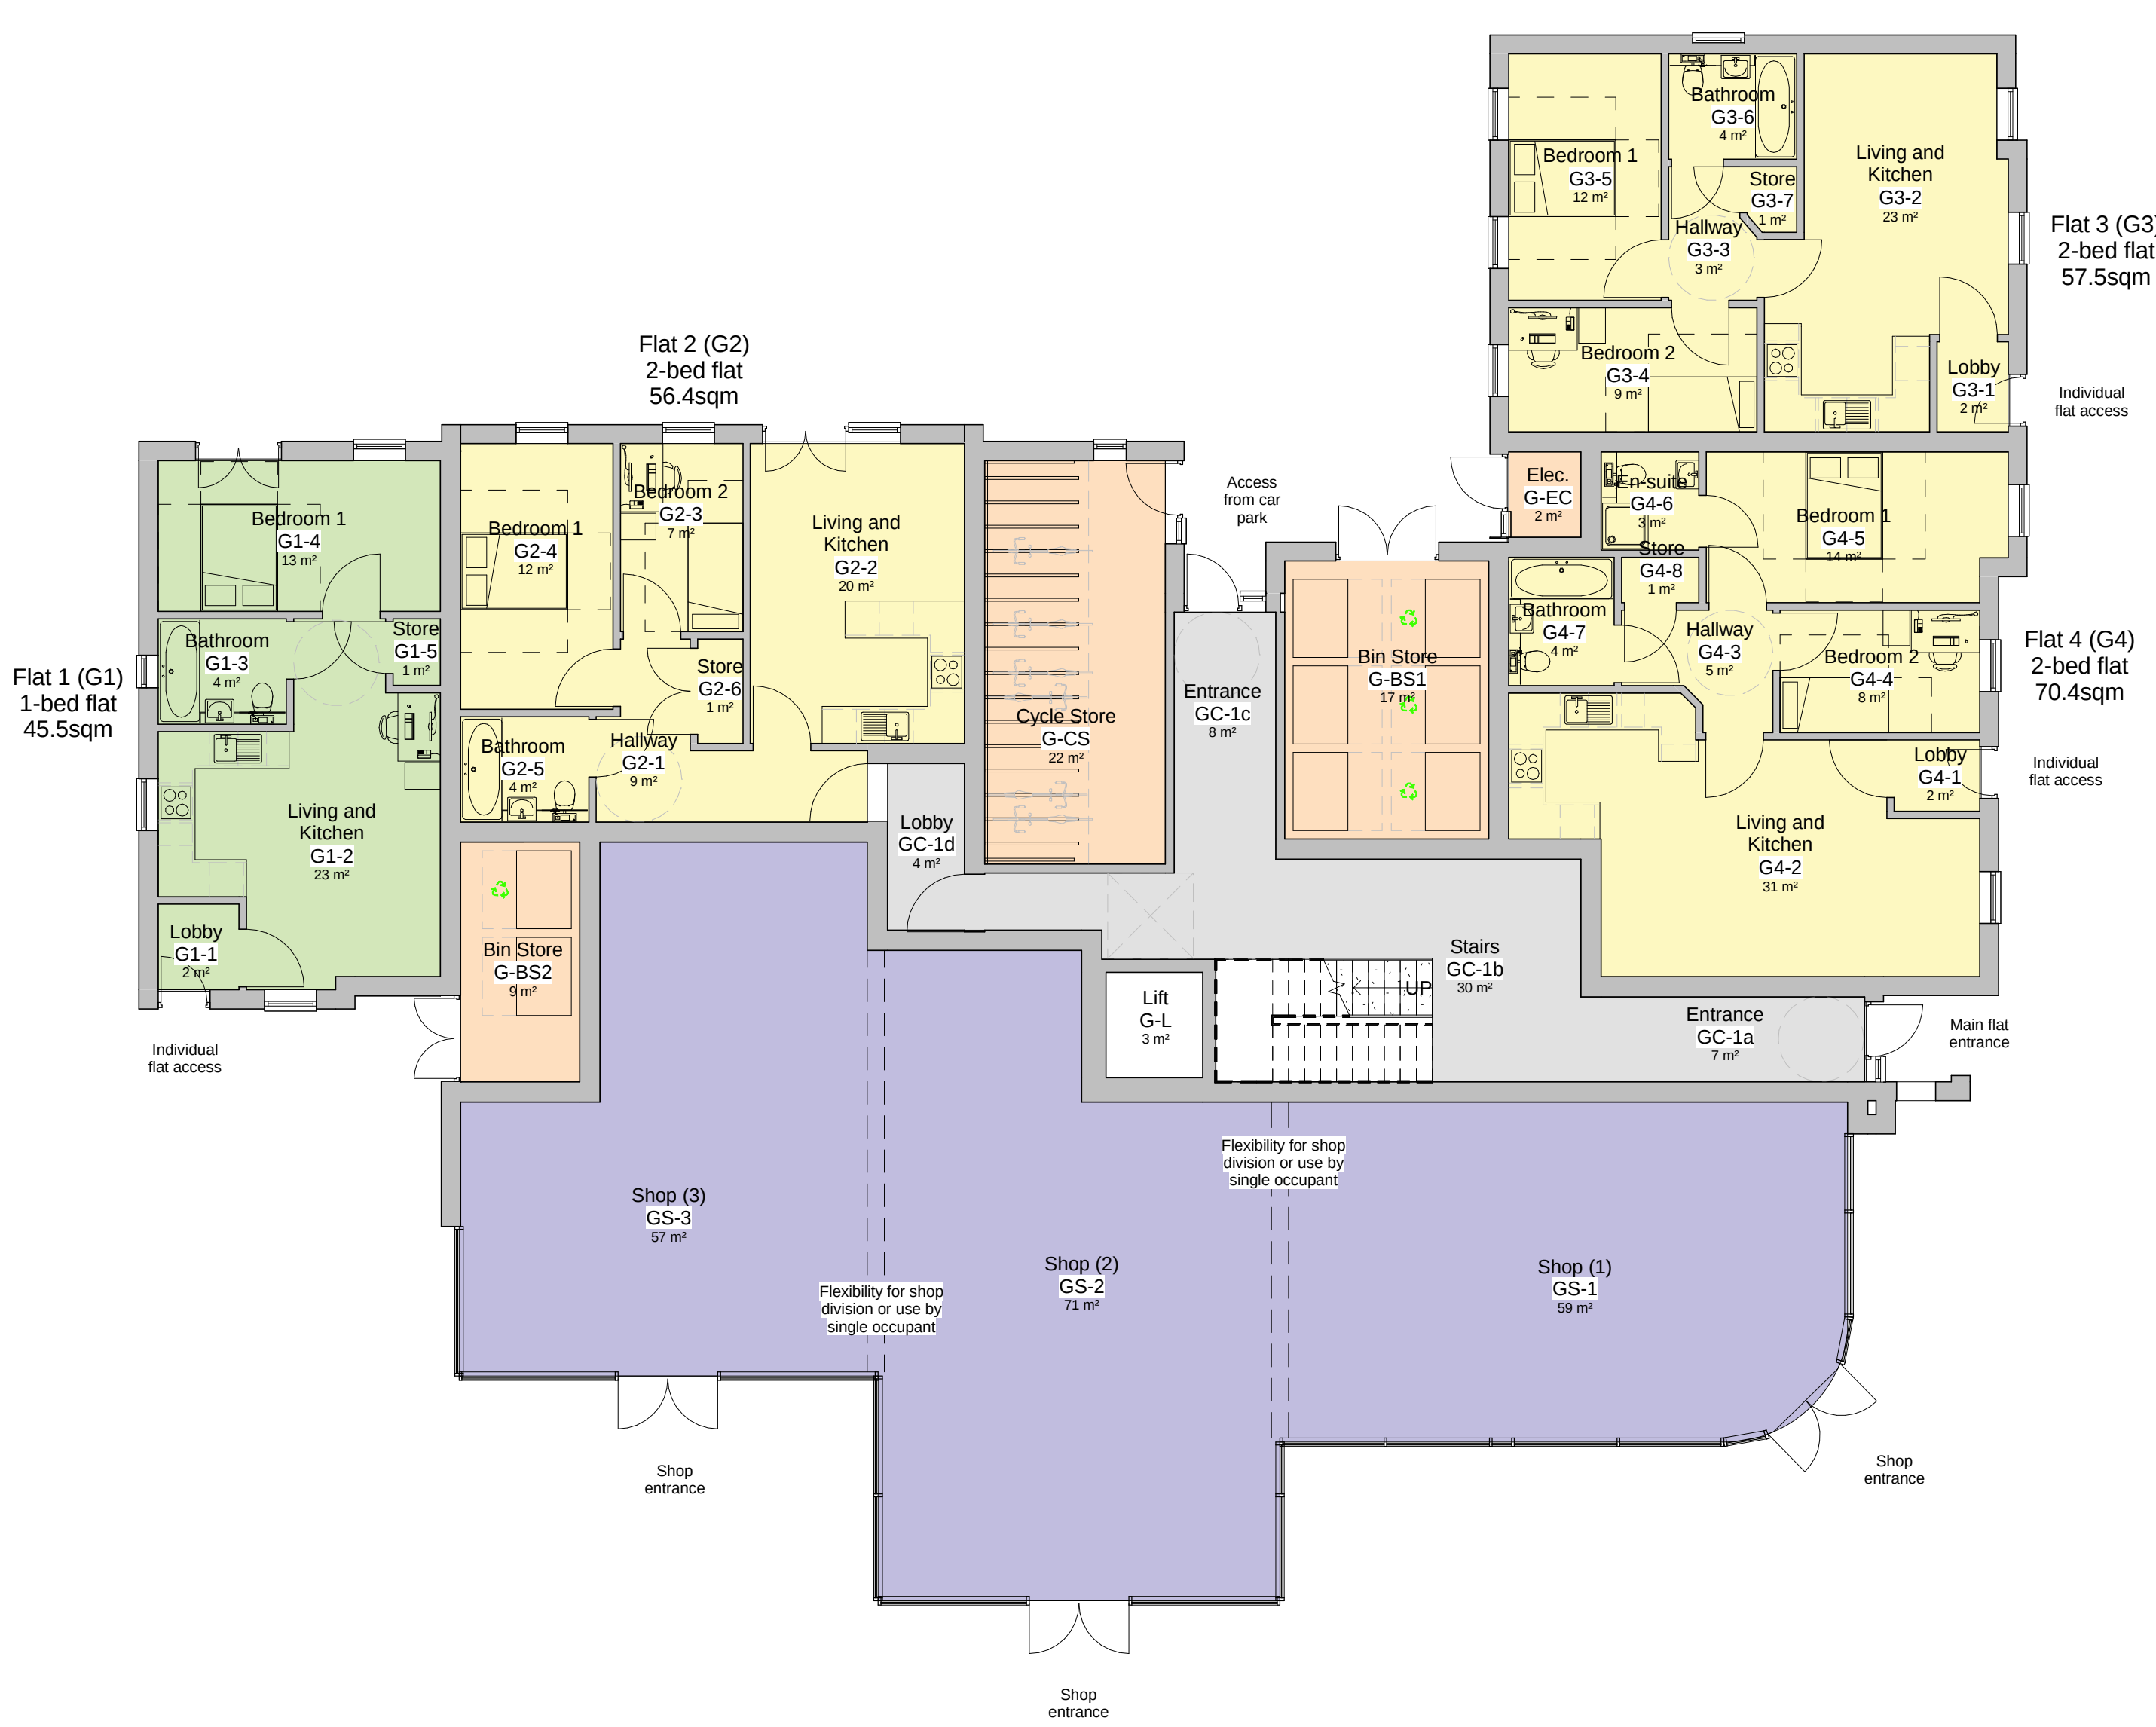


1 Ground Floor
1 : 100



2 First Floor
1 : 100

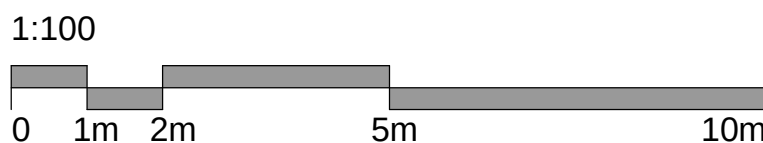

PLANNING

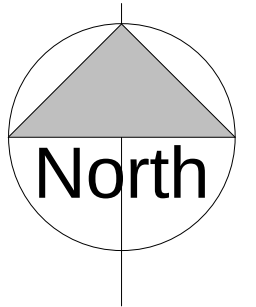

1-3 Lyon Street, Southampton, Hampshire, SO14 0LD
admin@studiofourarchitects-soton.co.uk
t: 023 8022 8923 www.studiofourarchitects.com

client	The O'Dell Group				
project	36 Station Road, Hayling Island				
title	Ground and First Floor Plan as Proposed				
date	04/01/16	scale	1 : 100	paper	A1
		drawn	JD	checked	GJ
job no.	34139	dwg. no.	115	rev. no.	