





Front Elevation

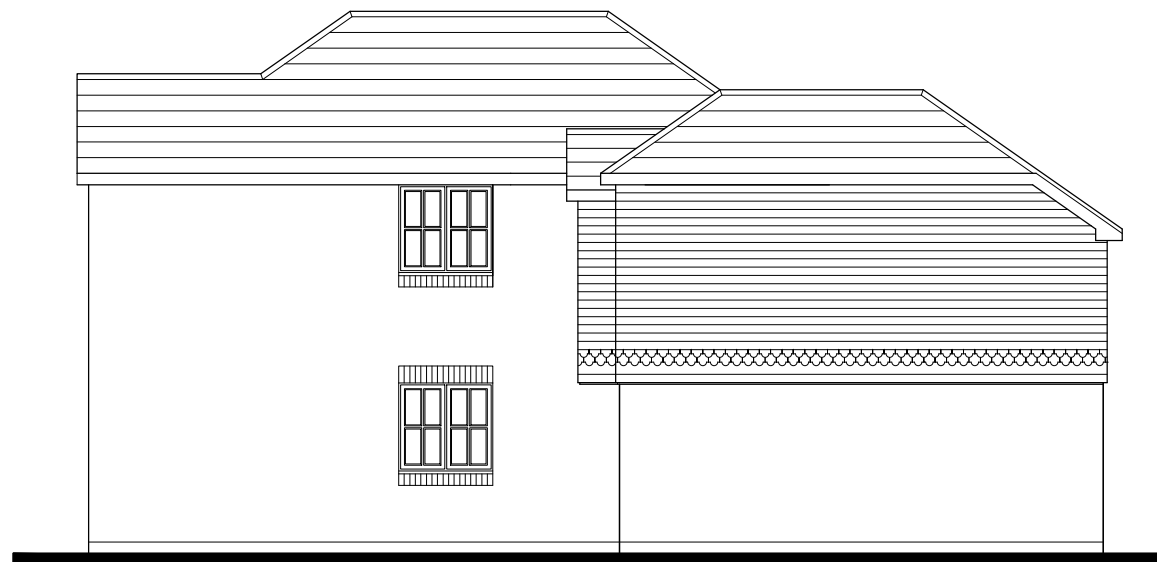

Side Elevation

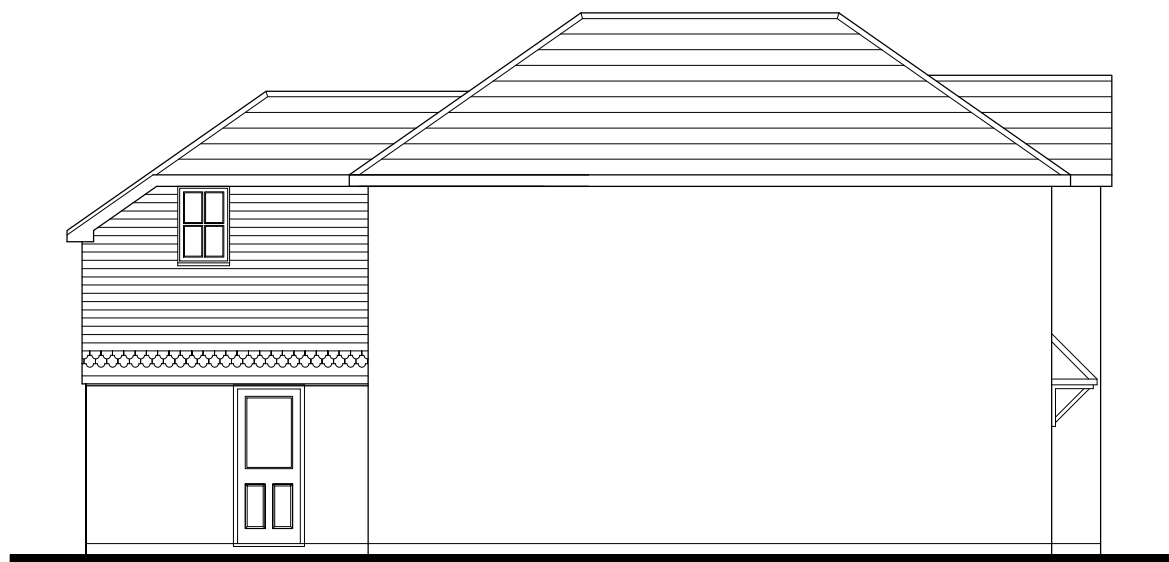

Side Elevation



Rear Elevation

Elevations
scale 1:100



CLIENT Sovereign Developments Ltd		
SITE 109 London Road, Cowplain		
TITLE Elevations - Plot 3 Alterations		
SCALE 1:100 (A3)	DRAWING NO. 2015.078 PL.103	REVISION
DATE Dec 15		
DRAWN	CHECK	
Kalotec Limited, Cams Hall, Fareham, Hampshire, PO16 8AB Telephone: 01329 227 424 Email: info@kalotec.co.uk Website: www.kalotec.co.uk		