




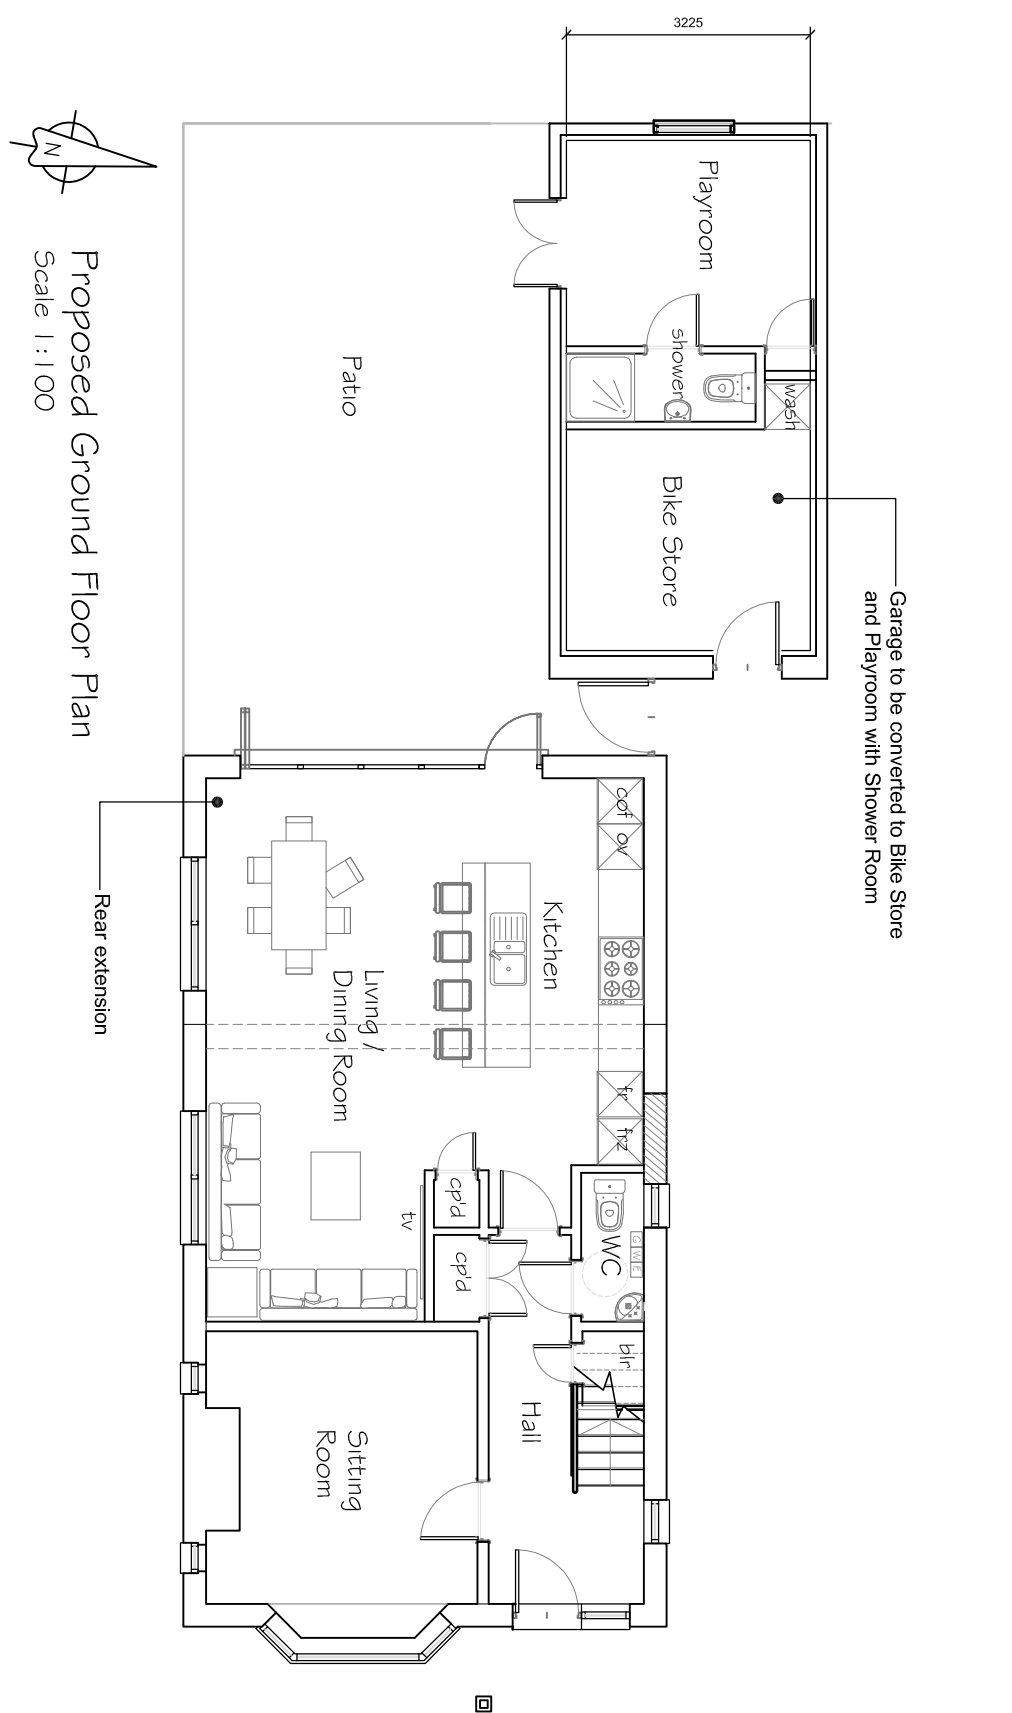


Proposed Ground Floor Plan
Scale 1:100

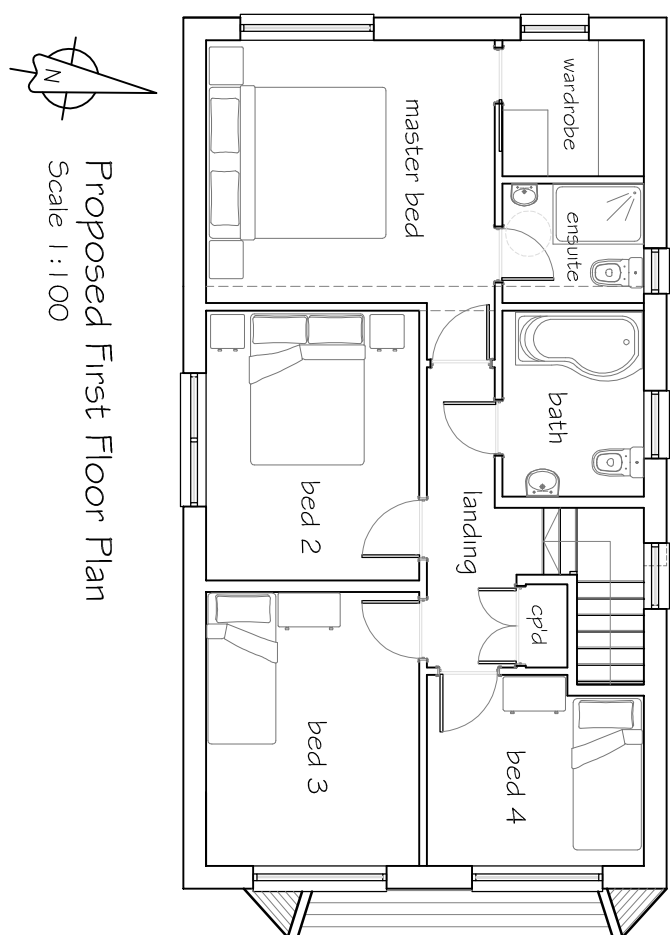


Proposed First Floor Plan
Scale 1:100

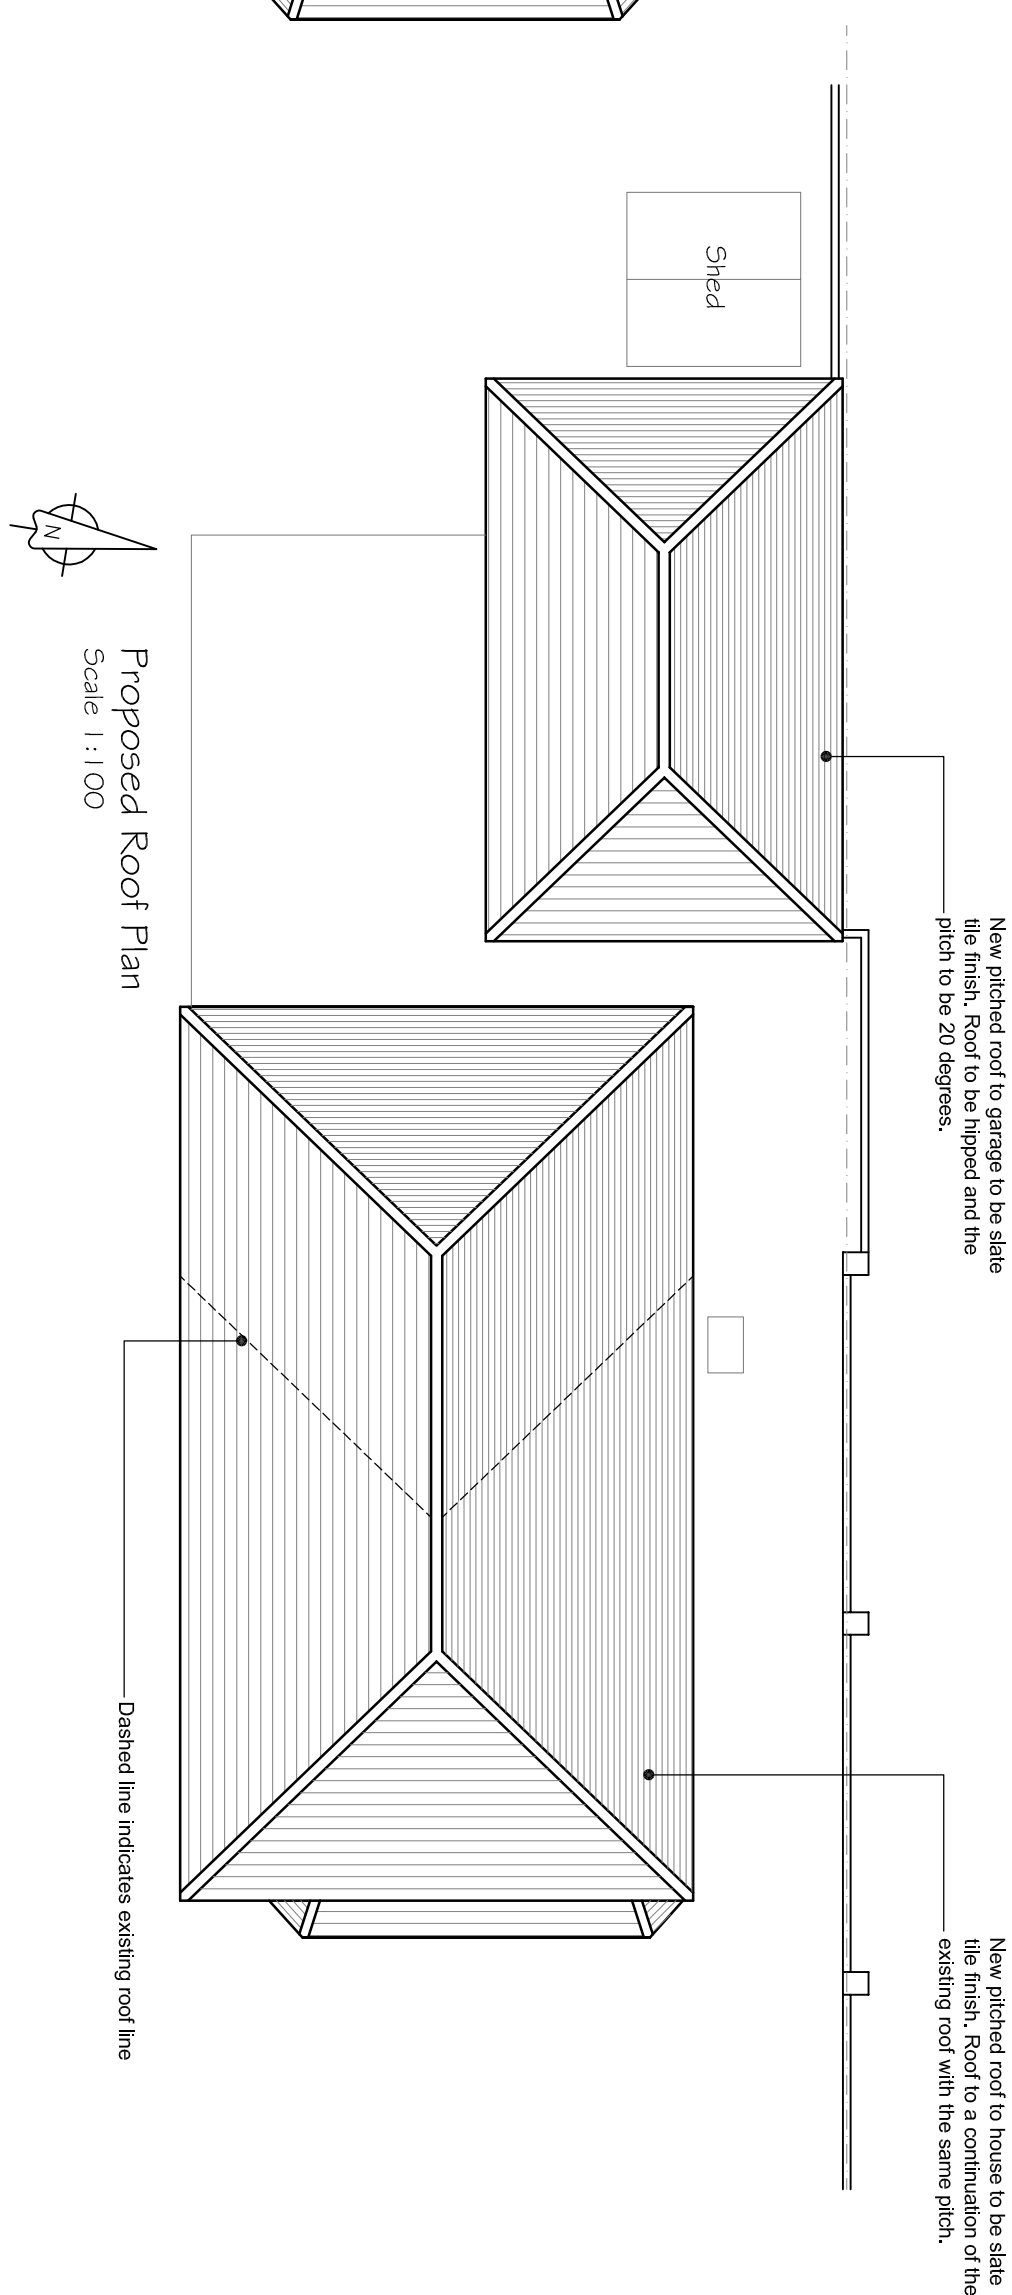


Scale 1 : 100

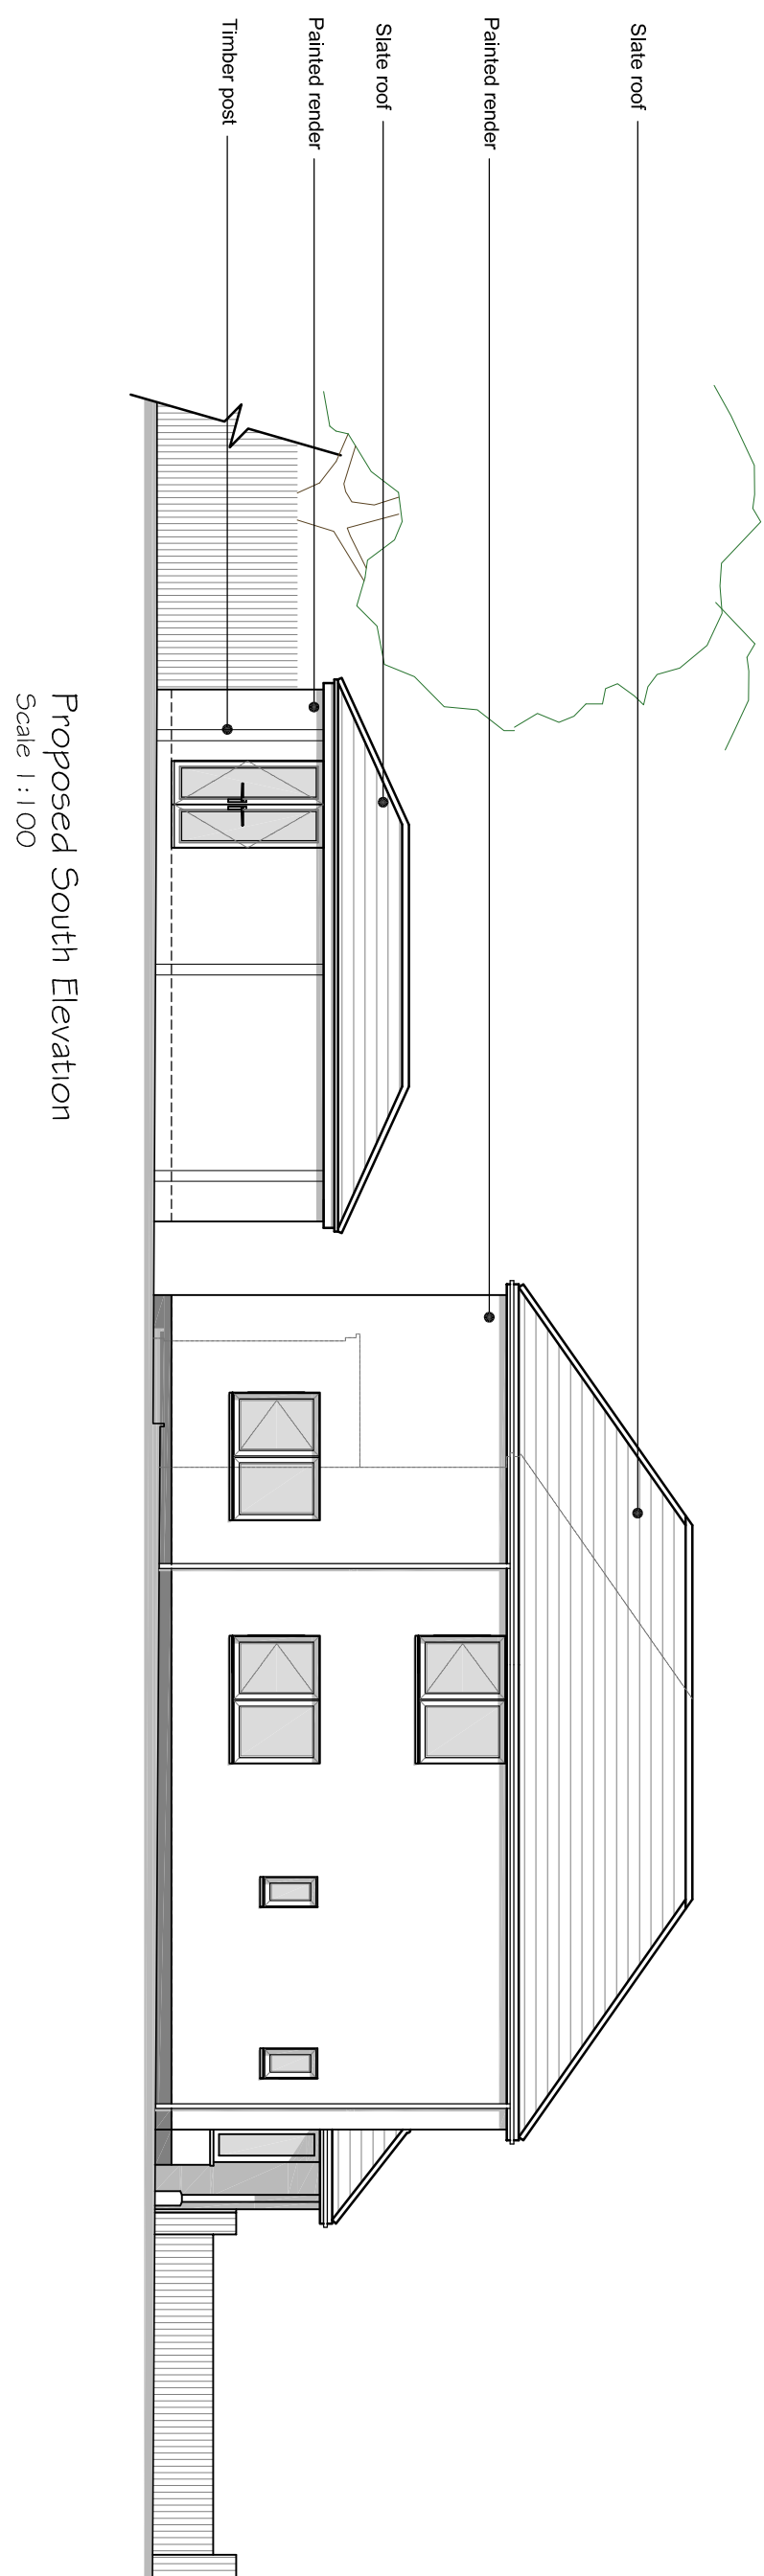


Proposed South Elevation
Scale 1:100

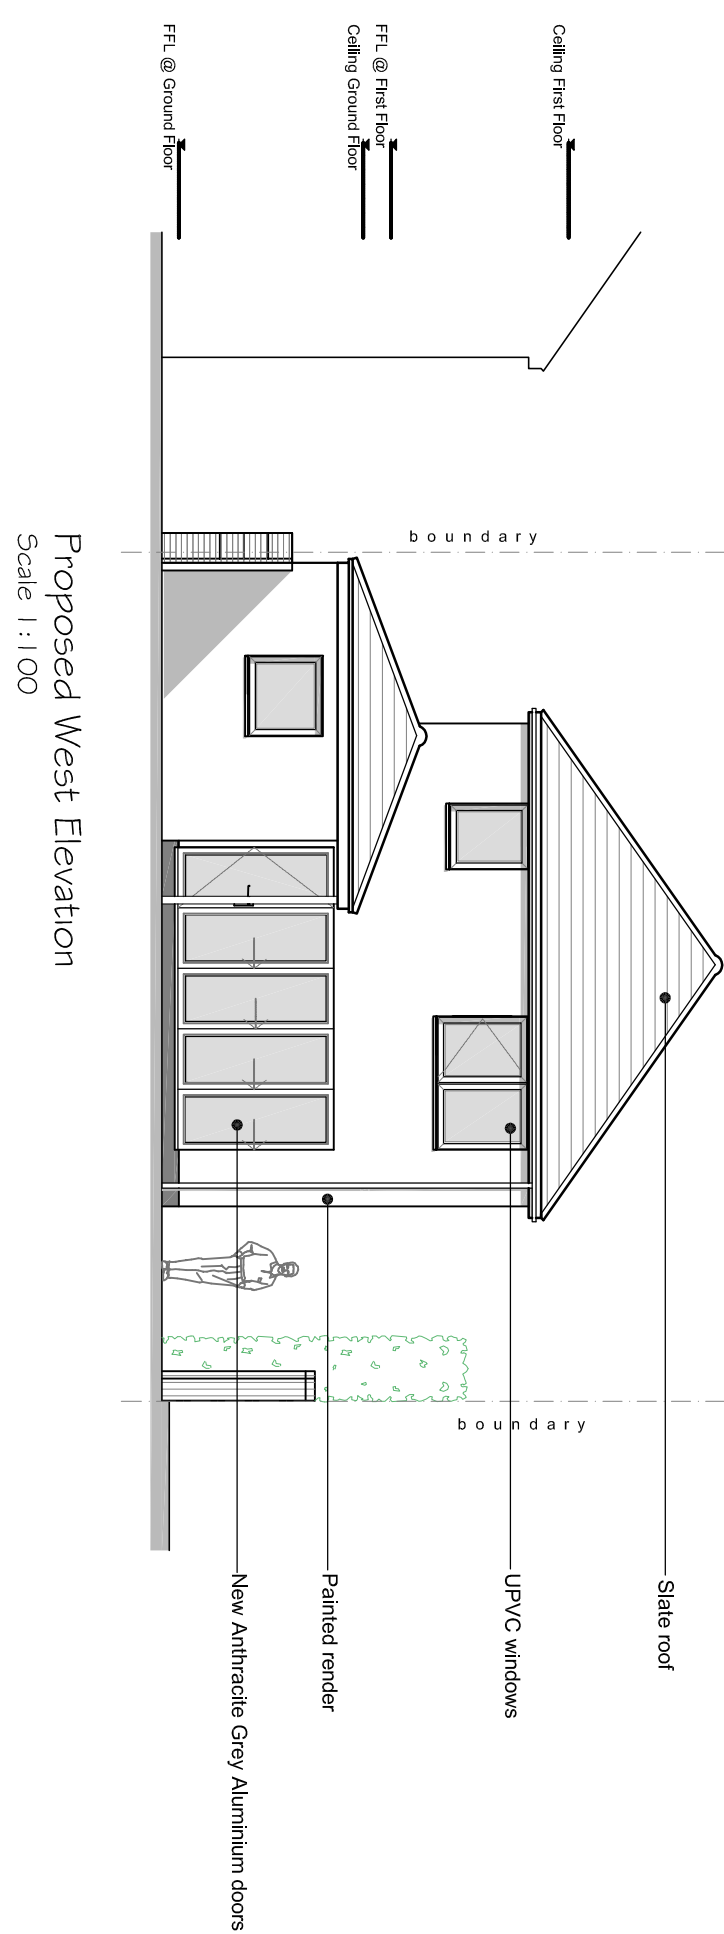

Proposed West Elevation
Scale 1:100

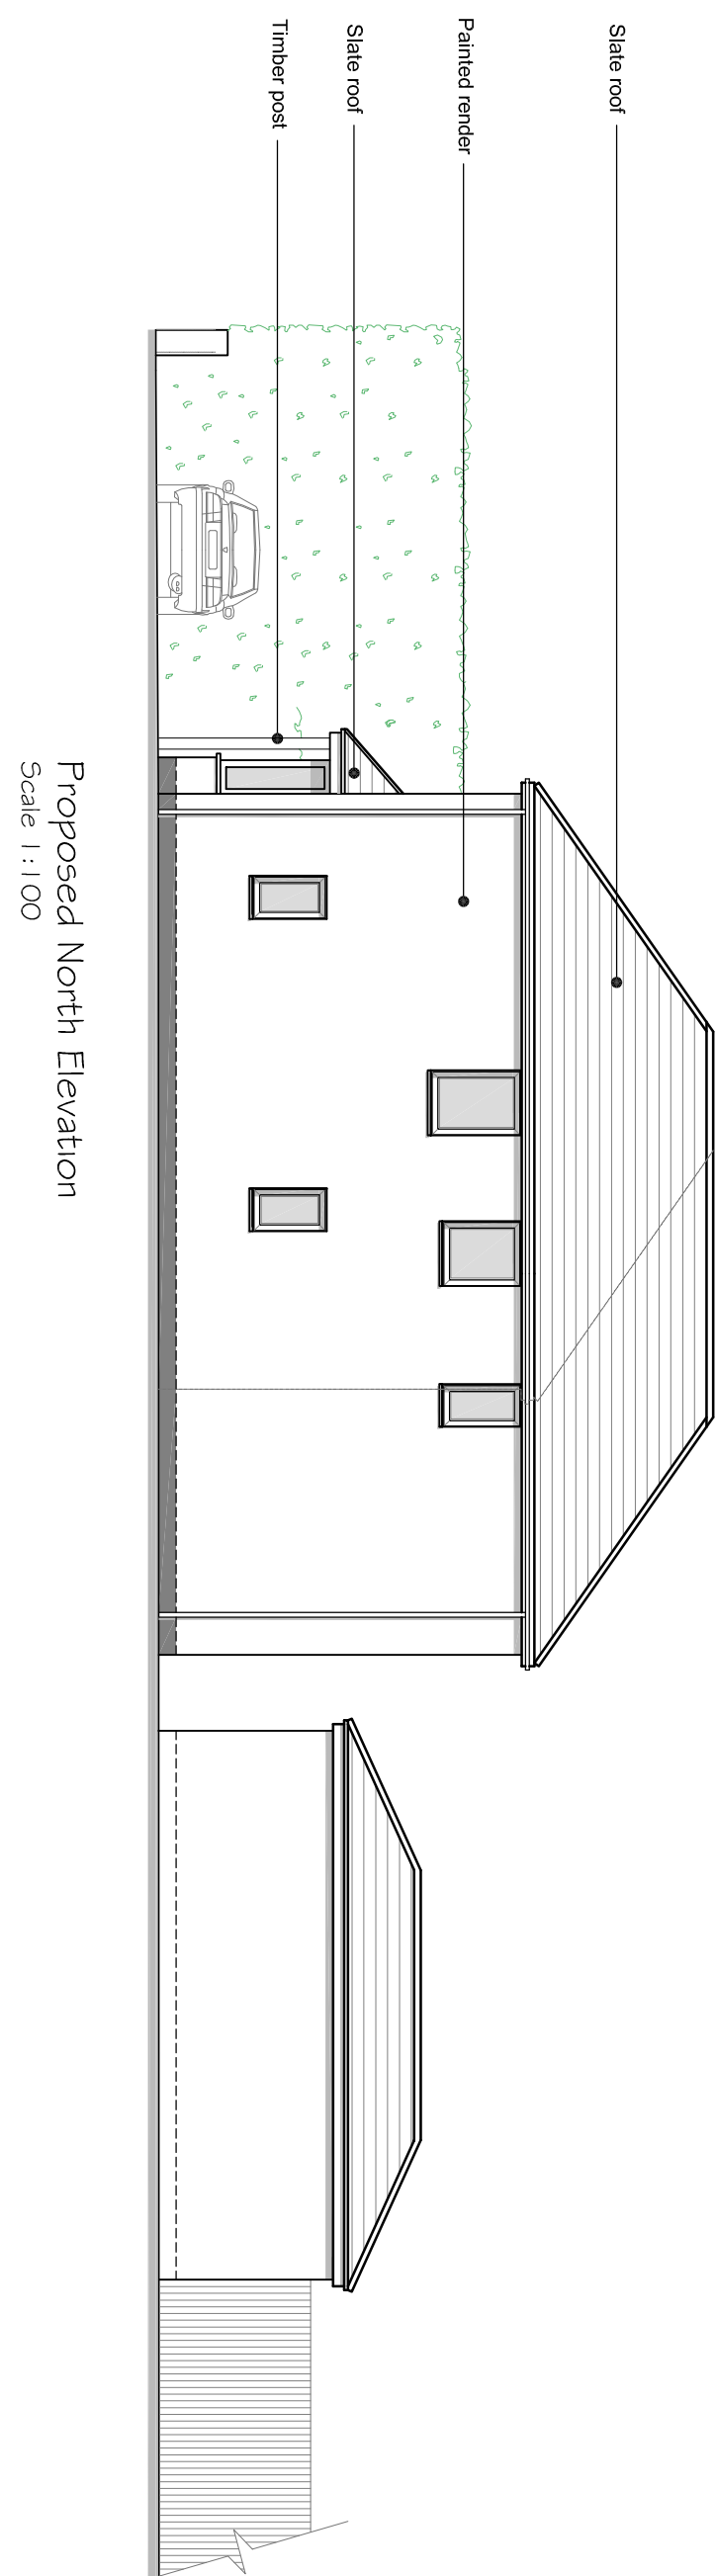





Proposed North Elevation
Scale 1:100

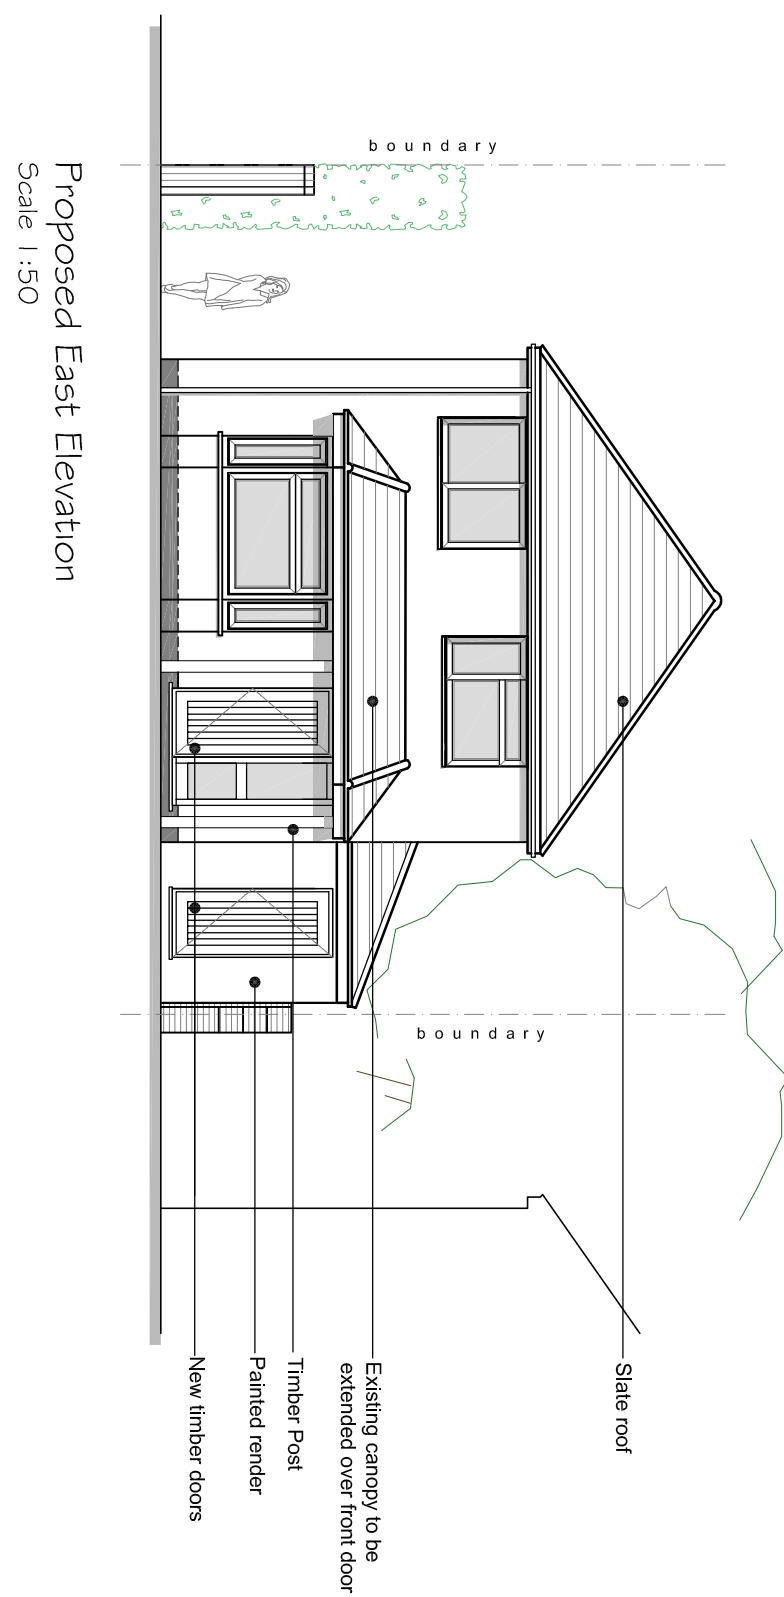

Proposed East Elevation
Scale 1:50



Location Plan 1:1250

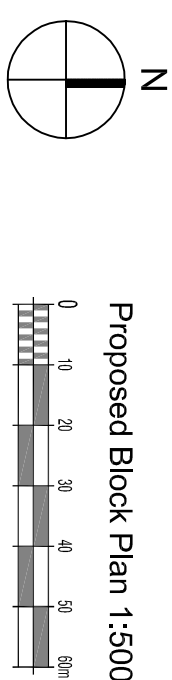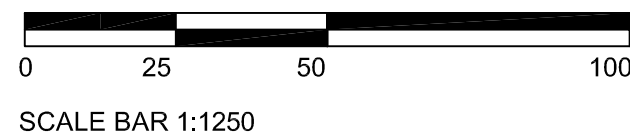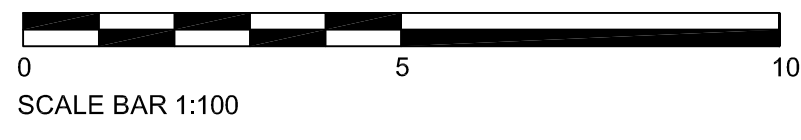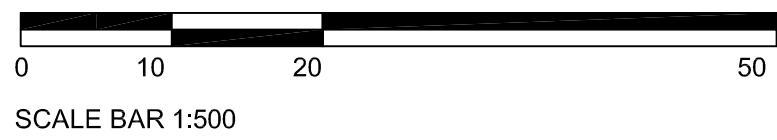

CLIENT		PROJECT		TITLE	
Mr & Mrs Hoare		Alterations to 16 Poplar Grove Haying Island Hants PO11 9DP		Proposed Ground and First Floor Plans, Elevations Haying Island and Location & Block Plans	
DRAWING NO.		DATE		SCALE	
203.PL100		2015		1:100, 500, 1:250 @A1	
DRAWN BY		CHECKED BY		DATE	
MD		MD		OCT2015	
PROJECT NO.		PROJECT NAME		PROJECT ADDRESS	
DRAWING NO.		DATE		SCALE	
203.PL100		2015		1:100, 500, 1:250 @A1	
DRAWN BY		CHECKED BY		DATE	
MD		MD		OCT2015	
PROJECT NO.		PROJECT NAME		PROJECT ADDRESS	
