


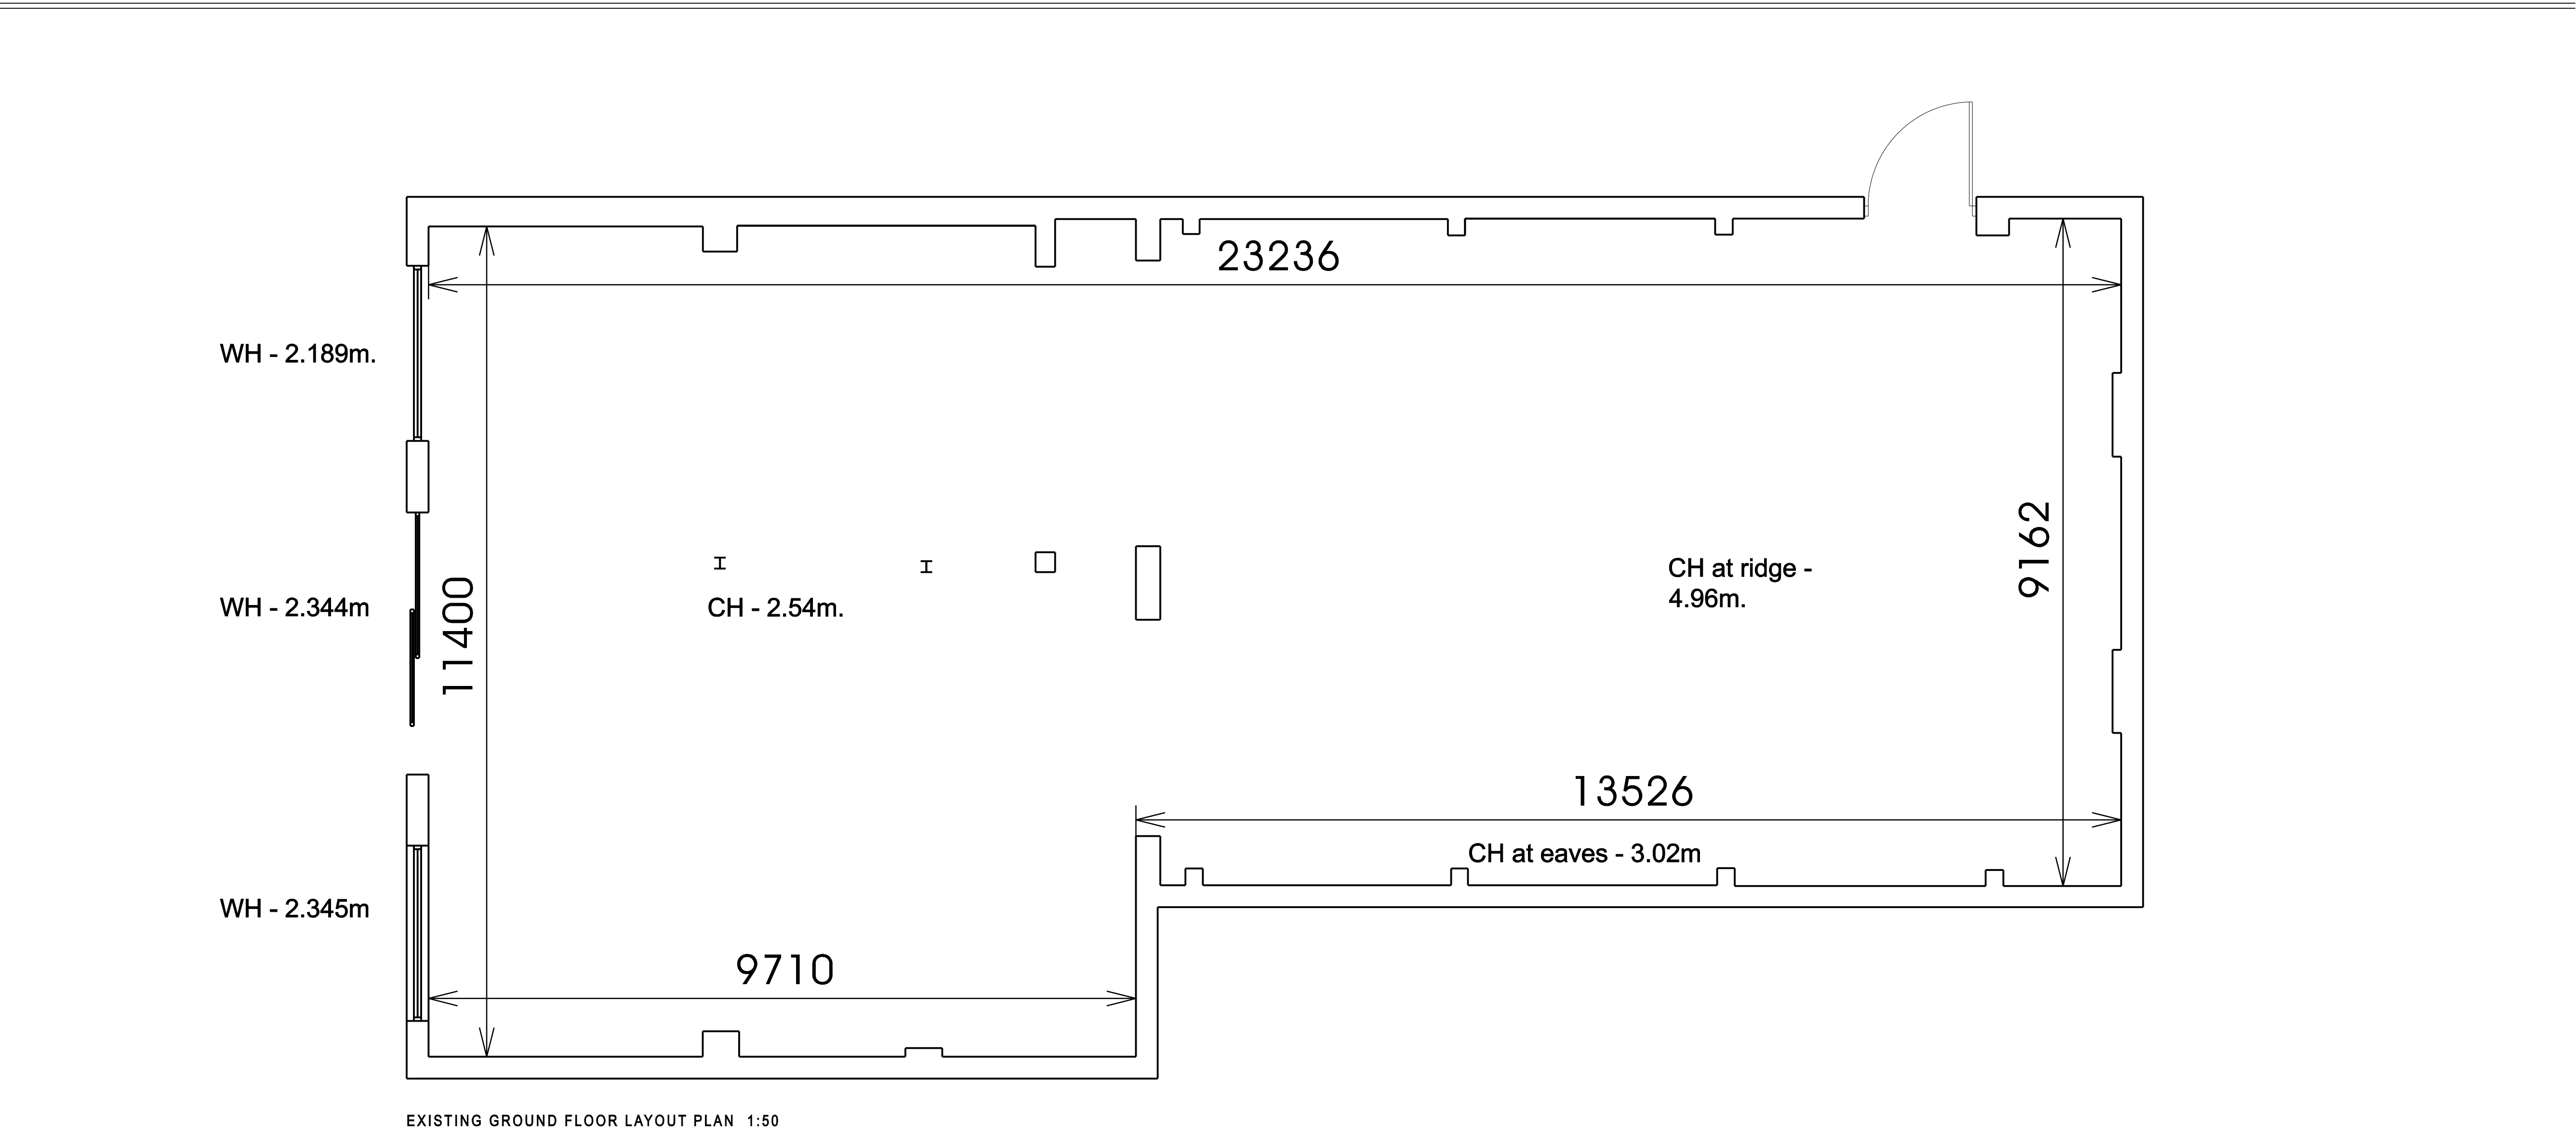

NOTES



ALL NEW INCOMING SERVICE POSITIONS TO BE AGREED AND CONFIRMED BETWEEN PAH PROJECT MANAGER AND DEVELOPER

SURVEY INFORMATION

No feasibility survey information received.
Drawing subject to change.

Based on Developers Drawing Number(s):

12857 - 017E Proposed Site Layout

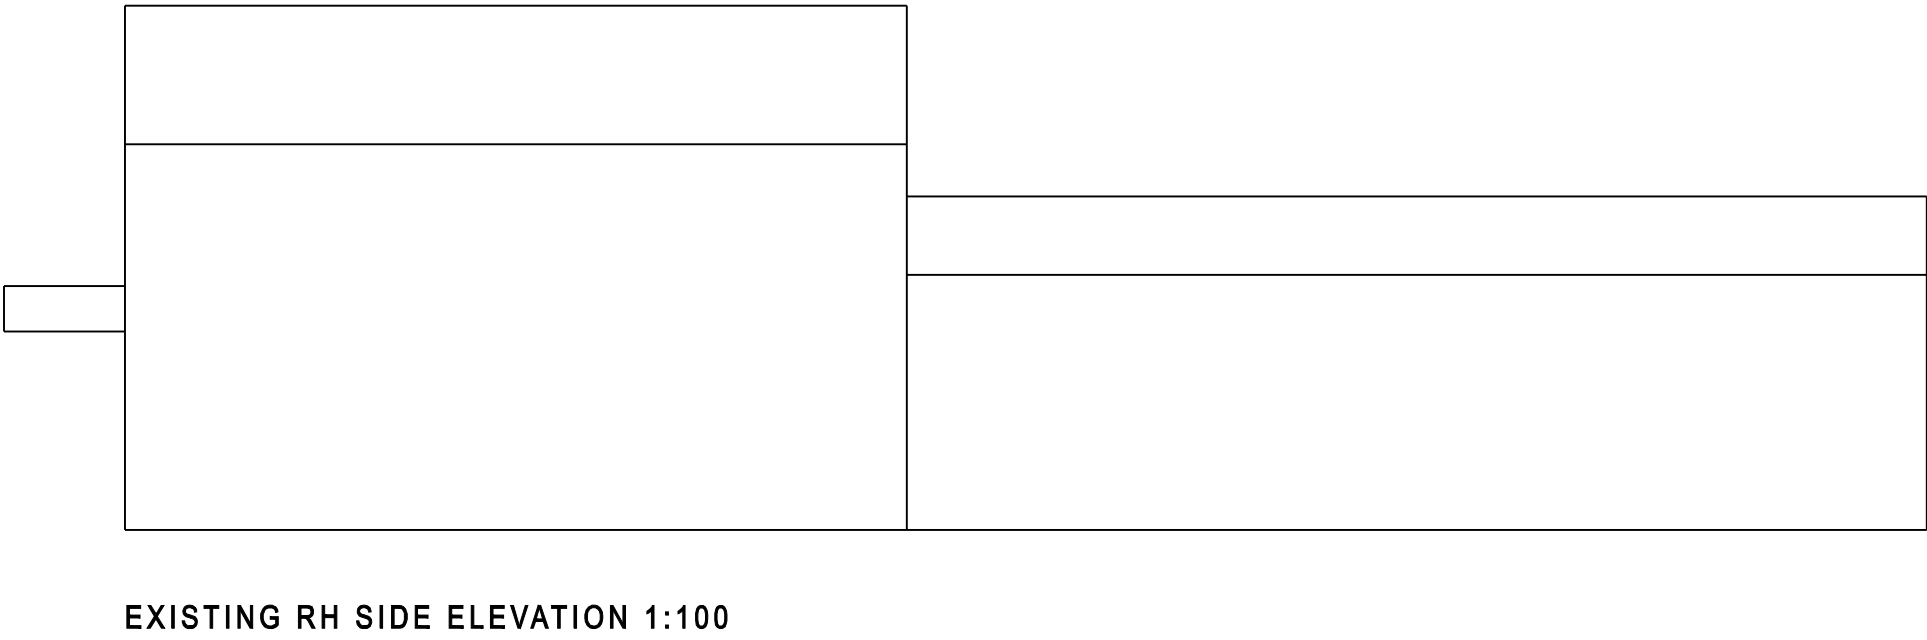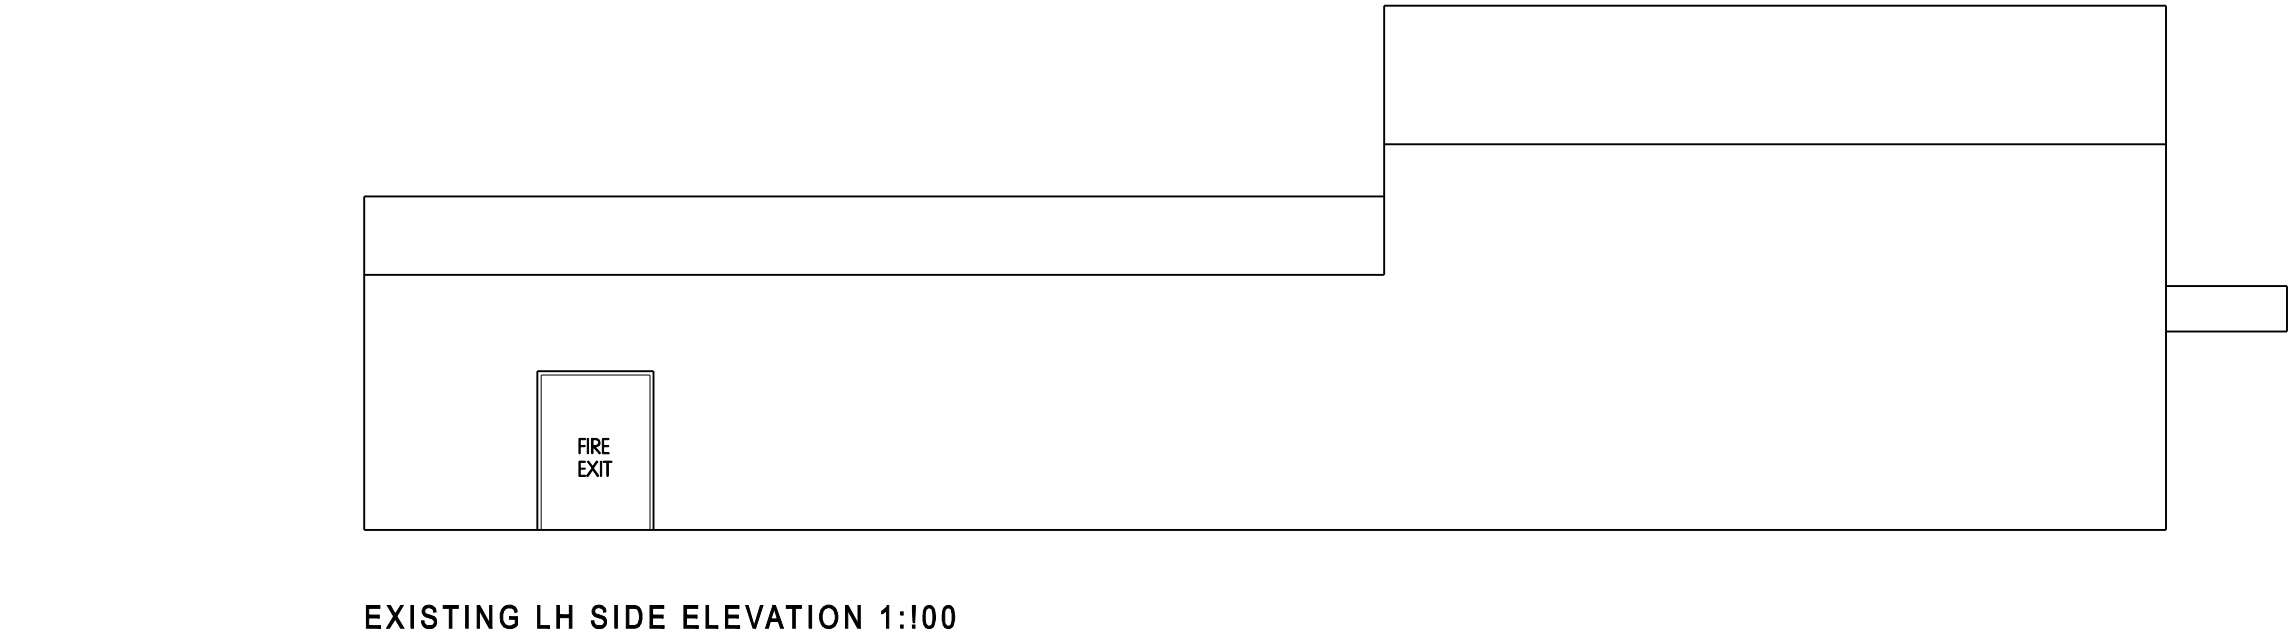

NWD Architects

NWD Architects Ltd
Old Coach Road, Kelsall, Tarporley, Cheshire, CW6 0QJ
01829 751555
enquiries@nwdarchitects.co.uk nwdarchitects.co.uk

CLIENT

Vets4Pets
Manor Barn, Kingston Lisle
Business Centre, Wantage,
Oxfordshire, OX12 9QX

PROJECT

HAYLING ISLAND
Elm Grove, Hayling Island

DESCRIPTION
Existing Ground Floor Plan and Side Elevation

SCALE A1 1:500	SCALE A3 1:100
DATE 20 May 2016	DRAWN BY MJT

DRAWING NO.	REVISION
5907/04	