



NORTH

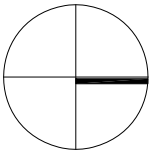

Notes:
This Drawing is the copyright and property of Santander UK PLC. It must not be copied or published without written consent.

Rev	Description	Date	By
-----	-------------	------	----

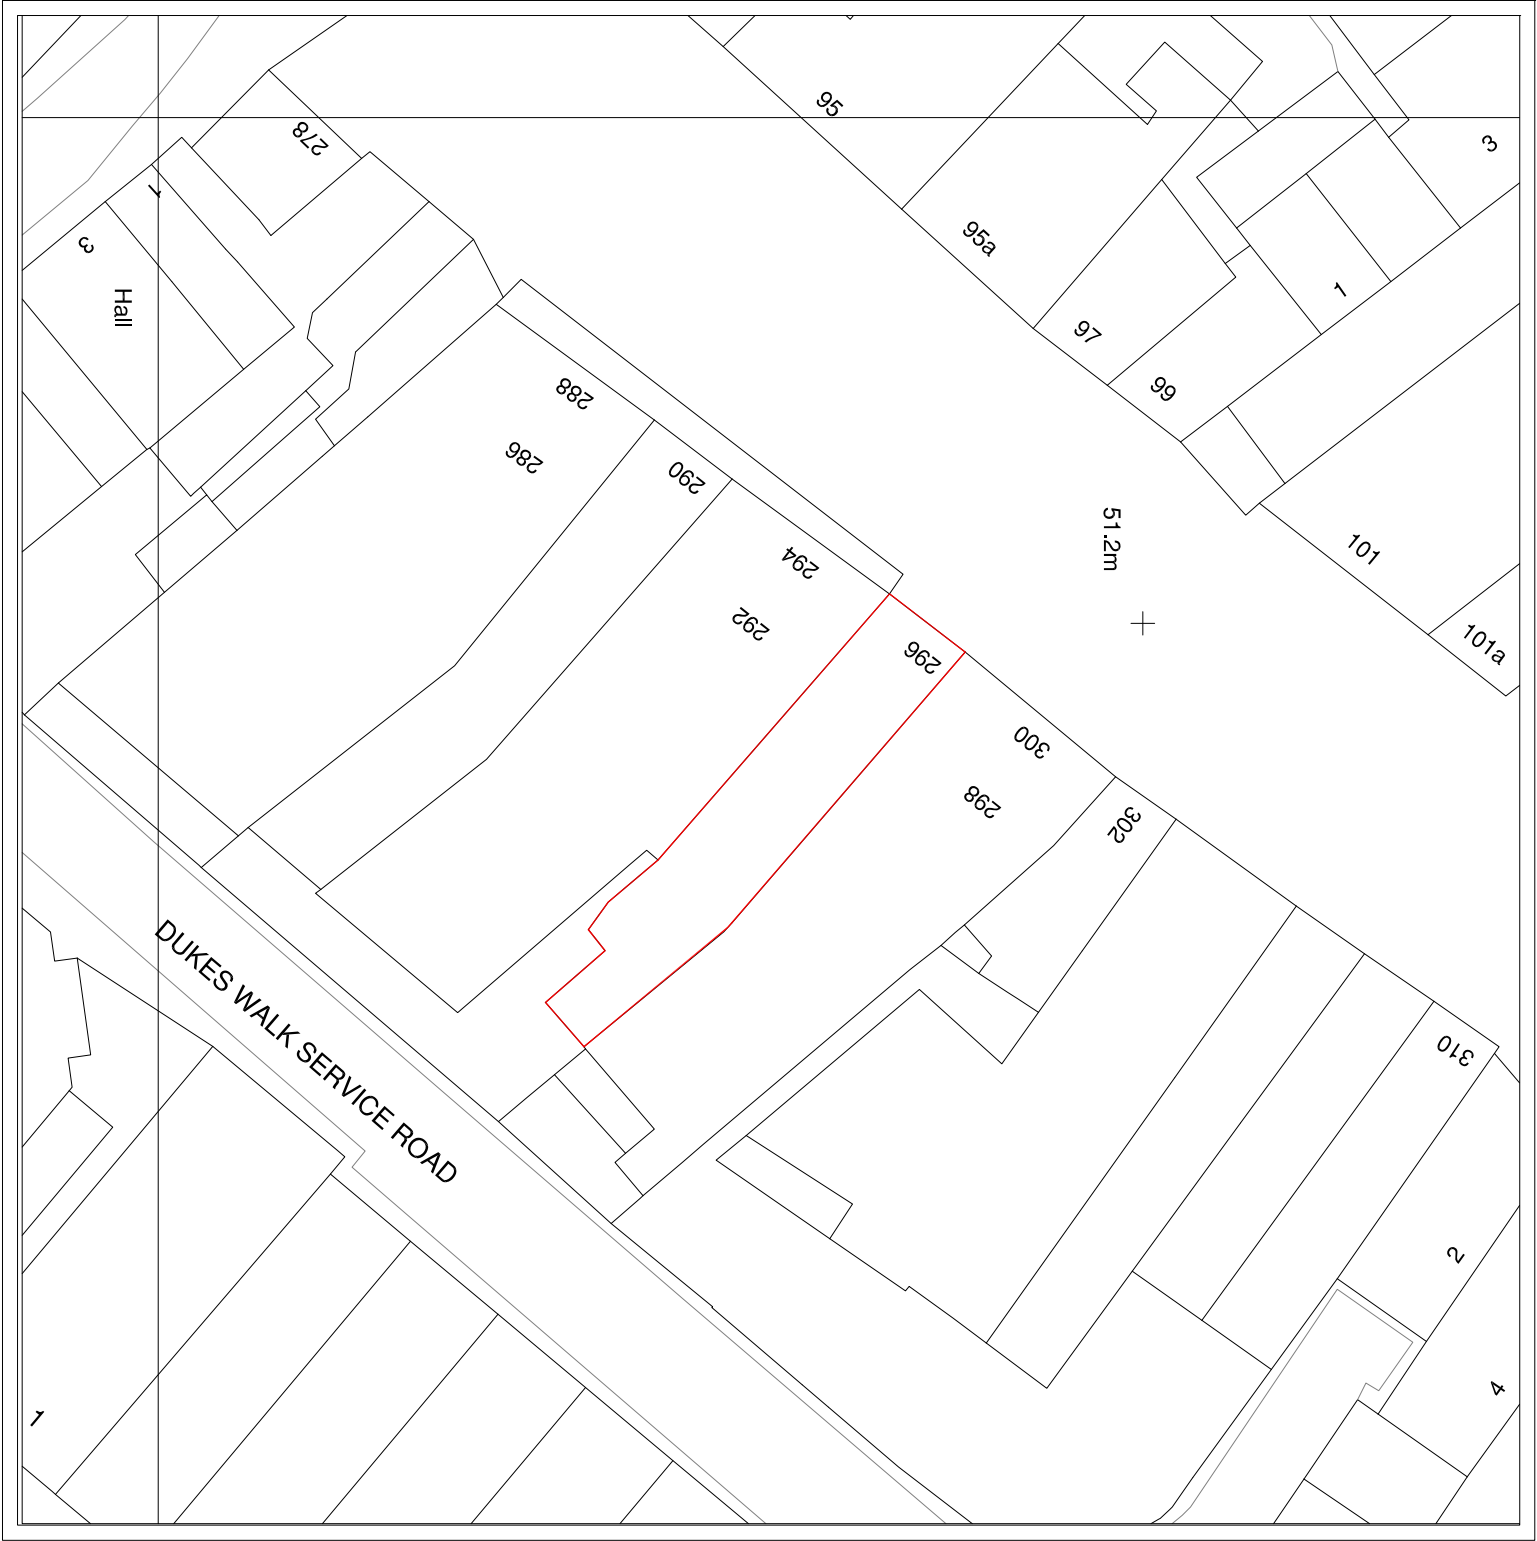

Block Plan @ 1:500 @ A3

Scale bar @ 1:500 @ A3



Site Plan @ 1:1250 @ A3



PLANNING



Project
Waterlooville
296 London Road
Waterlooville PO7 7HL

Title
Site & Block Plan

Scale			
1:500 & 1:1250 @ A3			
Dn	MCT		App
Date	11/04/2016		Date
Consultant drawing number			Draw
Client drawing number			Rev.
Waterlooville LR-0485-SP-PL			.