




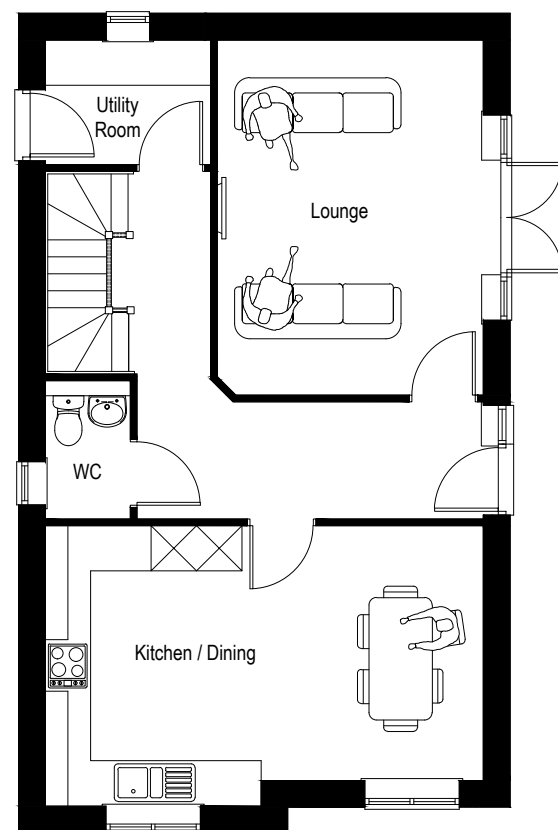


Proposed Ground Floor Plan

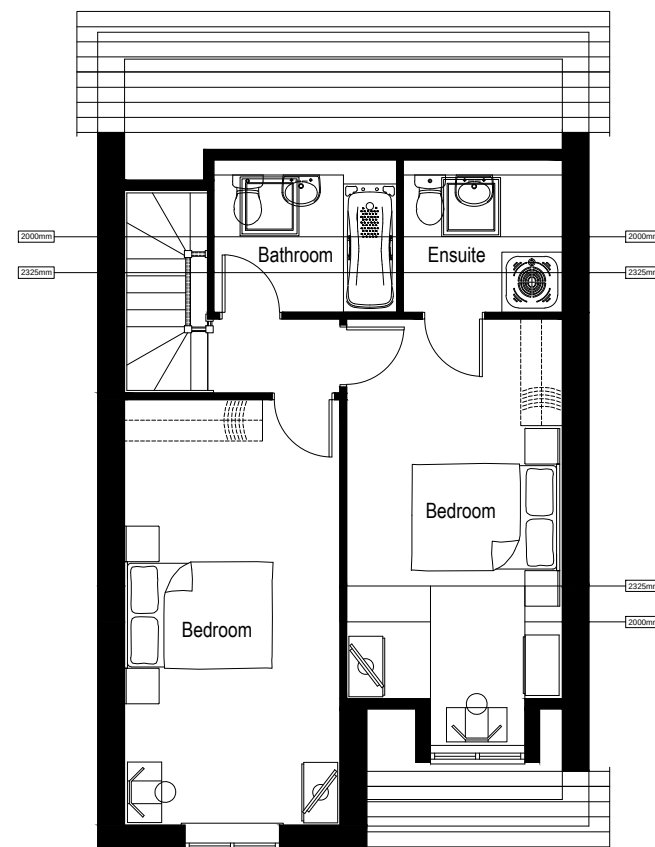

Proposed First Floor Plan

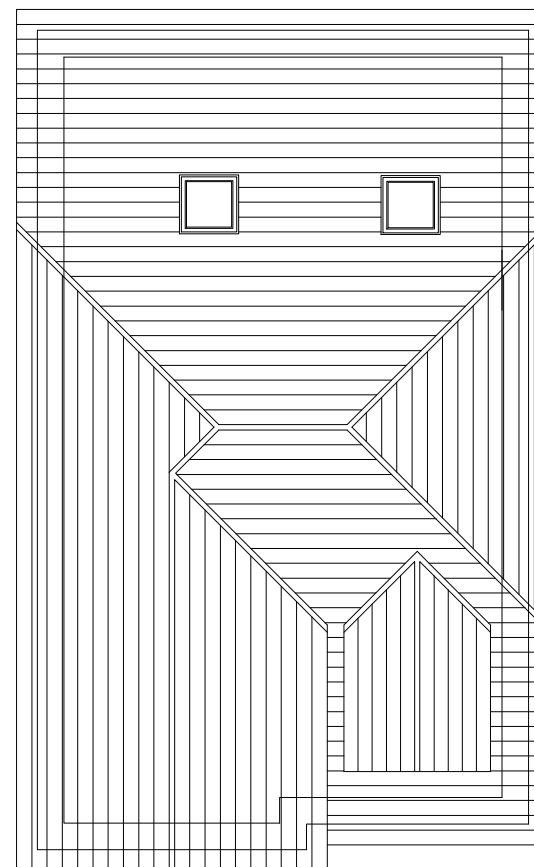

Proposed Roof Plan

 

CLIENT Sovereign Land Developments Ltd		
SITE Land to the rear of 1 Erica Close		
TITLE Proposed Floor & Roof Plan		
SCALE 1:100 (A3)	DRAWING NO. 2015.0142.104	REVISION
DATE March 16		
DRAWN PDB	CHECK	
Kalotec Limited, Cams Hall, Fareham, Hampshire, PO16 8AB Telephone: 01329 227 424 Email: info@kalotec.co.uk Website: www.kalotec.co.uk		