


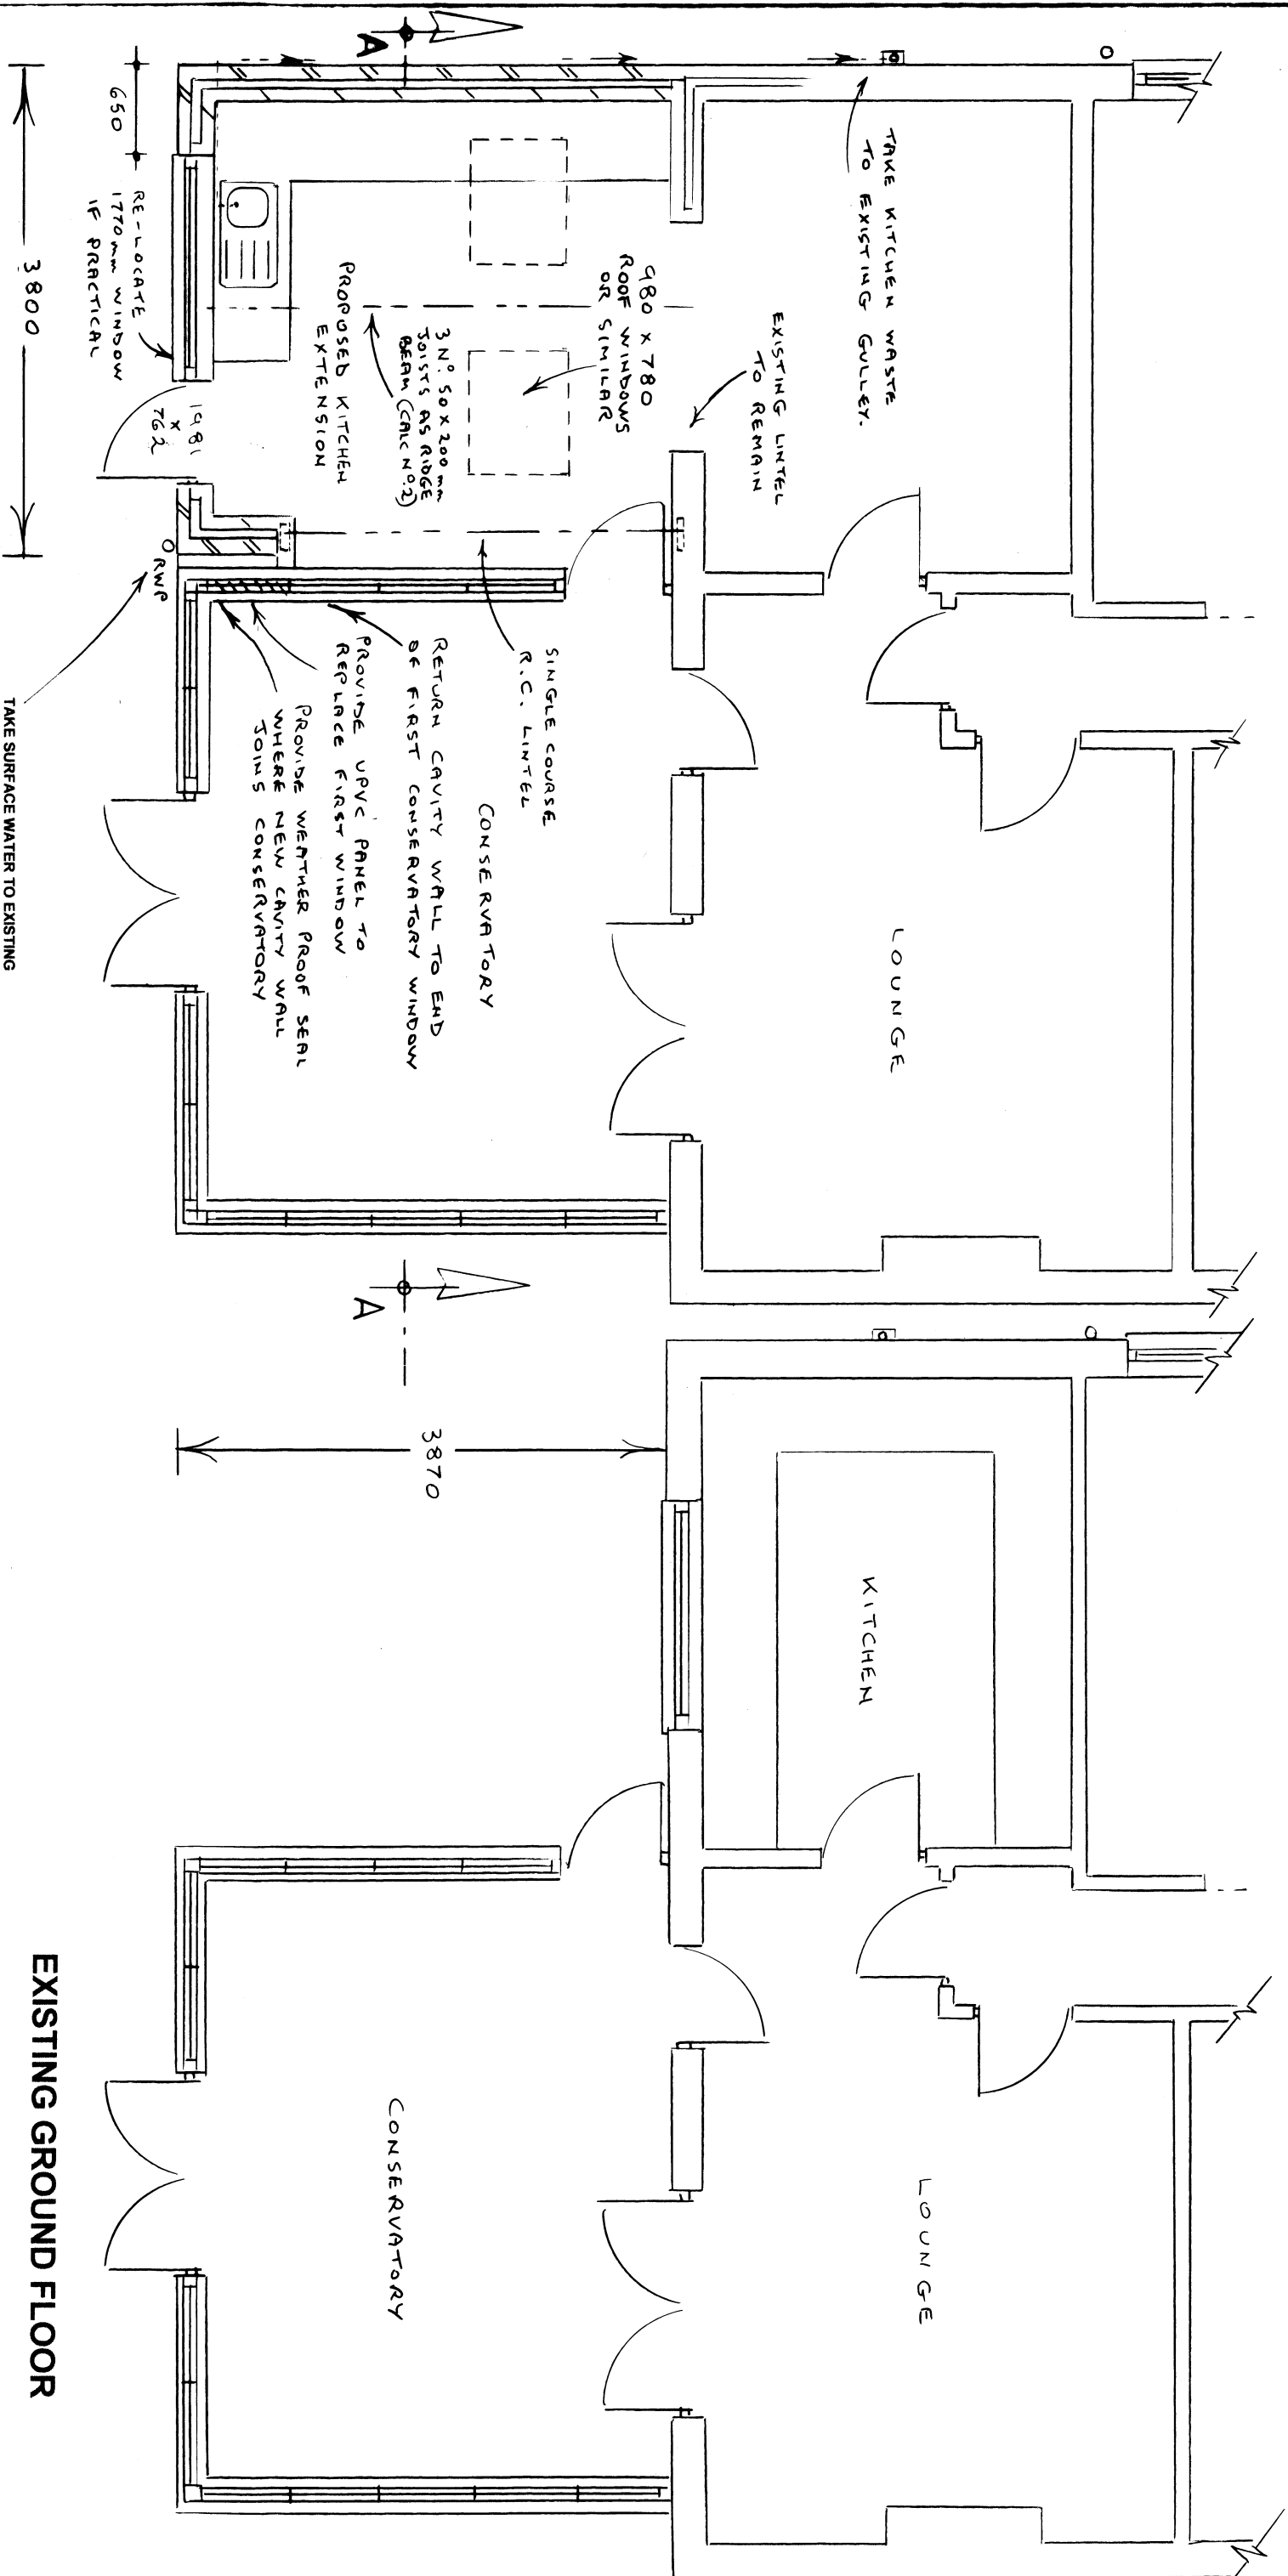

CATNIG CG90/100 LINTELS TO ALL
NEW OPENINGS, OR EQUIVALENT.

OVERALL MEASUREMENTS TO BE CHECKED ON SITE
PRIOR TO CONSTRUCTION WORK COMMENCING

PROPOSED GROUND FLOOR 1:50

EXISTING GROUND FLOOR

ROGER CLARK (ARCHITECTURAL SERVICES)	
Tel: 023 9237 3841	
PLAN No:	24395 / 1
Floor Plans	Scale: 1:50
Drawing: PROPOSED EXTENSION	
138a LOVEDEAN LANE	
WATERLOOVILLE	