




WEST ELEVATION

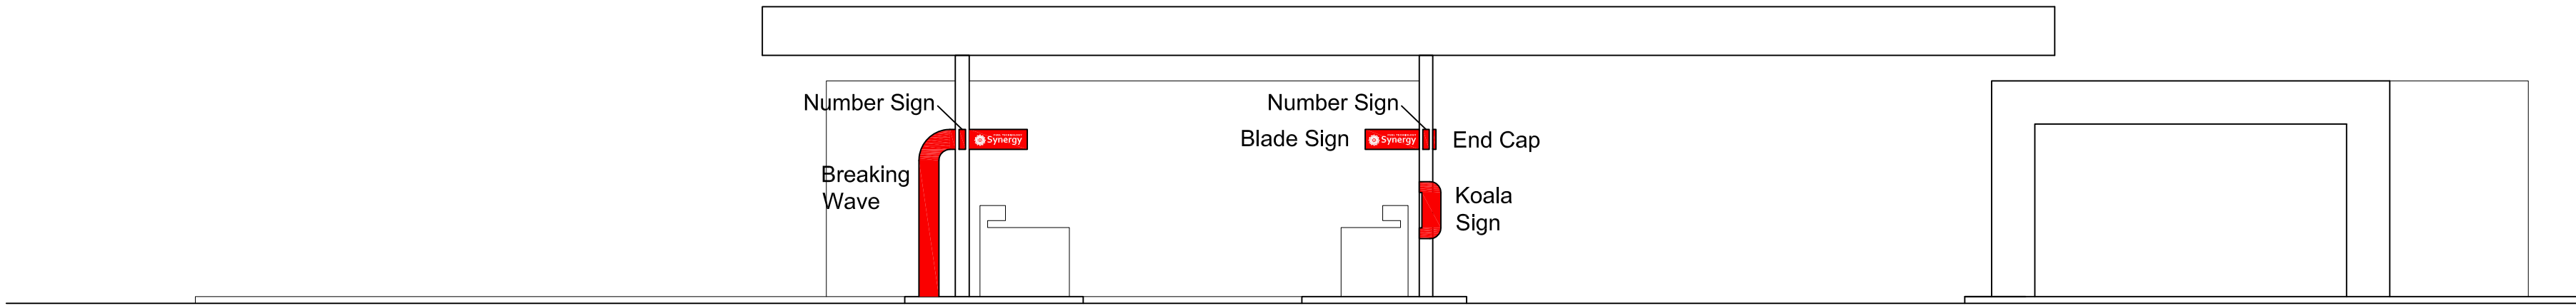

EAST ELEVATION

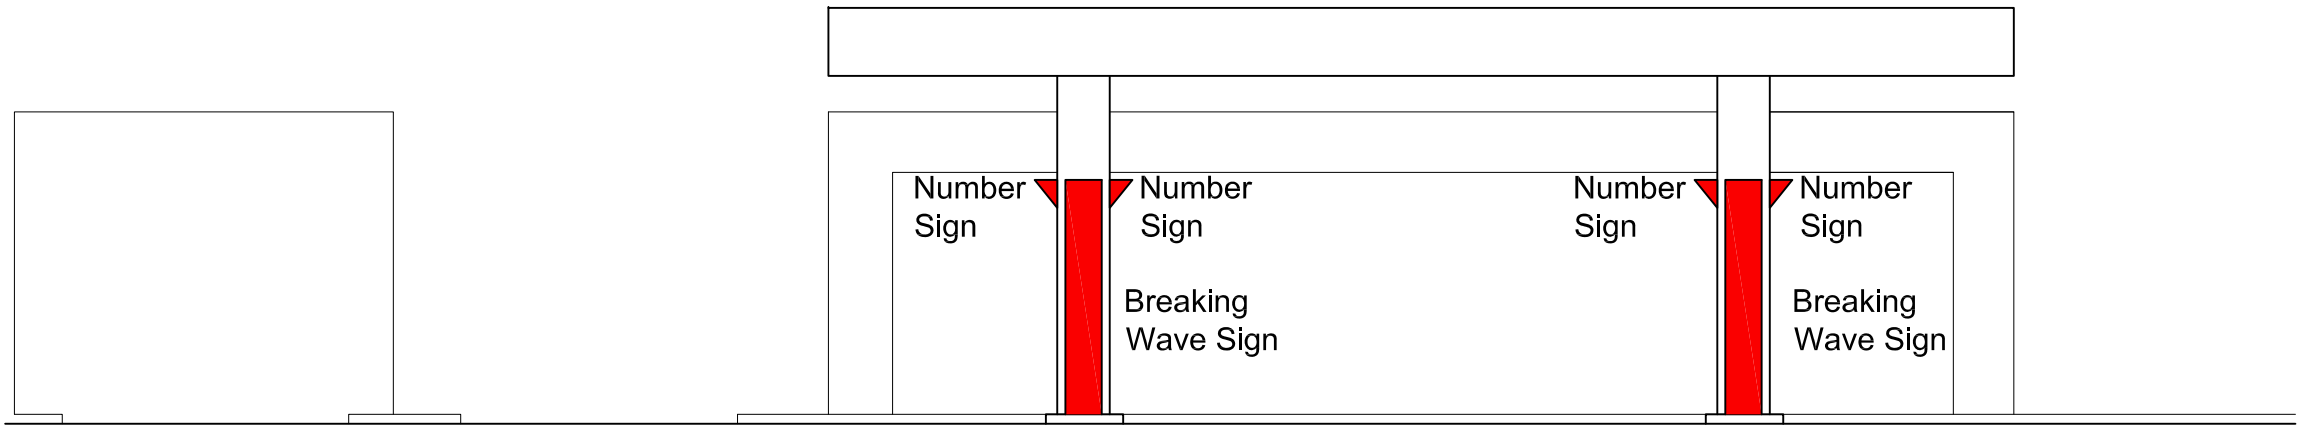

SOUTH ELEVATION

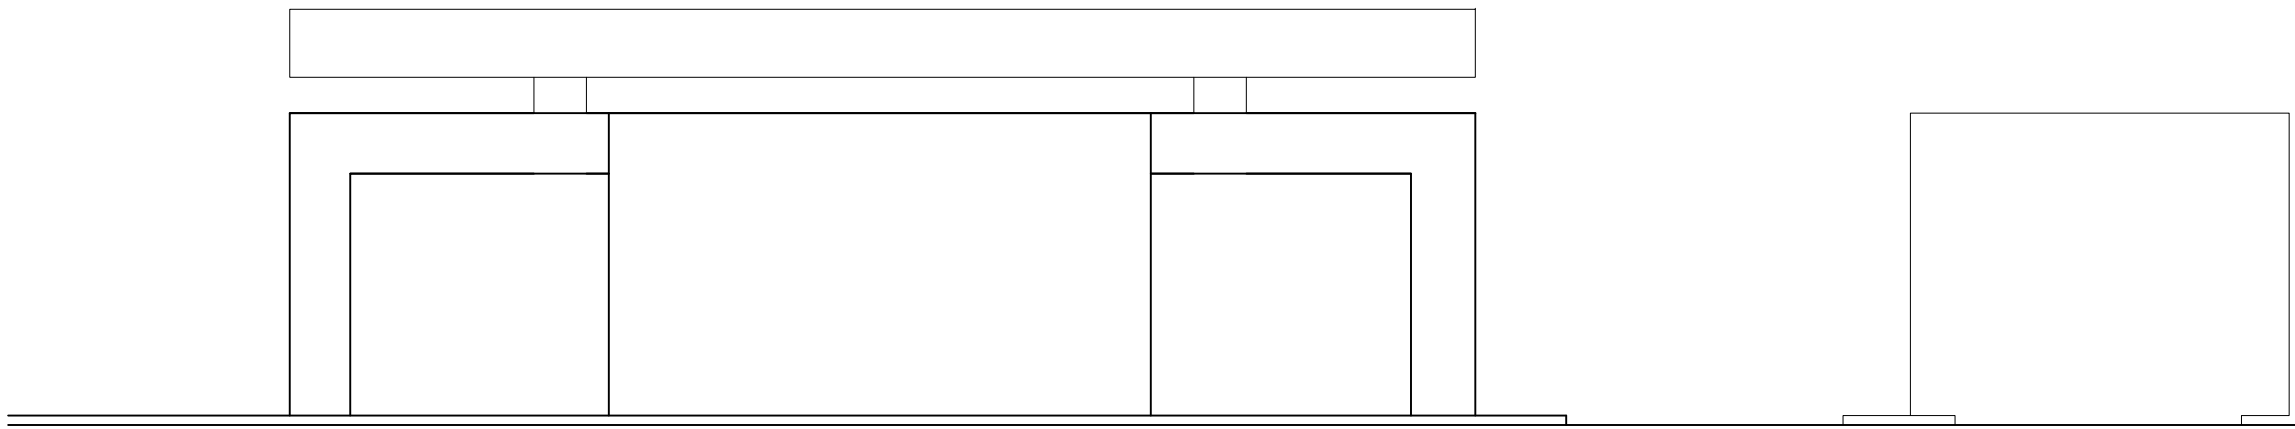


NORTH ELEVATION

NOTES


Figured dimensions must be taken in preference to scaled dimensions. Contractors, Sub-Contractors and Suppliers must verify all dimensions on site before commencing or preparing shop drawings. All drawings are subject to Copyright.

REVISION		
no.	date	details

ALLAN.B. MATTHEWS A.R.I.B.A.

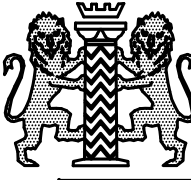

CHARTERED
ARCHITECT

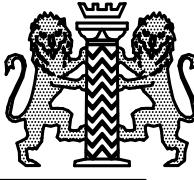

37 Fore Street,
Bovey Tracey, Devon
TQ13 9AD
Tel : (01626) 833727
Fax : (01626) 833102
drawingoffice@allanbmatthews.com
www.allanbmatthews.com

CLIENT



ESSO Petroleum Co. Ltd.

JOB

Hayling Service Station
181-183 Havant Road
Hayling Island
Hants
PO11 0LG

DRAWING TITLE

Synergy Fuels Program

SITE ELEVATIONS
as proposed

M:\2067-53\Hayling-Island.dwg

drawn by: EH	date: 01/2015
checked by:	date:
Scale: 1:200 @ A3 1:100 @ A1	Type: ADV

PBL	ABM Job No.	Drwg. No.	Revision:
200816	2067-53	04	.