


No 27

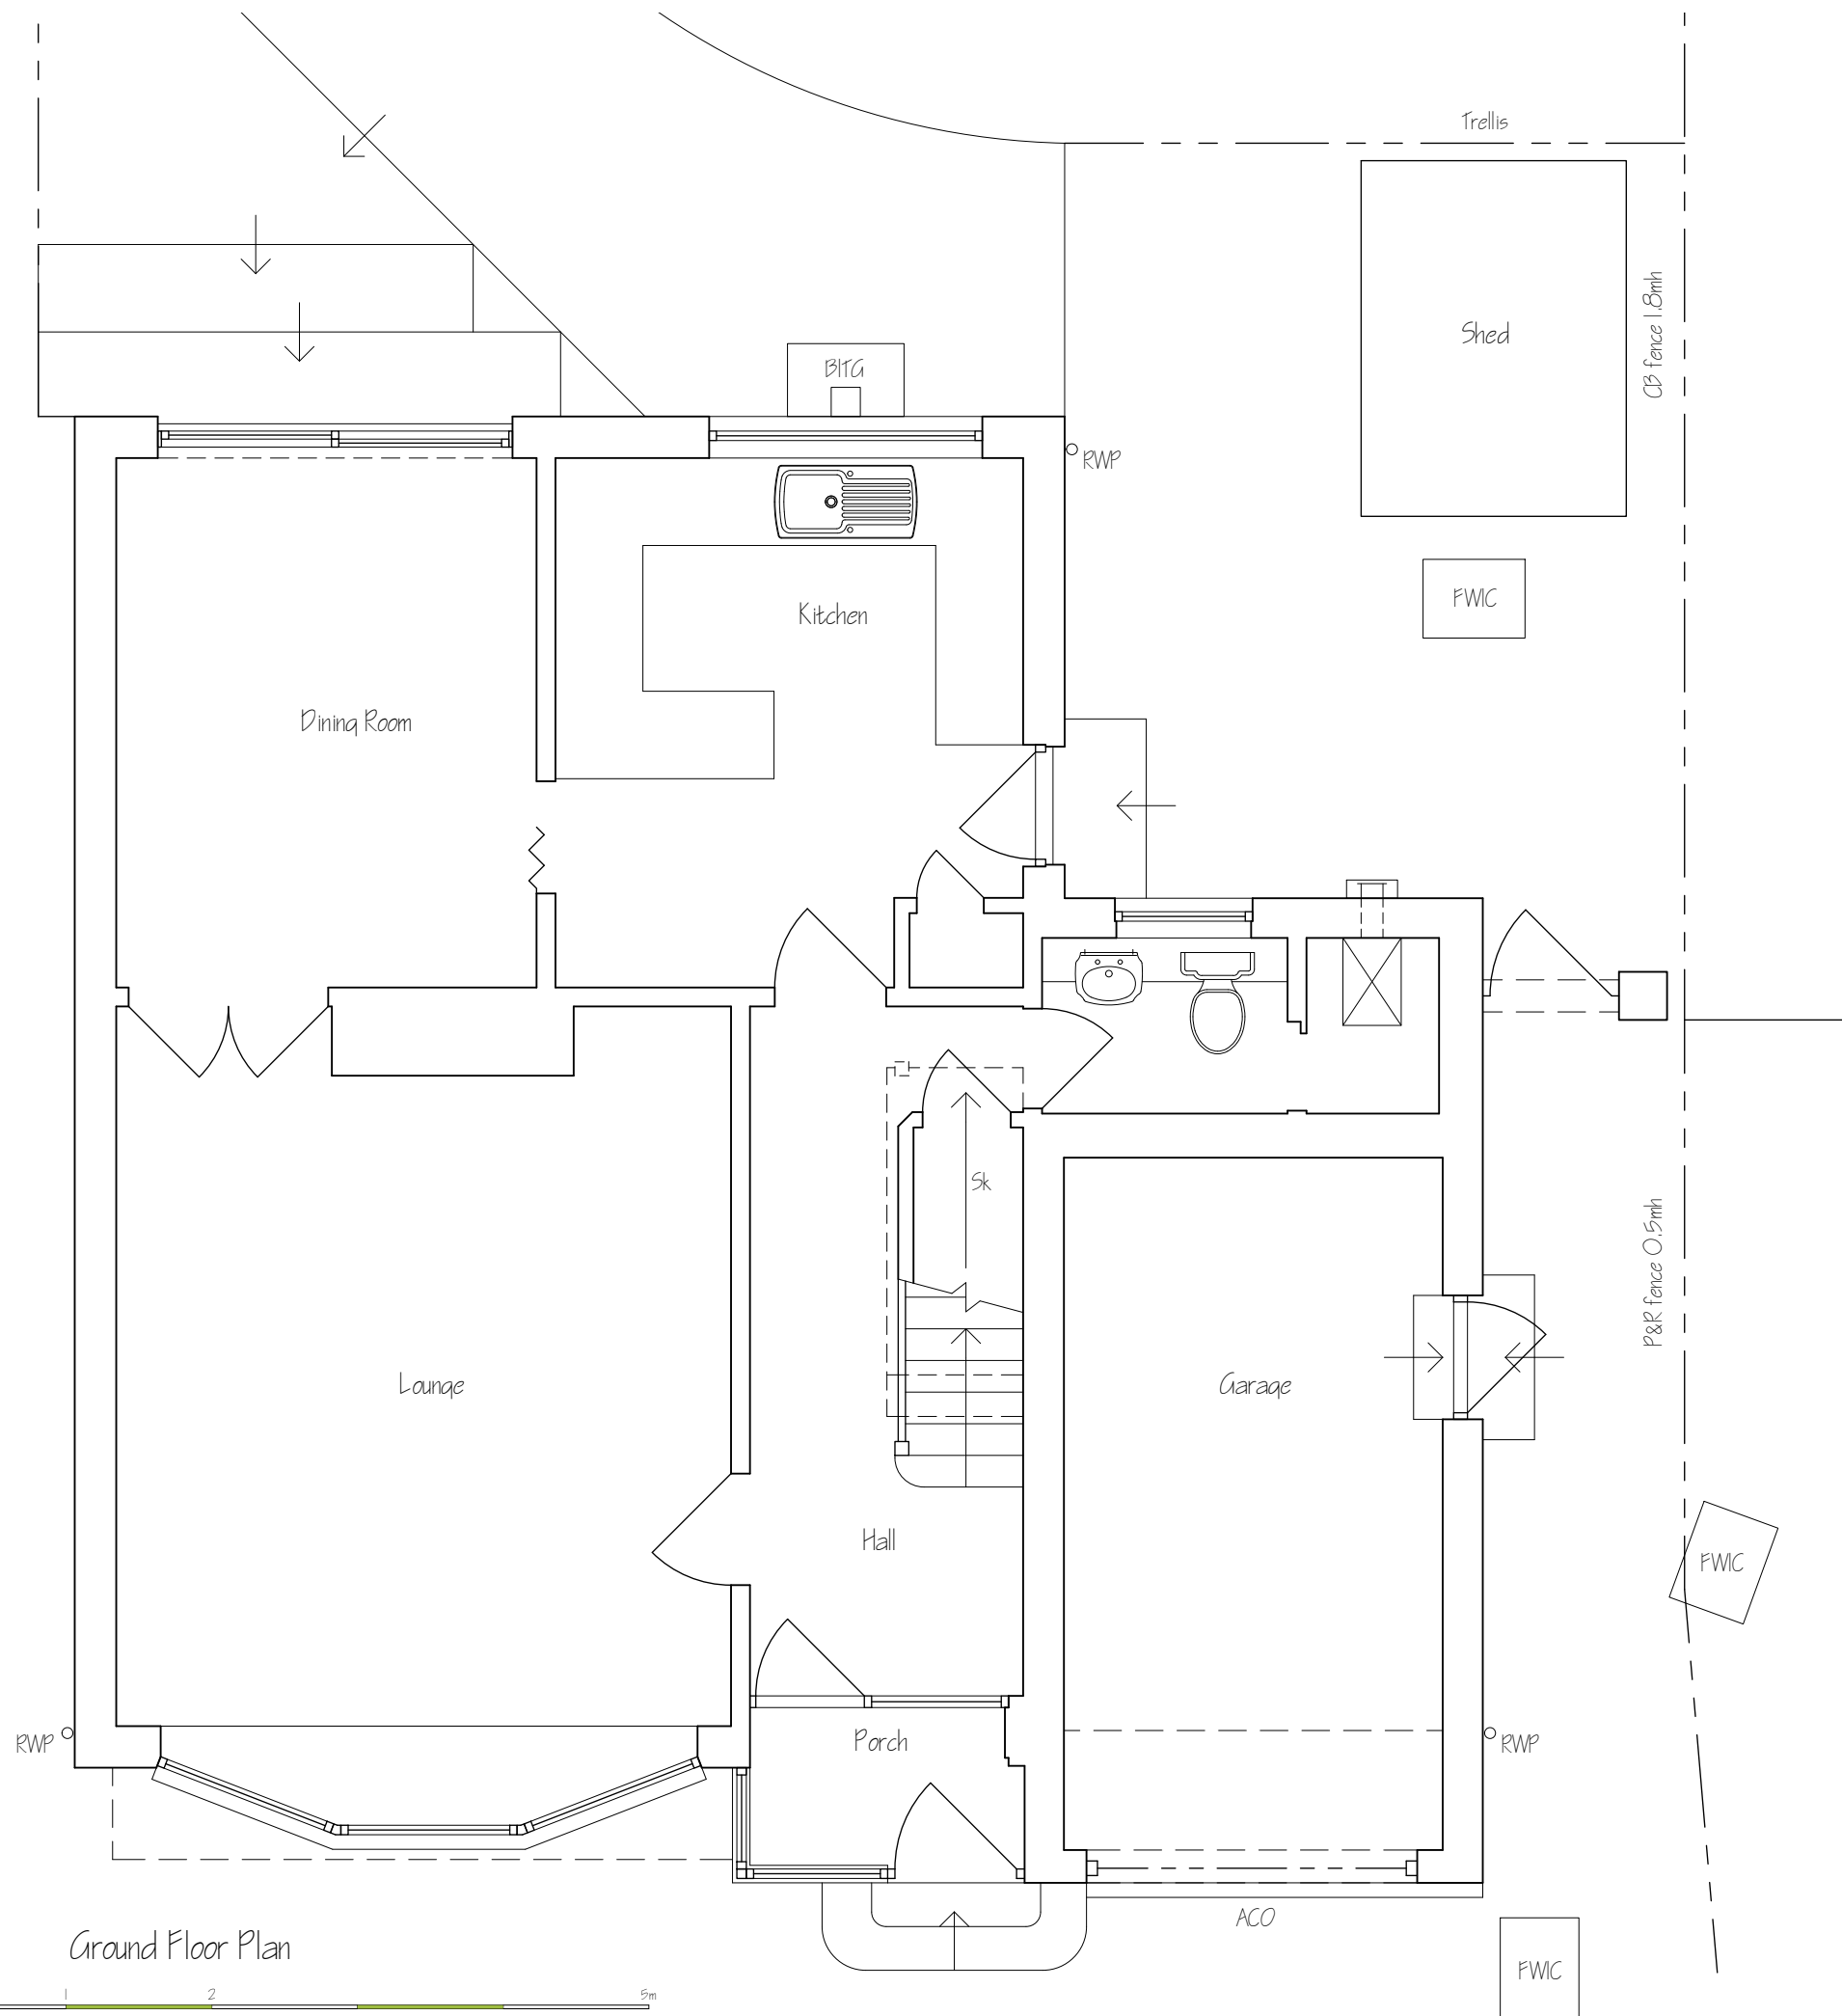

Ground Floor Plan

Do not scale from this drawing, except for planning purposes
Any discrepancies are to be reported immediately
This drawing remains the copyright of GOS Architecture

Rev	Date	Description
-	26-03-16	Issued for planning

GOS Architecture
1 Mainline Business Centre
72 Station Road
Liss
Hampshire
GU33 7AD
07894 110 452
www.gosarchitecture.co.uk
graeme@gosarchitecture.co.uk

Date 16-03-16	Drawn By GRH
Scale 1:50 @ A3 UNO	Checked

Client
Morton

Project
29 Blenheim Gardens
Emsworth
Hampshire

Title
Extension
Existing Ground Floor Plan
Planning Issue

Drawing No.
0162-01