
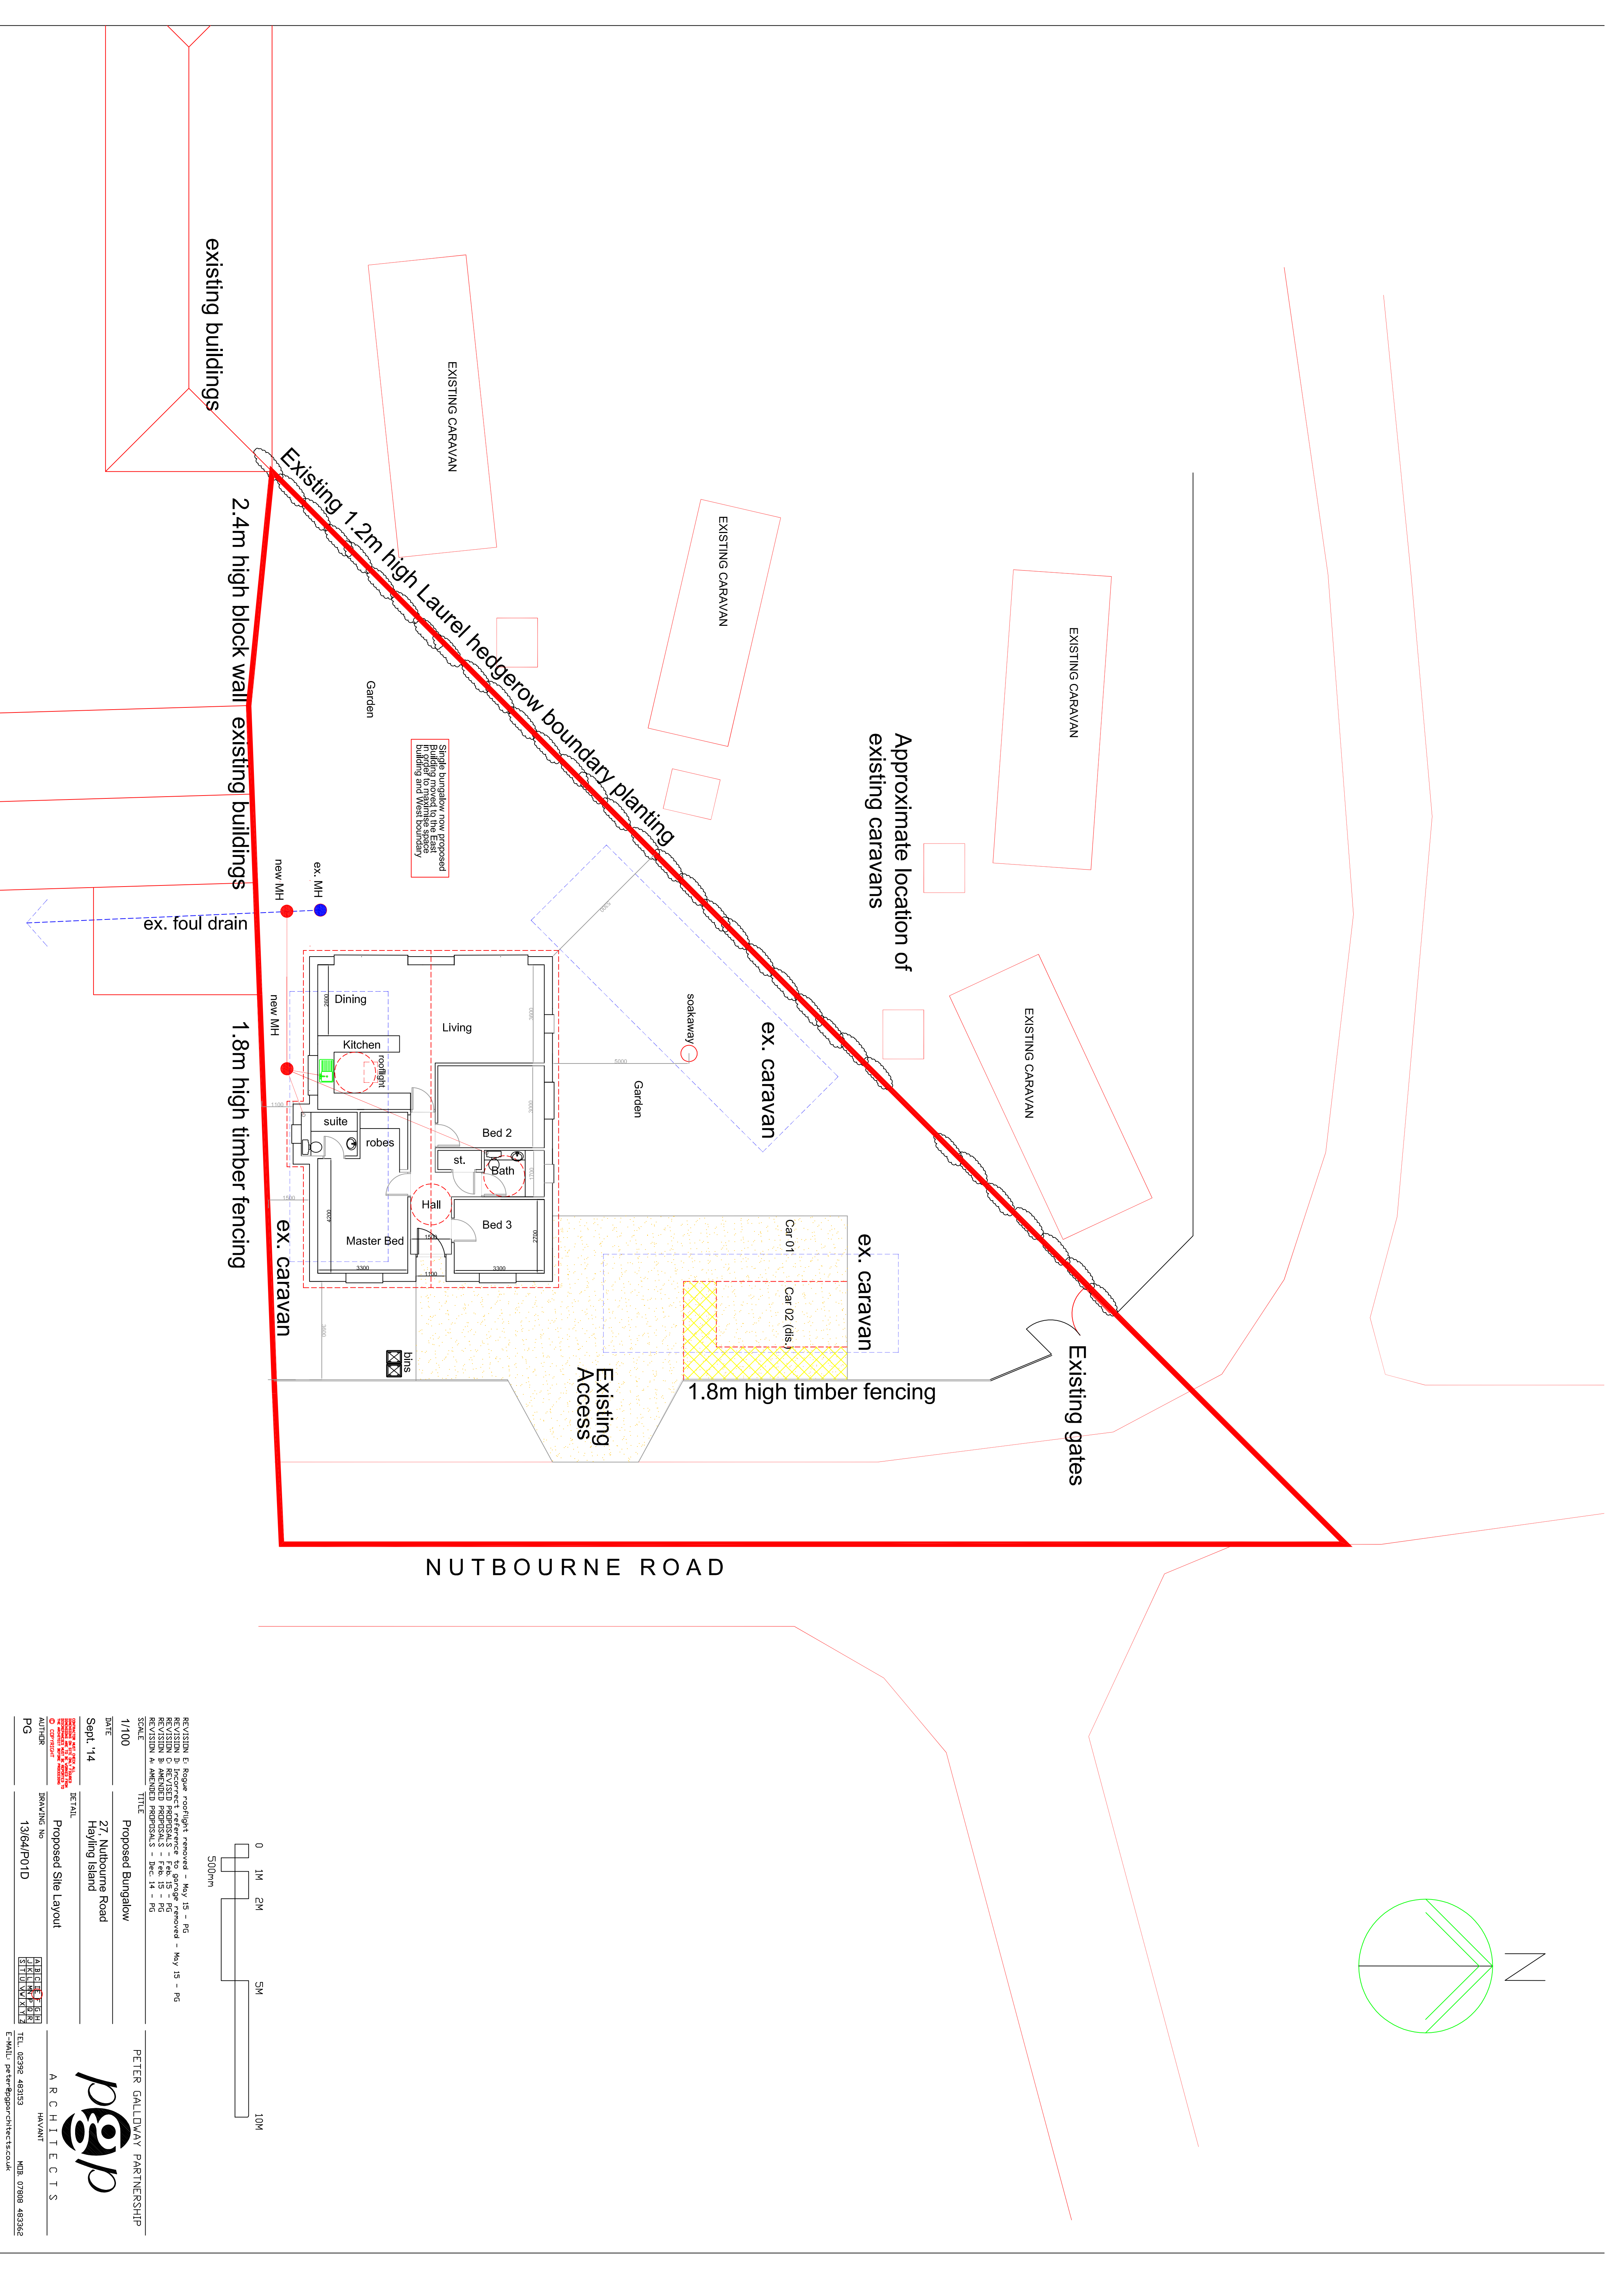
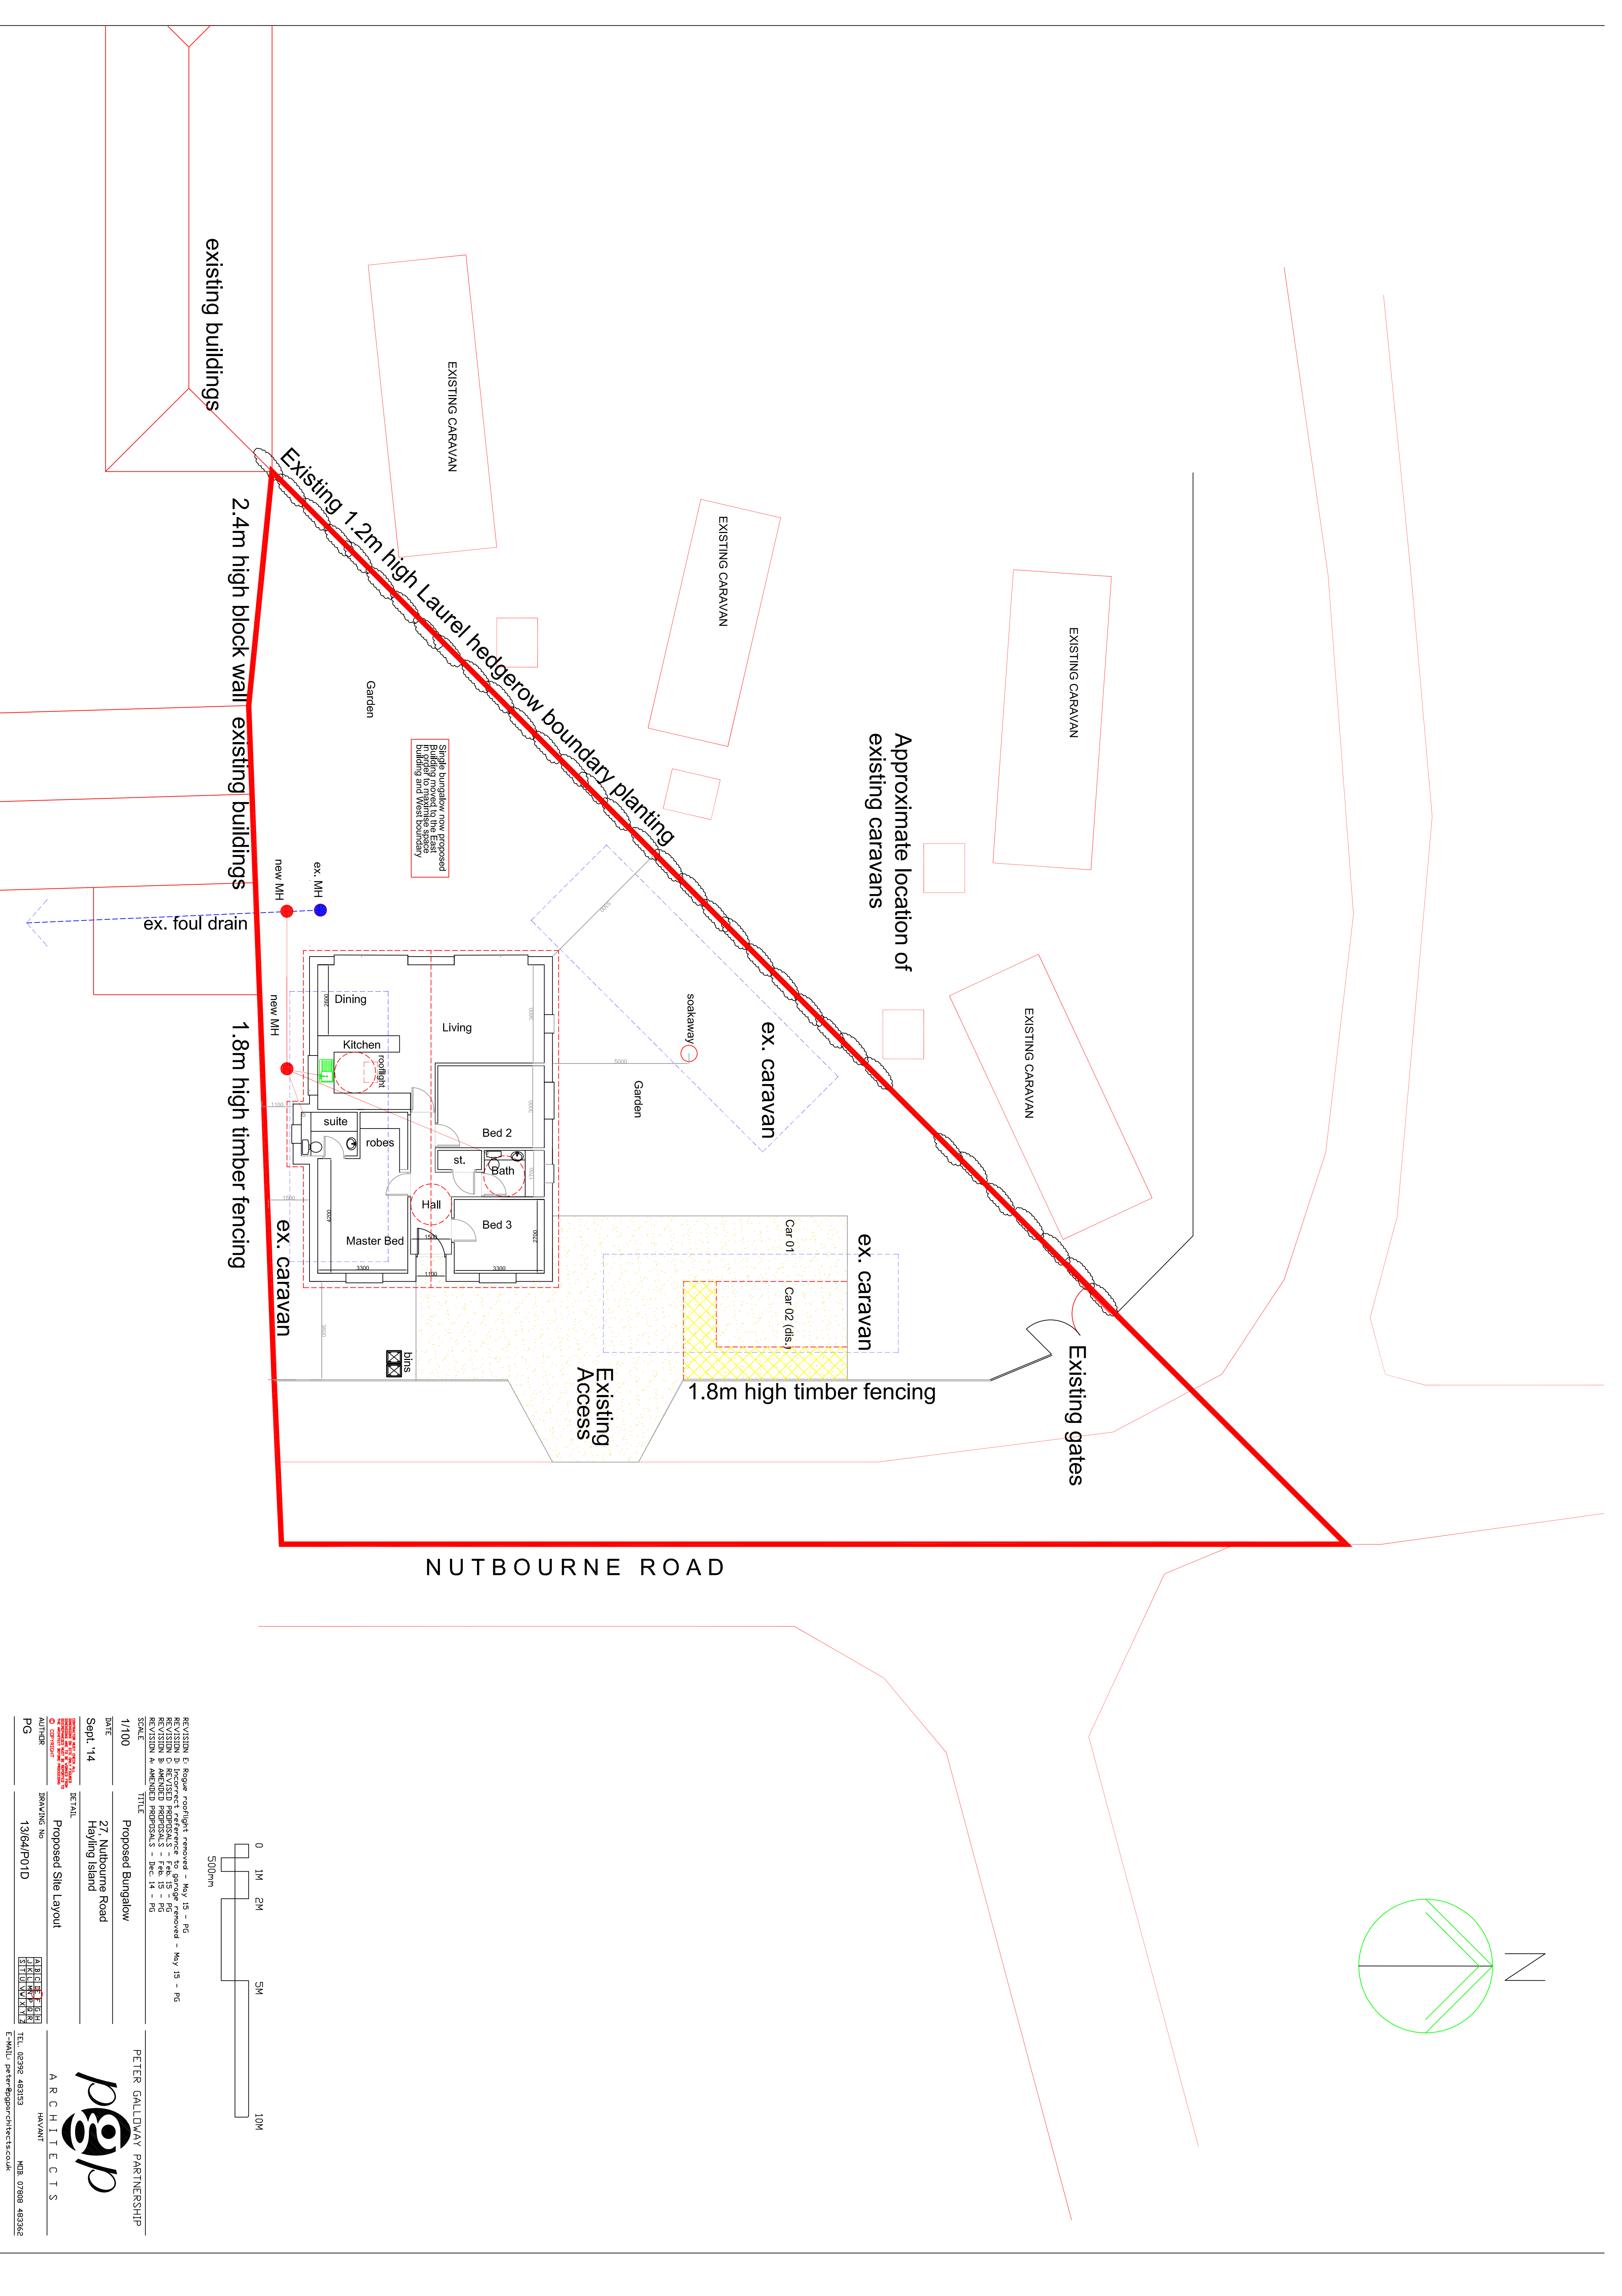


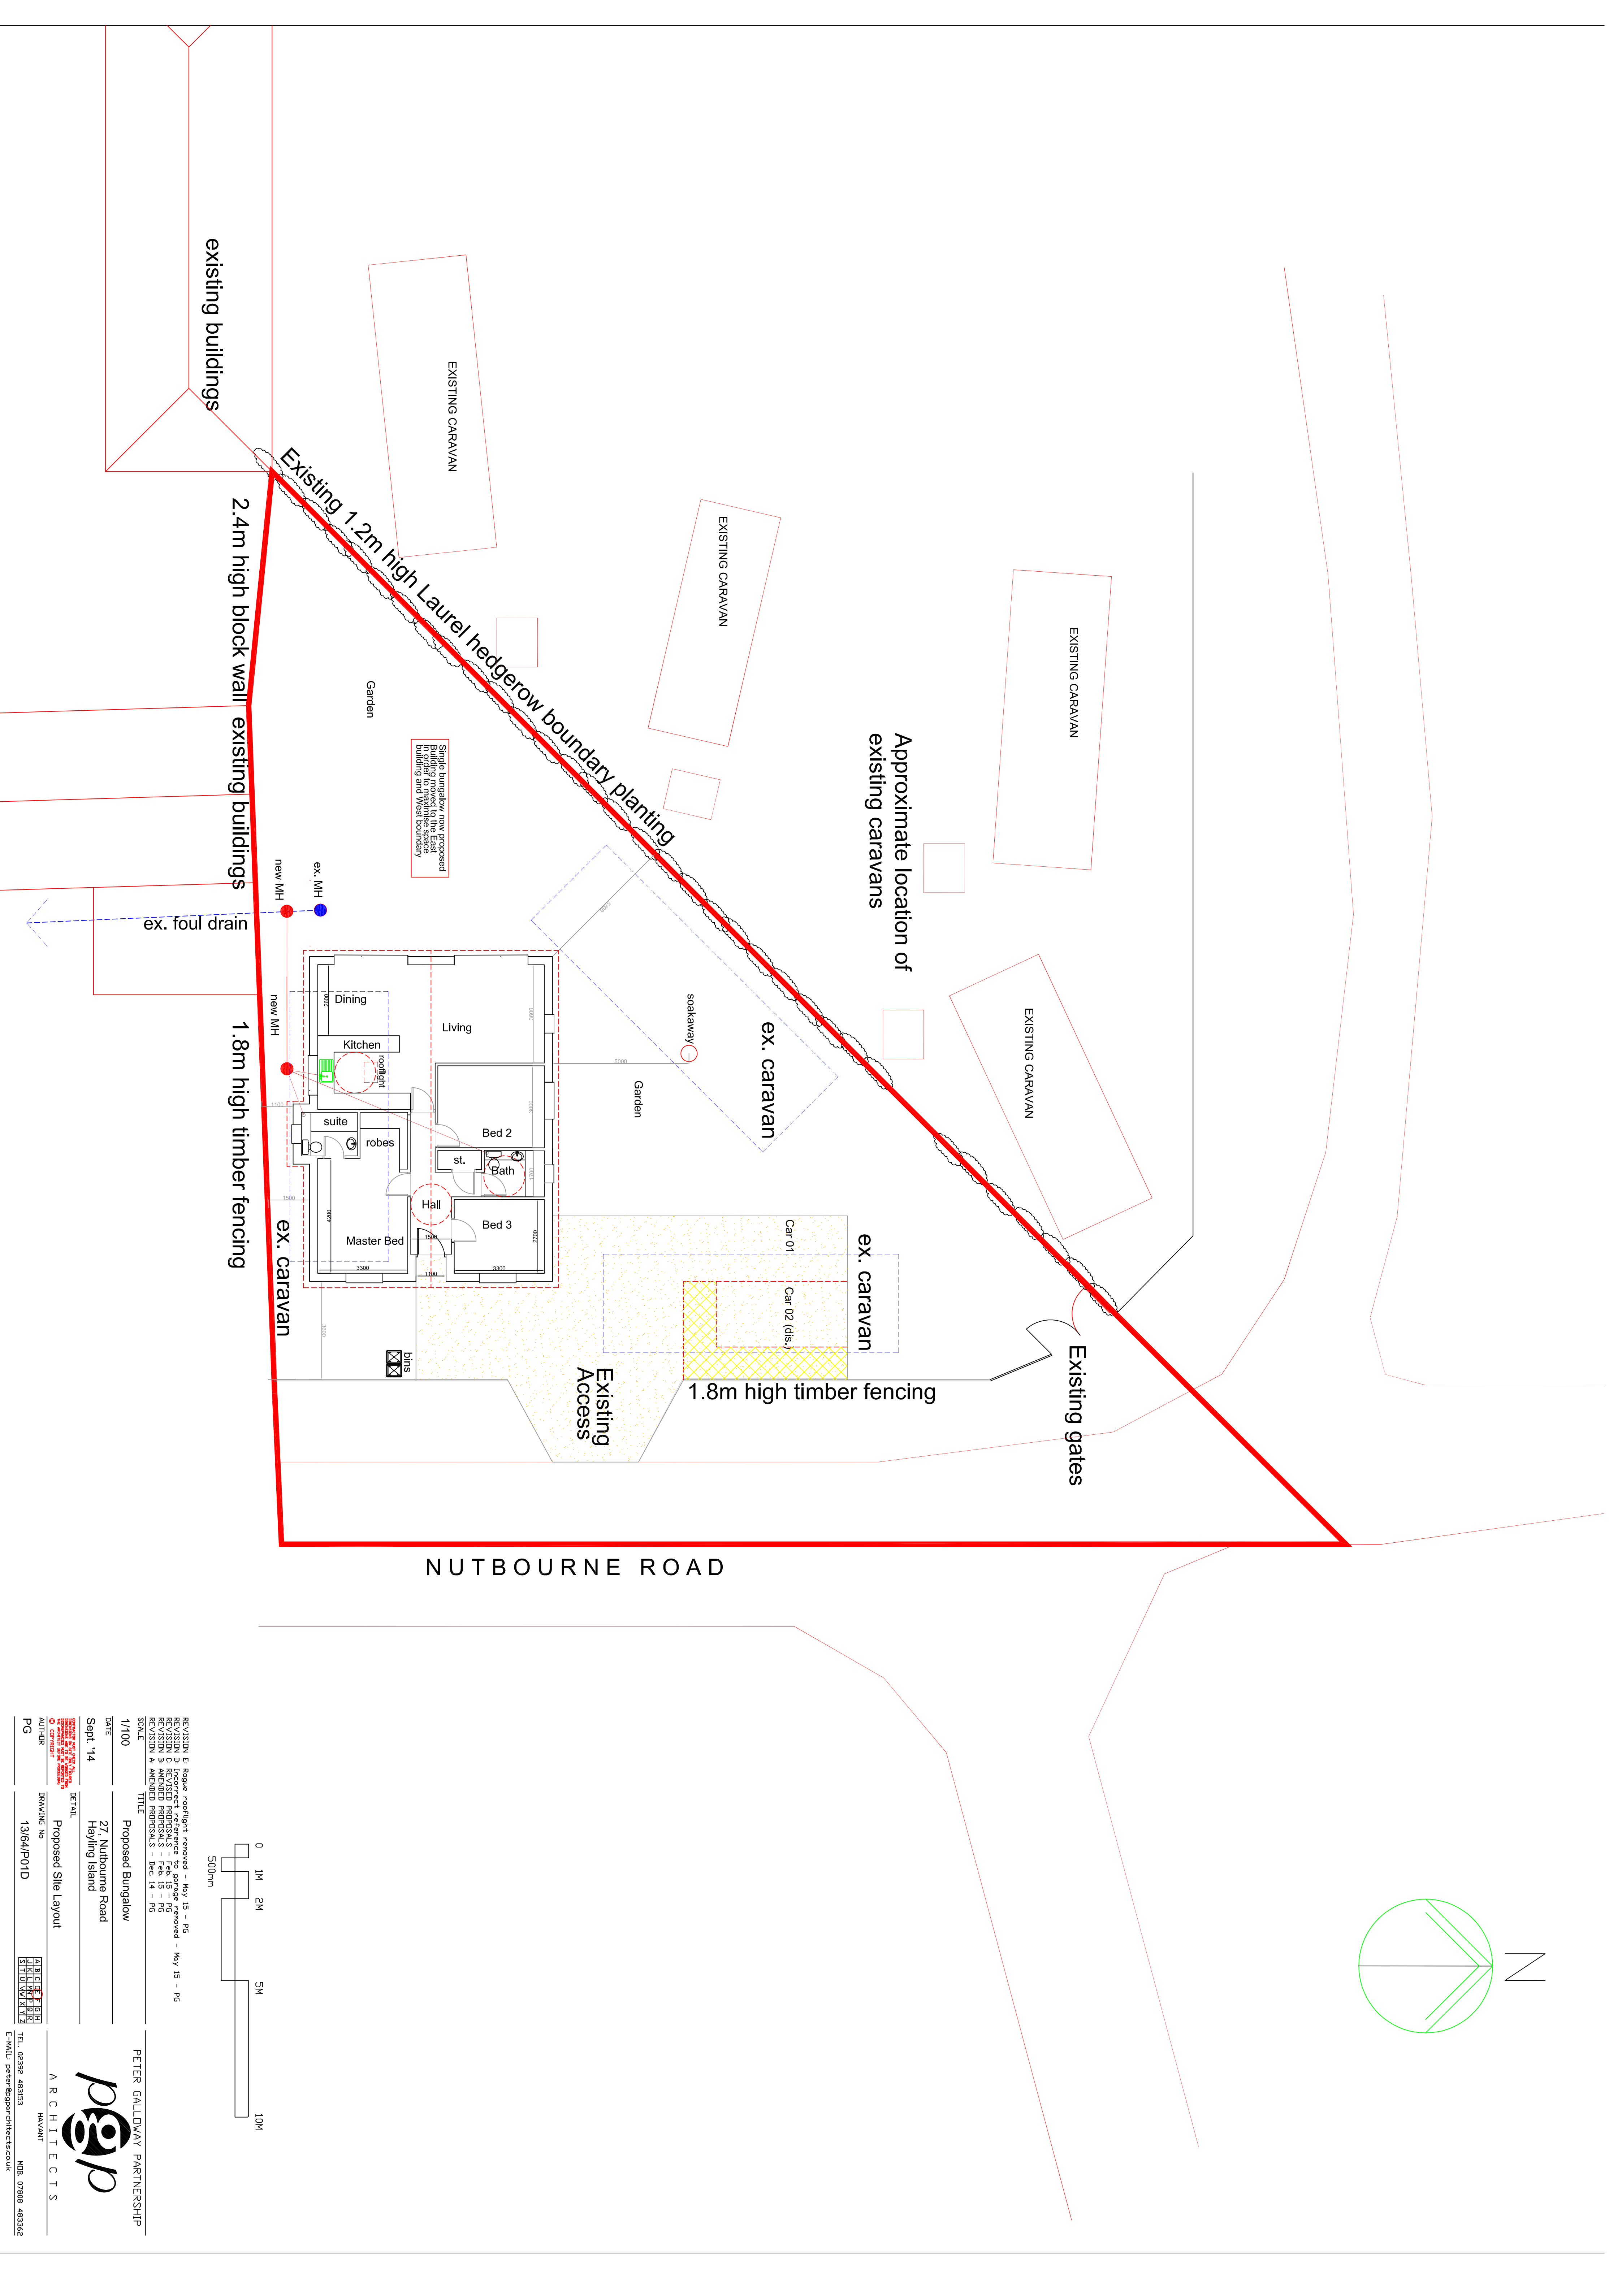

Architectural site plan for a proposed bungalow on Nutbourne Road. The plan shows the existing site layout with various buildings, caravans, and gardens. A new bungalow is proposed, with its footprint and internal layout (Living, Dining, Kitchen, Master Bed, Bed 2, Bed 3, Bath, Hall, Suite, Robes) shown. The plan also indicates the location of existing caravans, a 1.2m high Laurel hedgerow boundary, and a 2.4m high block wall. A 1.8m high timber fence is proposed along the road frontage. A soakaway is shown in the garden. The plan includes a north arrow, a scale bar (0 to 10M), and a revision table. The drawing is dated 13/04/2014 and is the property of Peter Galloway Partnership Architects.

Revisions:

REVISION	DATE	DESCRIPTION
REVISION E	15 May 15	Roofline removed - May 15 - PG
REVISION D	15 May 15	Incorrect reference to garage removed - May 15 - PG
REVISION C	15 Feb 15	REMOVED PROPOSALS - Feb 15 - PG
REVISION B	15 Feb 15	REMOVED PROPOSALS - Feb 15 - PG
REVISION A	14 Dec 14	AMENDED PROPOSALS - Dec 14 - PG

Scale: 1/100

Title: Proposed Bungalow

Date: 27, Nutbourne Road
Sept '14 Hayling Island

Author: Peter Galloway Partnership Architects

Drawing No: 13/04/P01D

Revision: 13/04/P01D

Project: Proposed Site Layout

Client: Peter Galloway Partnership Architects

Architect: Peter Galloway Partnership Architects

Scale: 1/100

Title: Proposed Bungalow

Date: 27, Nutbourne Road
Sept '14 Hayling Island

Author: Peter Galloway Partnership Architects

Drawing No: 13/04/P01D

Revision: 13/04/P01D

Project: Proposed Site Layout

Client: Peter Galloway Partnership Architects

Architect: Peter Galloway Partnership Architects