


NOTES:

Dimensions to be checked on site before commencing work.
Any discrepancies shall be reported to the architect immediately.

Do not scale from these drawings except for planning purposes.
Use figured dimensions only.

Where applicable this drawing is to be read in conjunction with other consultants' drawings.

This drawing is the copyright of hda projects Ltd.

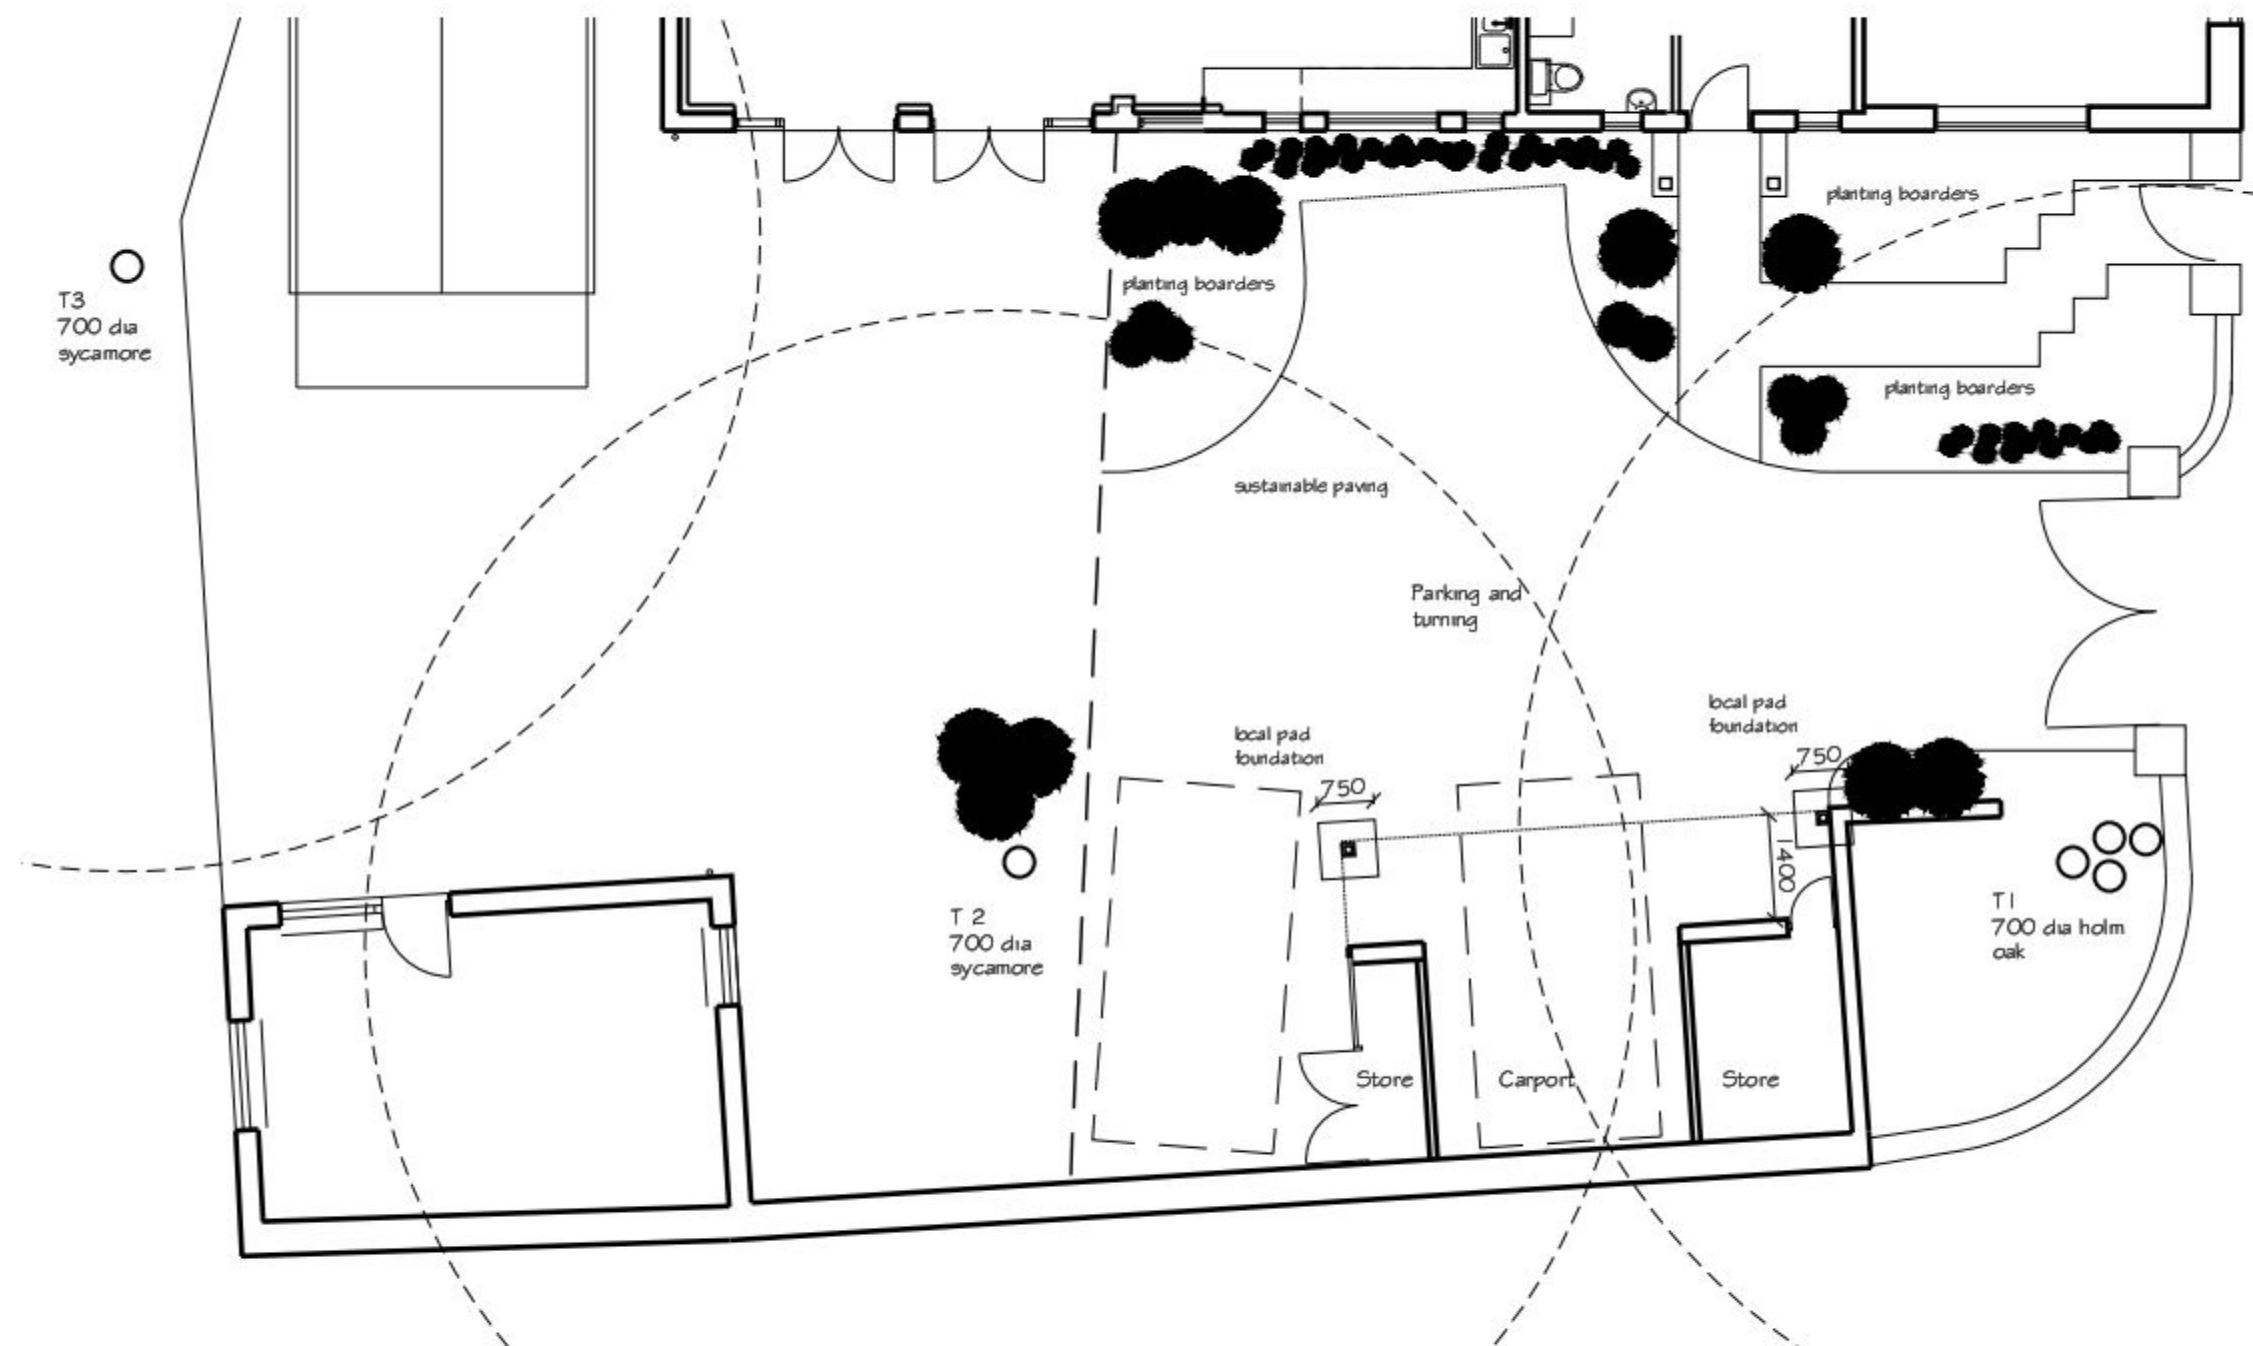

A Mar 2015 Root protection areas added

Rev	Date	Amendment

hda projects

6 The Old Flour Mill - Queen Street -
Emsworth - Hampshire - PO10 7BT -

Tel: +44 (0) 1243 373855 Mob: 07881287017
e-mail: hda@hda.net

For

Mr+Mrs C Dodd

Project

Hall Place Cottage
South Street
Havant
PO9 1DA

Title

Site Plan
as Proposed

Plan as Proposed

Date	Drawn	Scale	Checked
Feb 2015	wdm	1 : 100 @ A3	
Job Number	Prefix	Drawing Number	Revision
1504	P	03	A