


SUPERSEDED

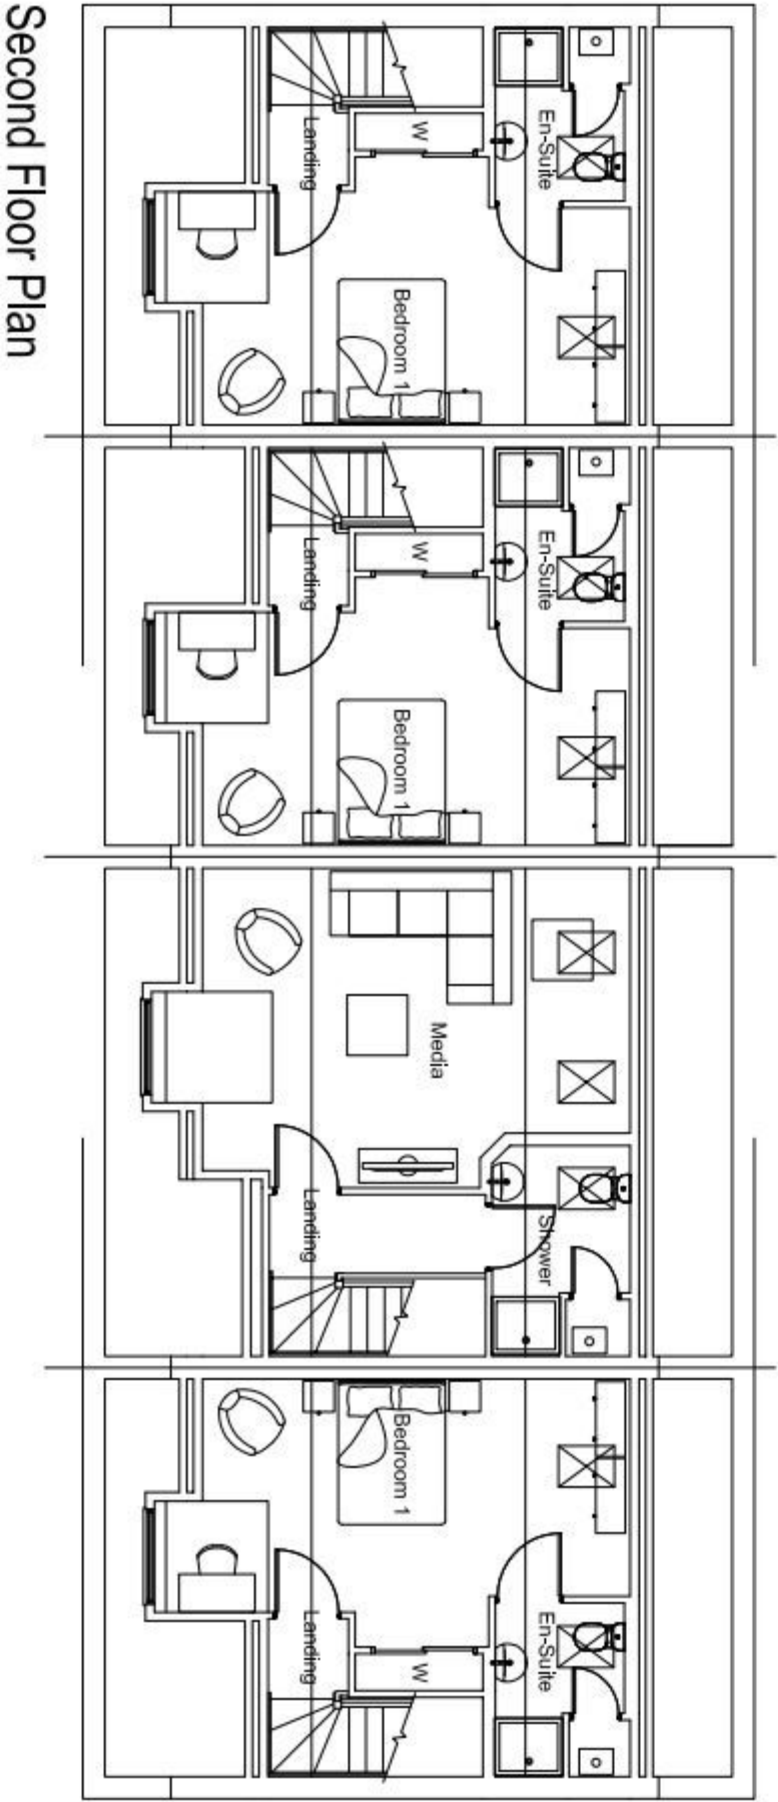

HouseType	KEN	Variation	LTH	HouseType	KEN3	Variation	LTH
Bedrooms	4	Persons	7	Bedrooms	3	Persons	6
Sq.ft	1247	Sq.m	115.84	Sq.ft	1423	Sq.m	132.24



NOTES

Permission is granted to scale from this drawing for the purpose of local Authority Planning Approval only. In all other circumstances DO NOT scale from this drawing. Please contact this office for any additional information required.

Contractors, Sub Contractors and Suppliers are to check all relevant dimensions and levels of the site and building before commencing any stop drawings or building work. Any discrepancies should be recorded to the Architect.

Where applicable this drawing is to be read in conjunction with the Consultants' drawings.

This drawing is the copyright of Telford King Ltd. All rights reserved.

Ordnance Survey Data © Crown Copyright. All rights reserved. Licence No. 100007356

REV	DESCRIPTION	DATE	AUTH	CHKD
-----	-------------	------	------	------

PLANNING



ARCHITECTS : URBAN DESIGNERS | SUSTAINABILITY CONSULTANTS
Building 800, The Gateway Business Park, Kilmarnock, Renfrewshire, Glasgow G5 8PE
Tel: 01755 387700 Fax: 01755 387717 info@telfordking.co.uk

PROJECT

Berewood, Phase 2
Waterlooville
For: Redrow Homes (Southern)

DRAWING

Plots 142-145
Floor Plans - Sheet 2 of 2
Lifetime Homes

SCALE	DATE	AUTHOR	CHKD
1:100 @ A3	Dec 2013	ND	
JOB NO.	DRAWING NO.	REV	
REDR130524	P142-145.p2		