

This Drg. is for **Planning**. Building Regulations_**Discussion**,**purposes only**.
No dimensions to be scaled from prints.
Read in conjunction with Drgs. AD/P321/01,02,03,04..10,11,12,&13
All figured dimensions to be checked on site by contractor prior to construction.
All boundary information supplied by the Client.

Key Notes for P321. EXISTING dgs....

1.

Living Area

1.
2.

Kitchen

2.
3.

Dining Area & Garden Room.

3.
4.

Entrance hall

4.
5.

WC.

5.
6.

Garage and workshop area

6.
7.

Utility/cupd./Room

7.
8.

Cupd & meters under stairs

8.
9.

Side Access to Rear Garden

9.
10.

Hard Landscape.

10.
11.

Soft Landscape

11.
12.

Bedroom 1.

12.
13.

Bedroom 2.

13.
14.

Bedroom 3.

14.
15.

Bathroom.

15.
16.

Pitched Roof.

16.
17.

Flat Roof.

17.
18.

Roof light.

18.
19.

Assumed boundary

19.
20.

Face Brickwork up to corbel.

20.
21.

Hanging clay tiles

21.
22.

S & C render painted

22.
23.

Clay roof tiles

23.
24.

Upvc fenstration. [to match existing]




24.
25.

Upvc doors.

25.
26.

Line of rear extension to No.19

26.

 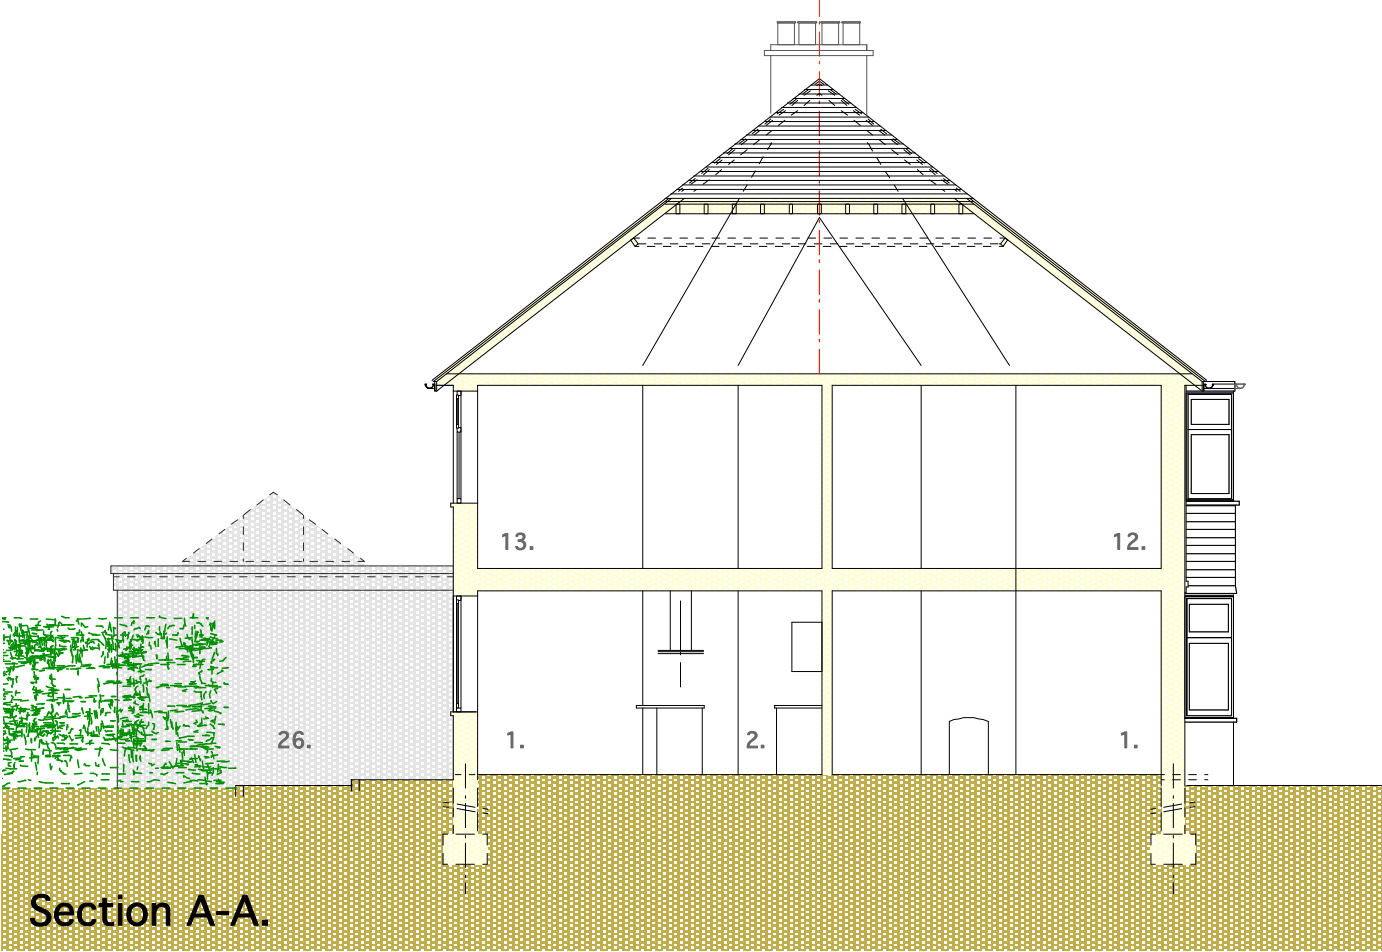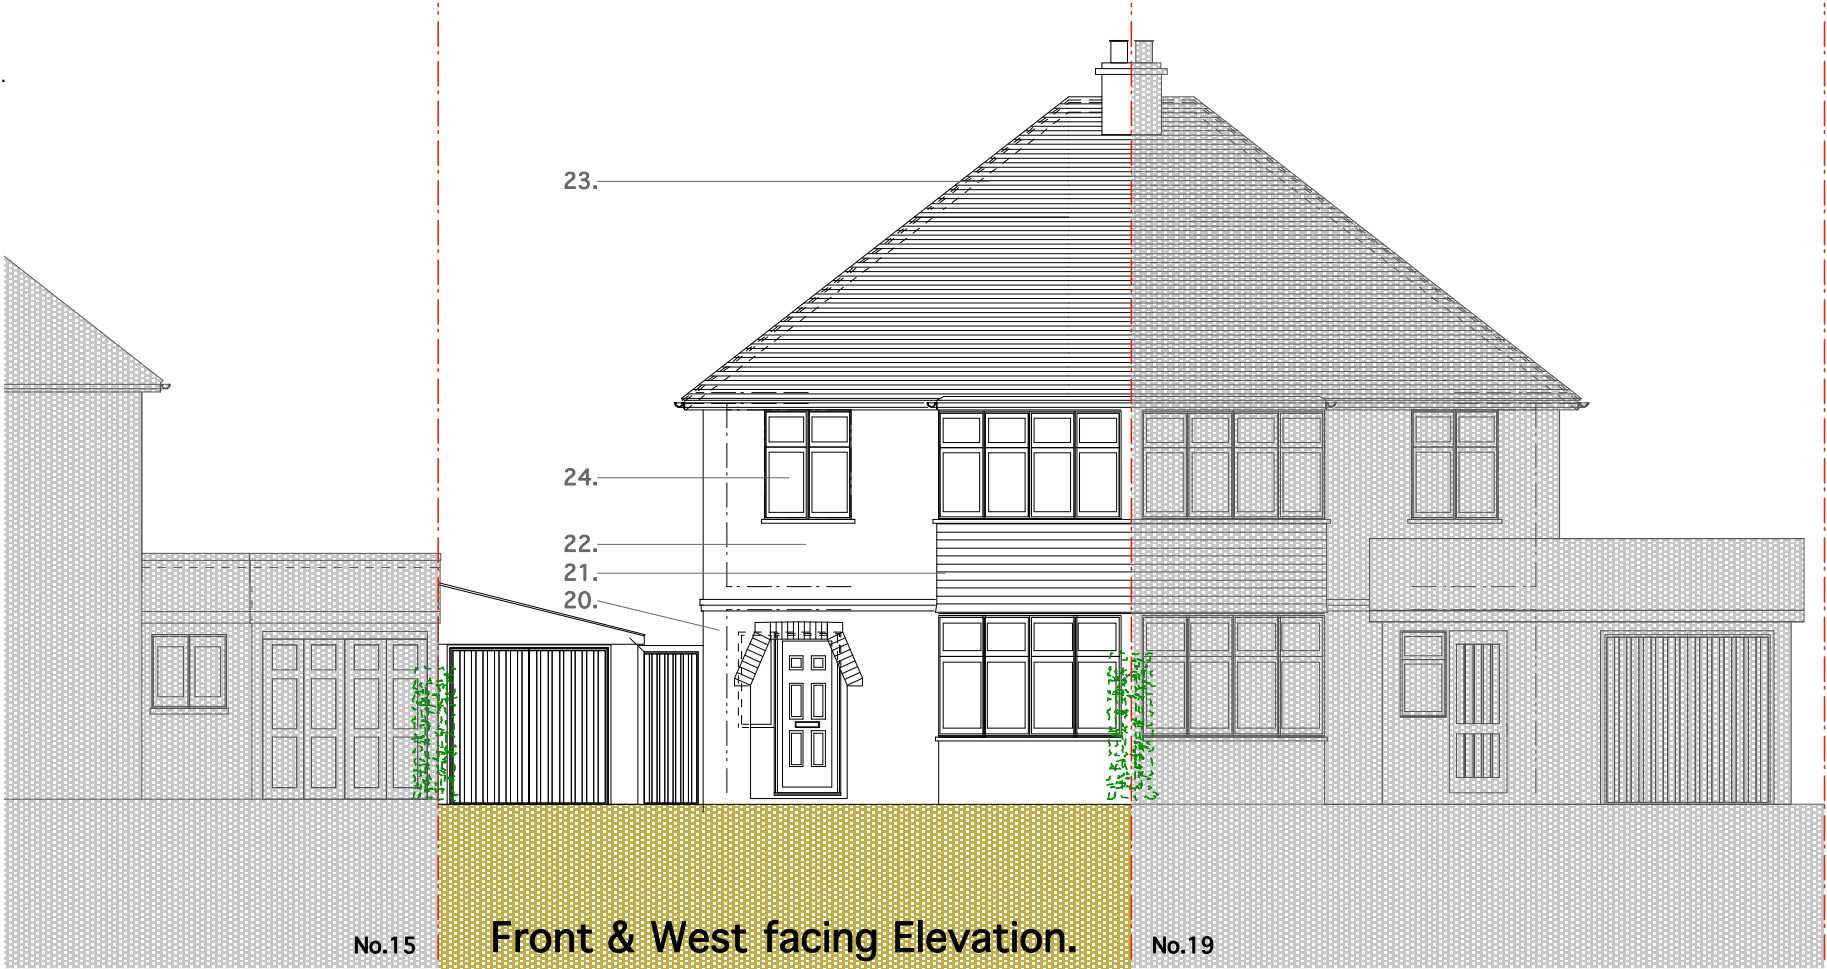

Scale 1-100 @ A3

PROJECT. Internal Alterations, Rear & Side Extension. @
17 Kings Road, Emsworth, PO10 7HN.

Drg.Title. G.A. Front Elevation and Section A-A.
As EXISTING.

Client. . Date. June 2015

Revision	Description.	
A	Notes added	April 2016.

HARVEY
Architecture

10 Avenue South Surbiton Surrey KT5.8PJ.
Tel. 07767445243
E-Mail. welldesigned@harveyassoc.co.uk

Drg. No. AD/P321/03A Revision Scale 1-100 @A3.