



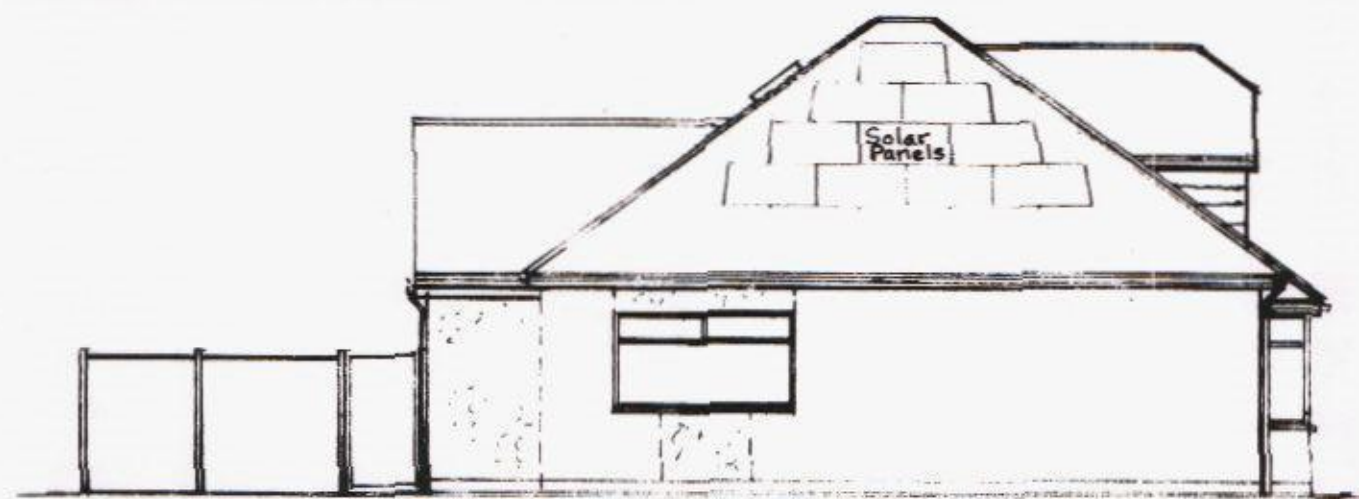

PROPOSED SIDE (SOUTH FACING) ELEVATION

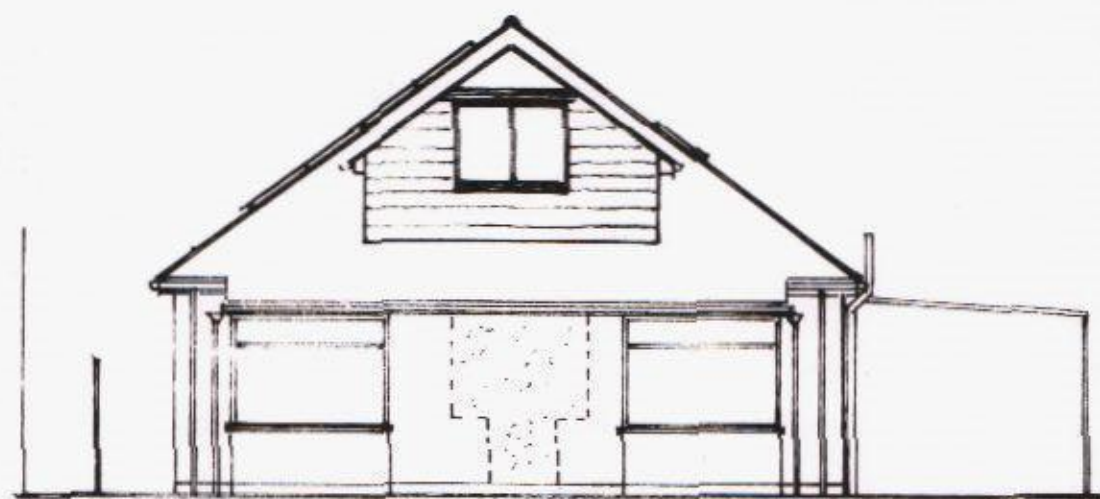


PROPOSED FRONT (EAST FACING) ELEVATION




PROPOSED SIDE (NORTH FACING) ELEVATION



PROPOSED REAR (WEST FACING) ELEVATION

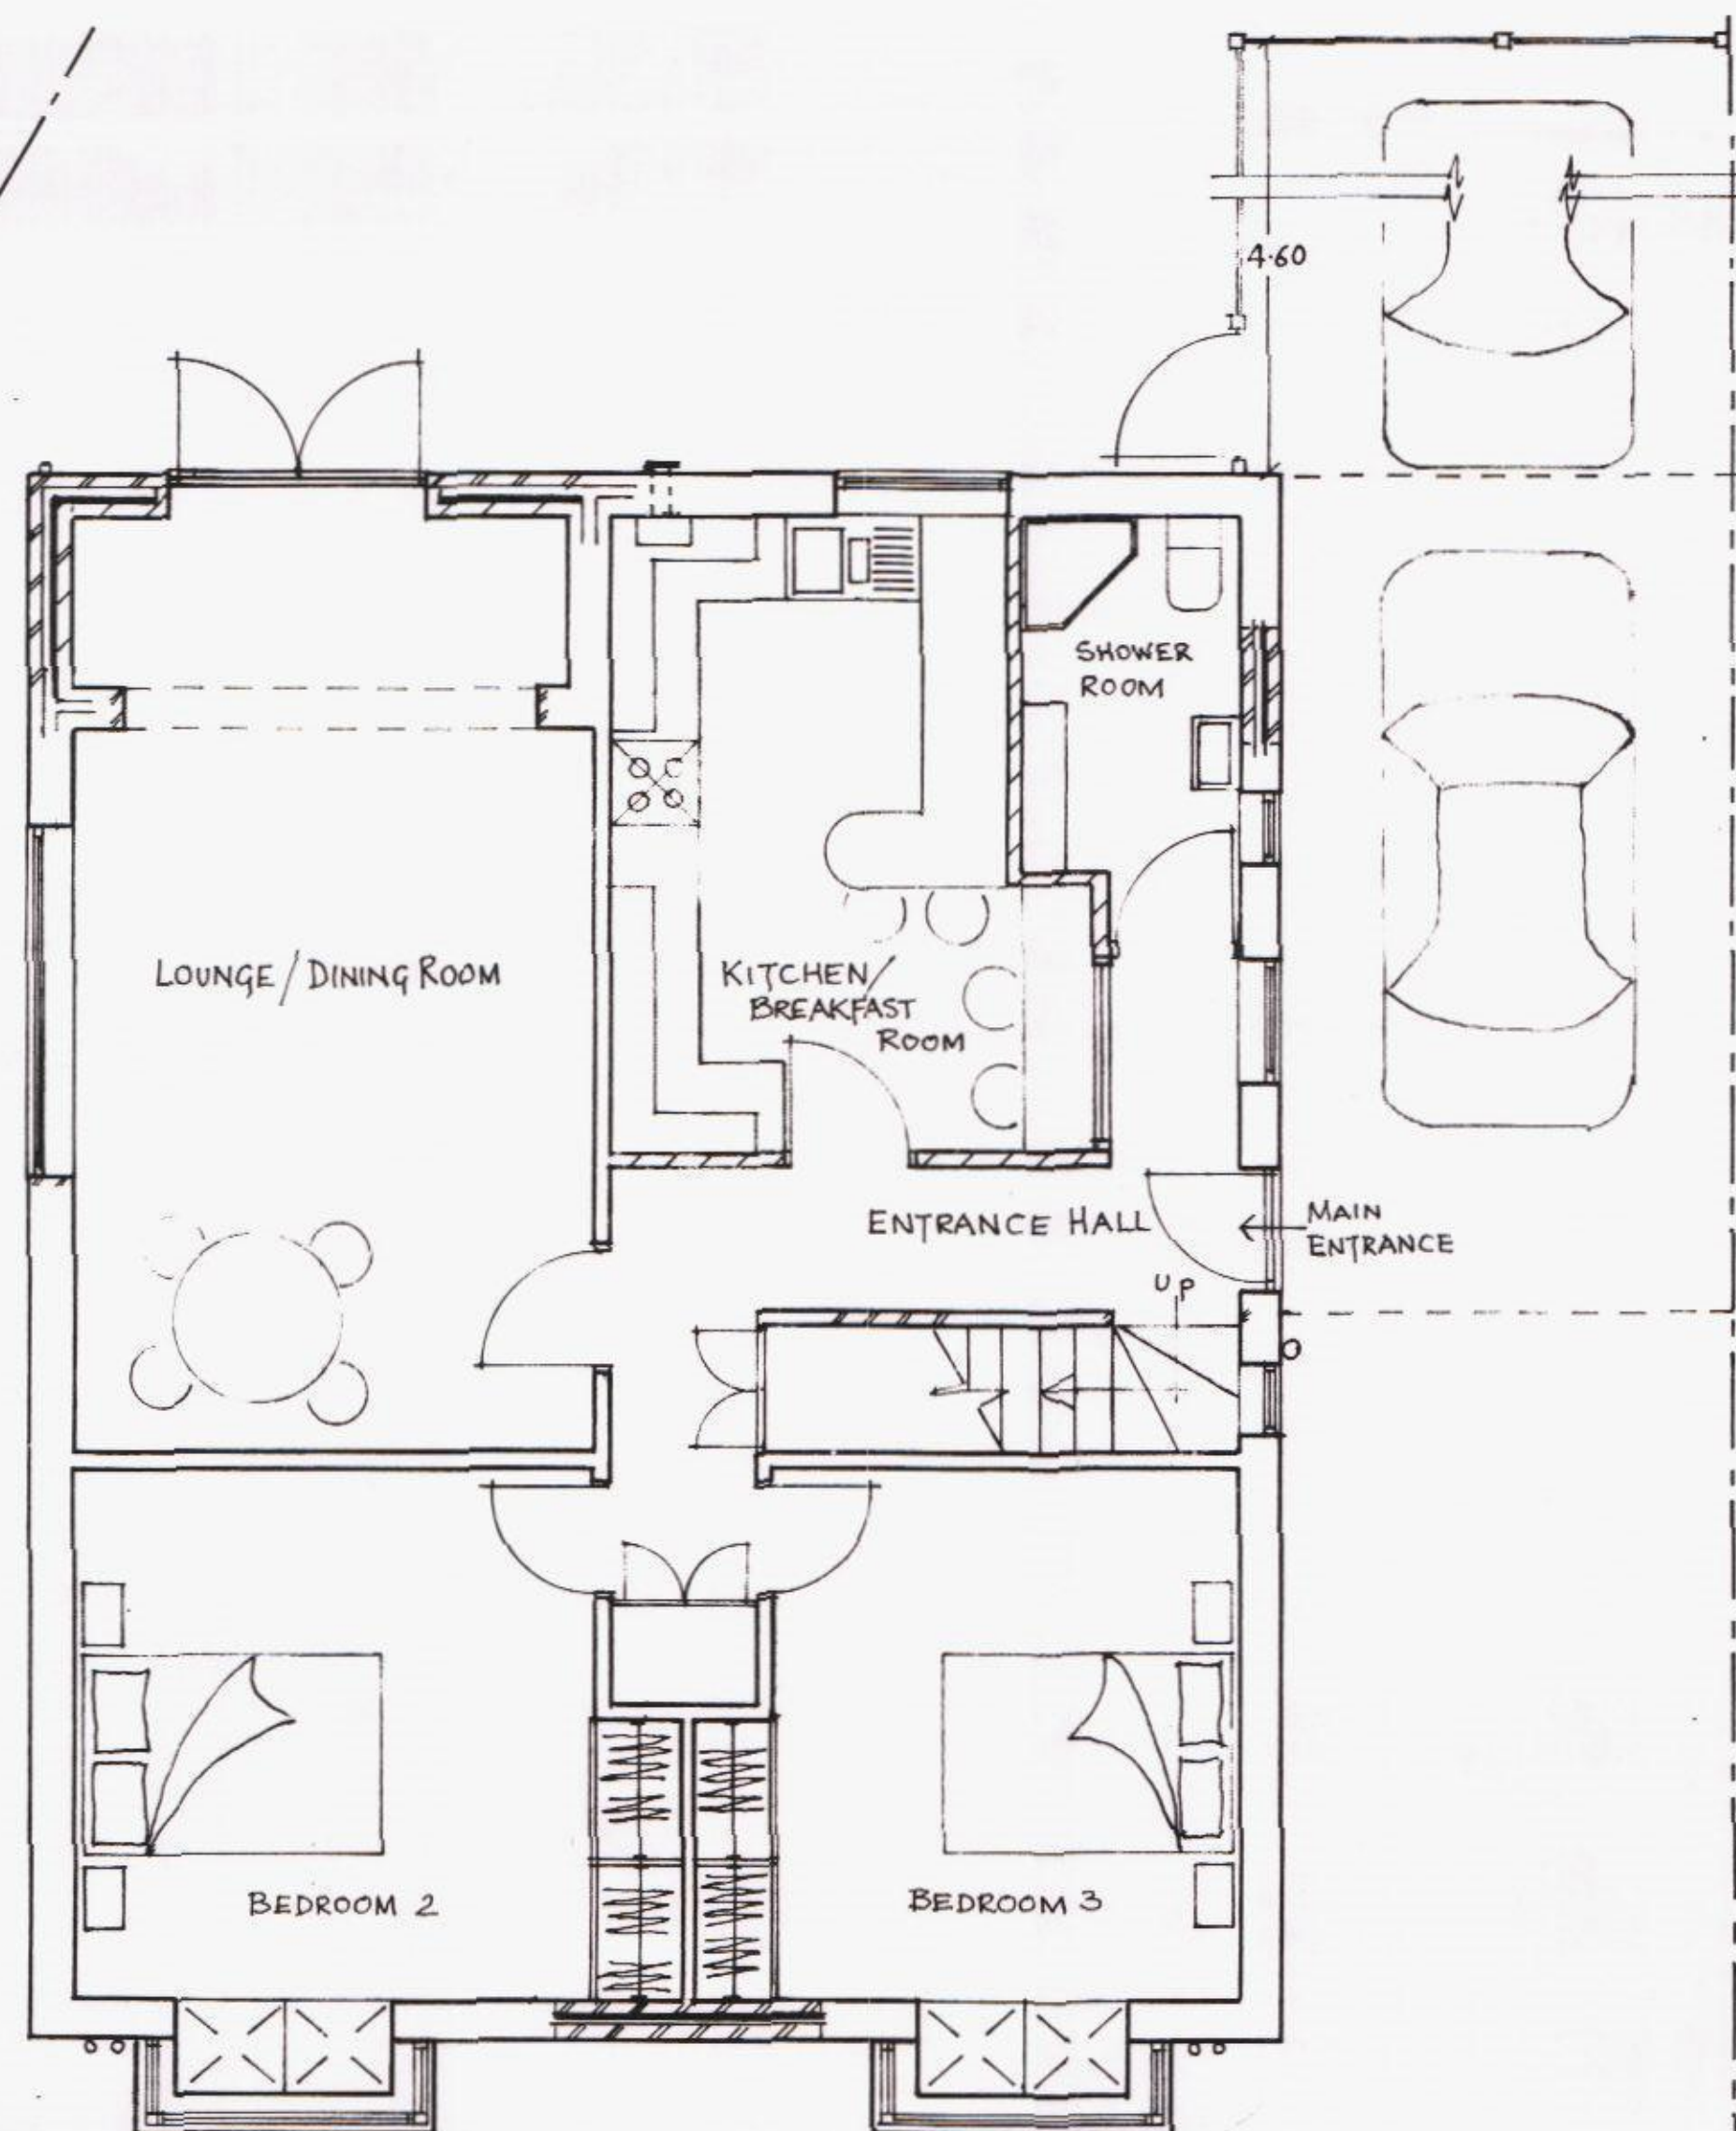

PROPOSED GROUND FLOOR PLAN

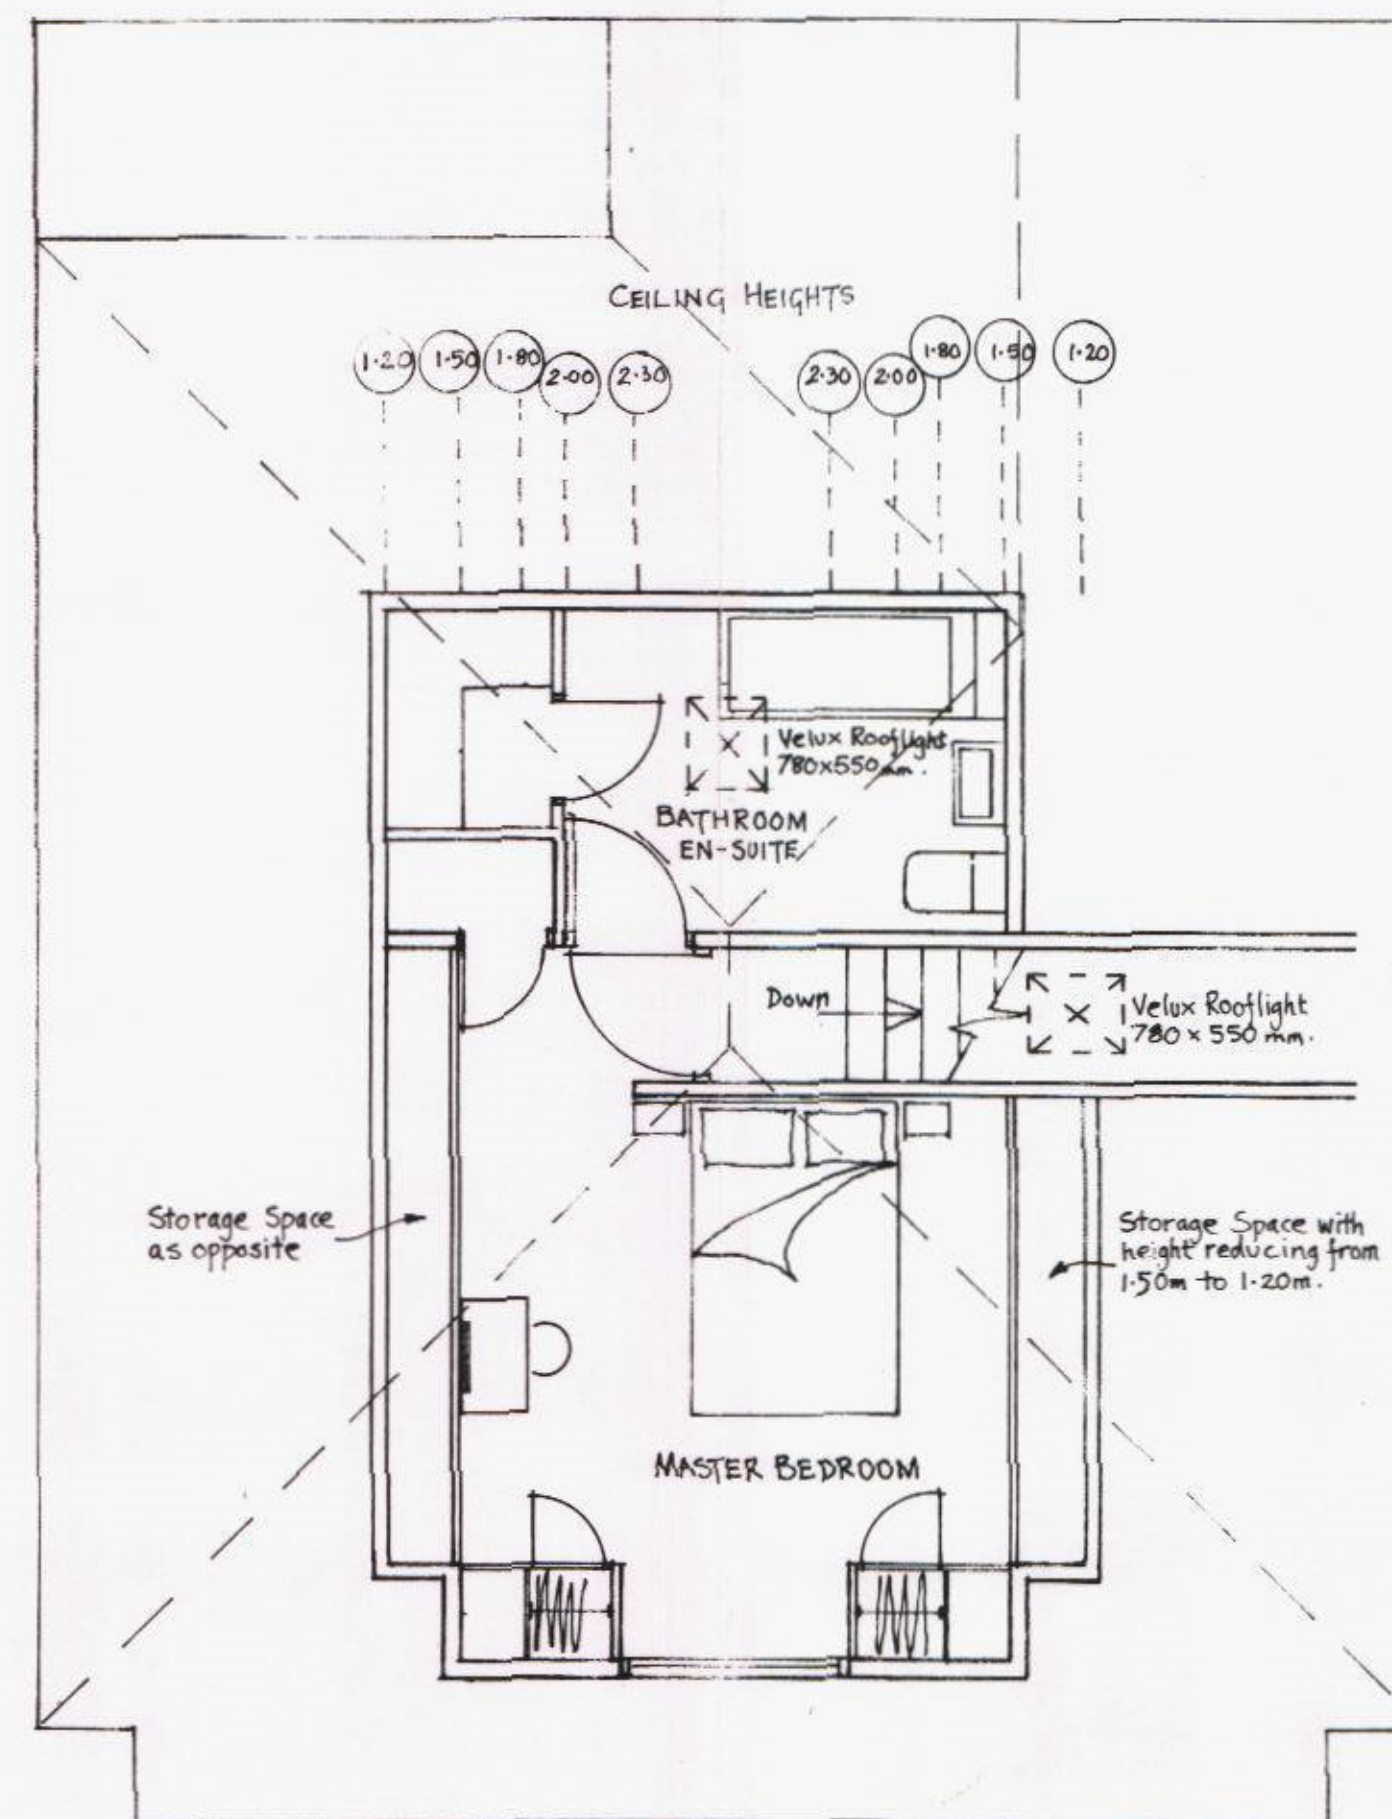

PROPOSED FIRST FLOOR PLAN

NOTE: Ground Floor ceilings may need to be replaced. If this is the case then the existing ground floor ceiling height of 2.70m could be reduced to standard 2.40m height. This would then require one less stair riser & also increase the ceiling heights on the proposed first floor.

HAVANT BOROUGH COUNCIL
20 NOV 2015
RECEIVED

Ray Brown
Building & Planning Consultants

'Rock Cottage'
121 Bognor Road
Chichester
West Sussex
PO19 7TH

Telephone: 01243 783776
Web site: www.rock-cottage.fsworld.co.uk
Email: r.brown.architecture@gmail.com

TITLE
PROPOSED GROUND & FIRST FLOOR PLANS
& PROPOSED ELEVATIONS @
9 ST. ANDREW'S ROAD, HAYLING ISLAND,
HANTS.

CLIENT
MR. & MRS. P. EDWARDS.

SCALE
1/50 & 1/100

DATE
OCT. 2015

DRAWN BY
REB.

DRAWING NO.
RB/FE/223/15 (3 of 3)