






Section A-A.

Scale 1:200



Section B-B.

Scale 1:200

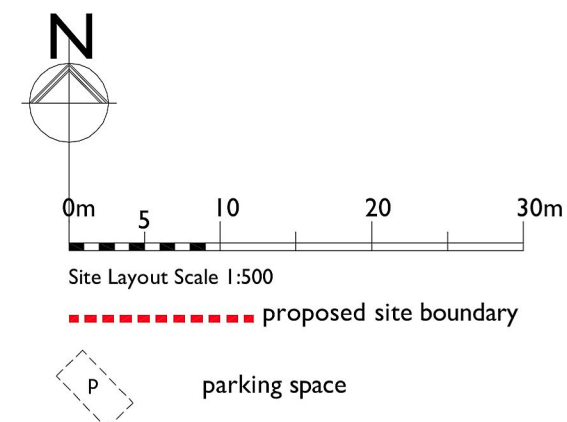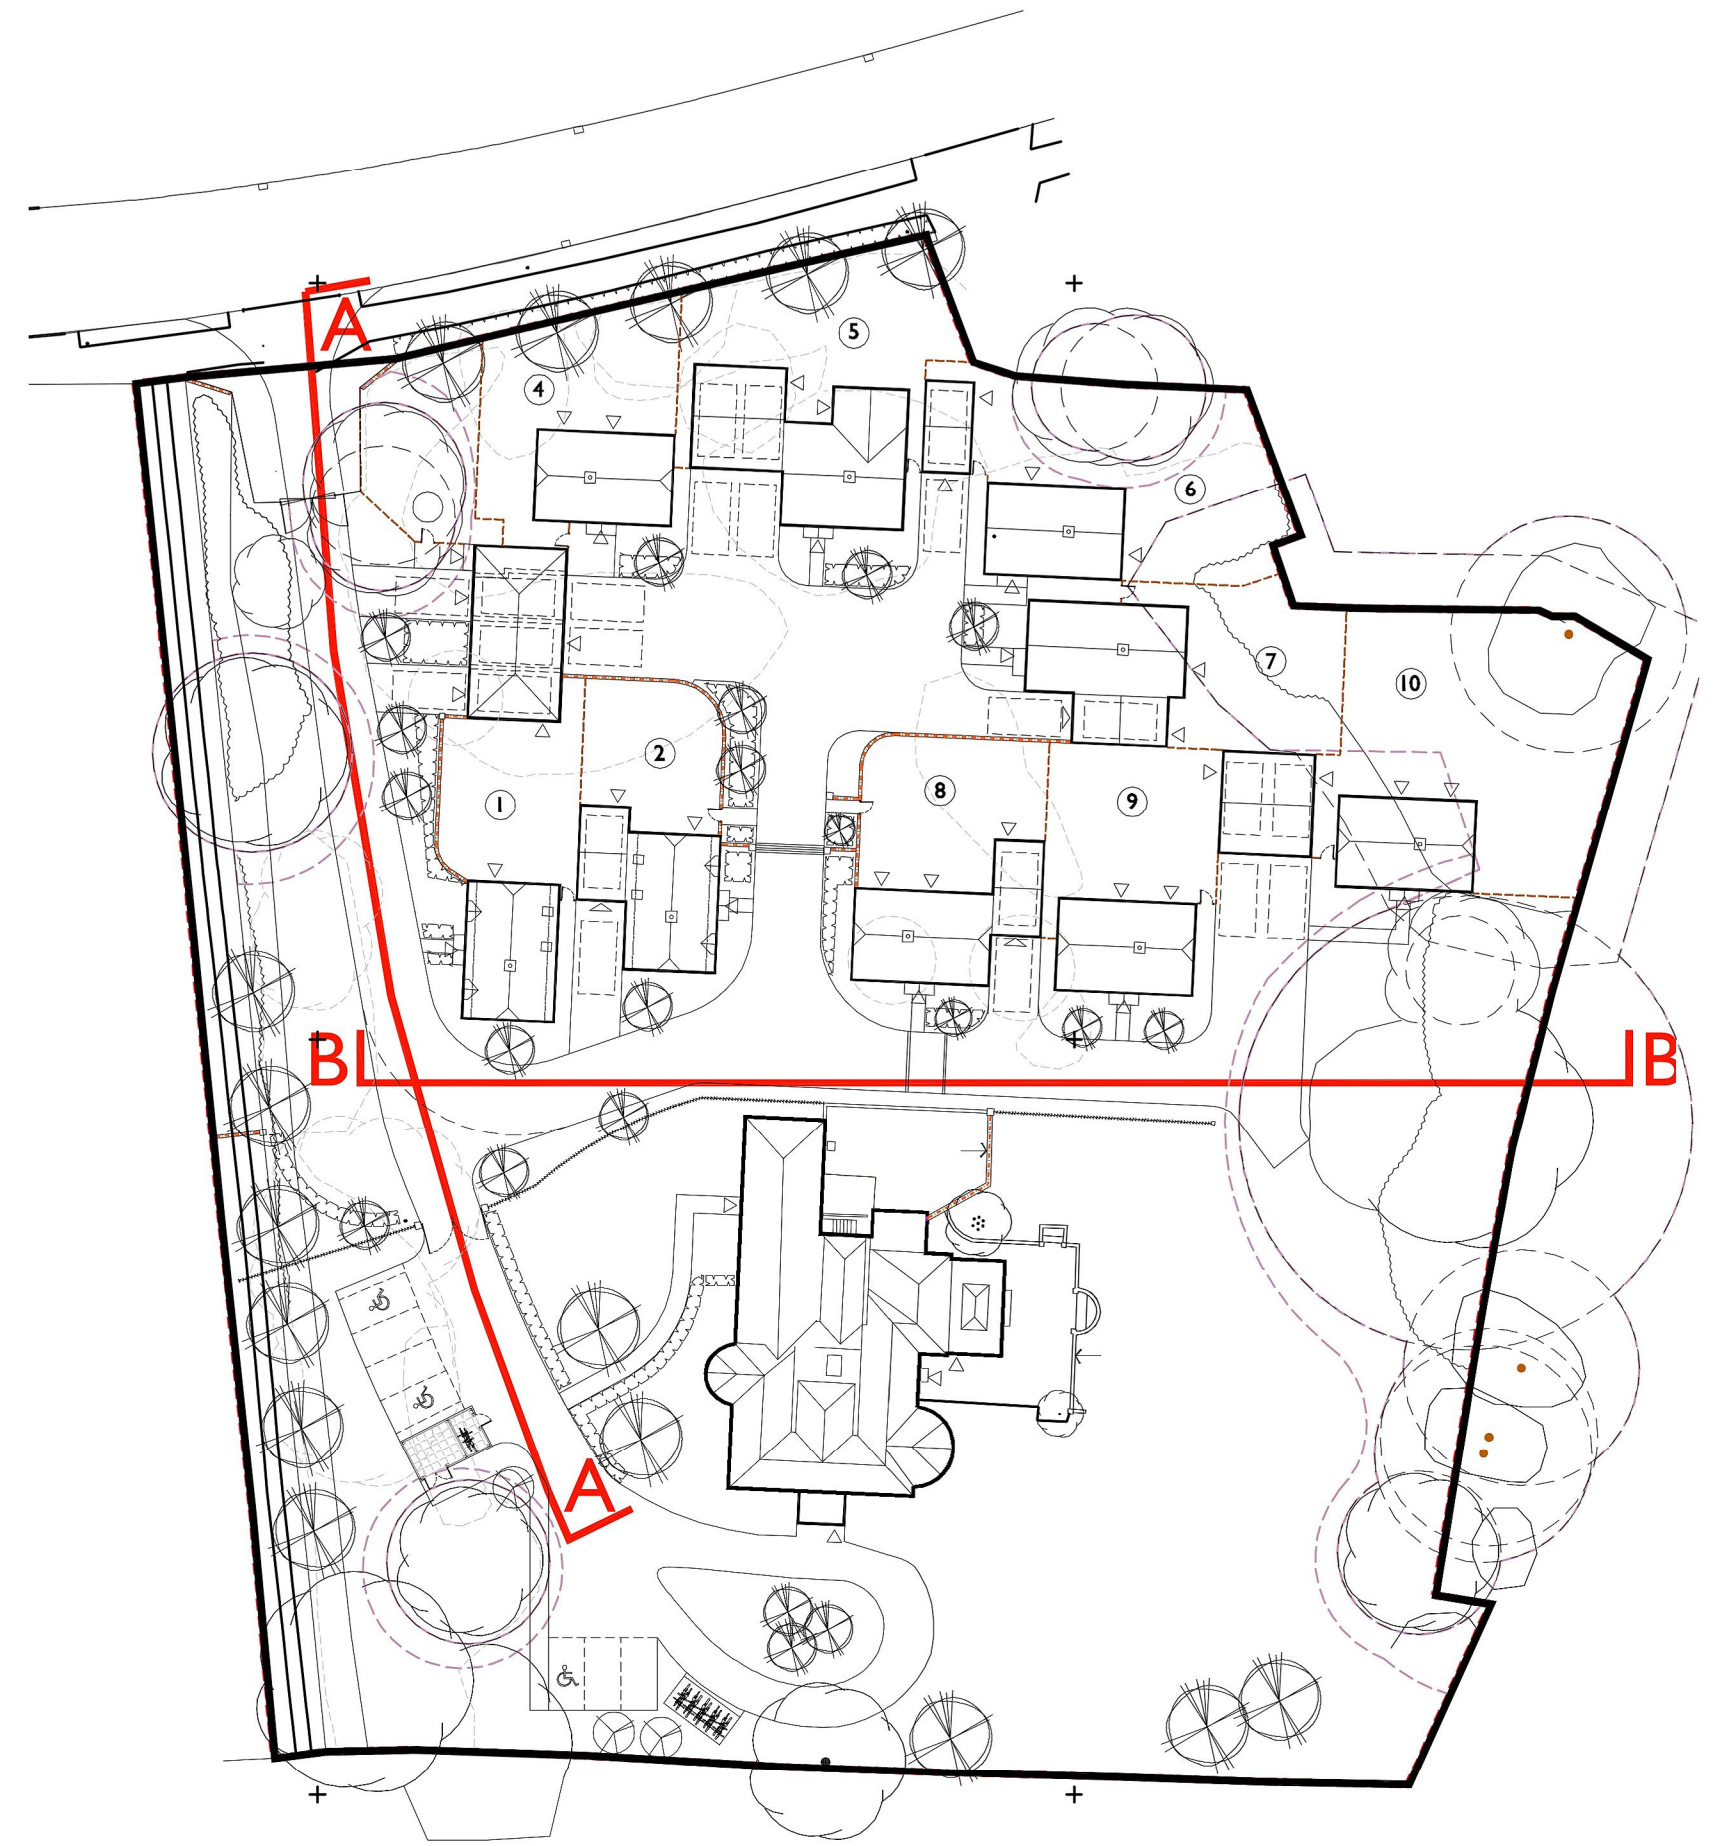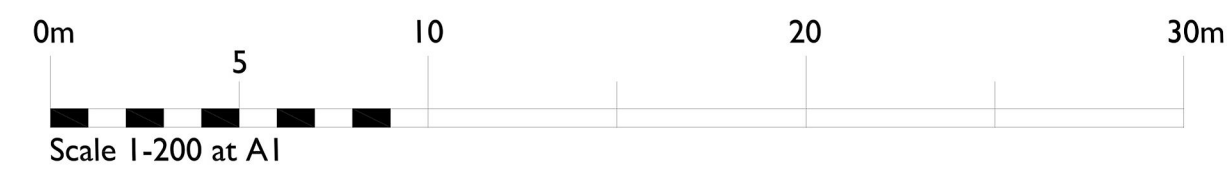

A Street scene elevations

urban pulse

design

The Studio , Unit 17, Vicarage Farm Business Park, Winchester Road,
Fair Oak, Hampshire, SO50 7HD
023 8069 7010
enquiries@urbanpulse.co.uk www.urbanpulse.co.uk

East Leigh House
Bartons Road
Havant
Mildren Homes

Project type: Residential + Commercial	Drawing classification	Work stage: Floor Plans/Elevations
---	------------------------	---------------------------------------

DRAWING TITLE
Site Sections
& Street Scenes

MILDREN
HOMES

SCALE 1:200	SHEET SIZE A1	SHEET No. of 1	DRAWN ML	CHKD	DATE 29/09/2016	CAD FILE
----------------	------------------	-------------------	-------------	------	--------------------	----------

Detail Planning

14-1096-075