

PROPOSED

NOTES:


Dimensions to be checked on site before commencing work.
Any discrepancies shall be reported to the architect immediately.

Do not scale from these drawings except for planning purposes.


Use figured dimensions only.

Where applicable this drawing is to be read in conjunction with other consultants' drawings.


All drawings to be read in conjunction with specification and all other drawings including structural engineer and mechanical and electrical drawings / specification

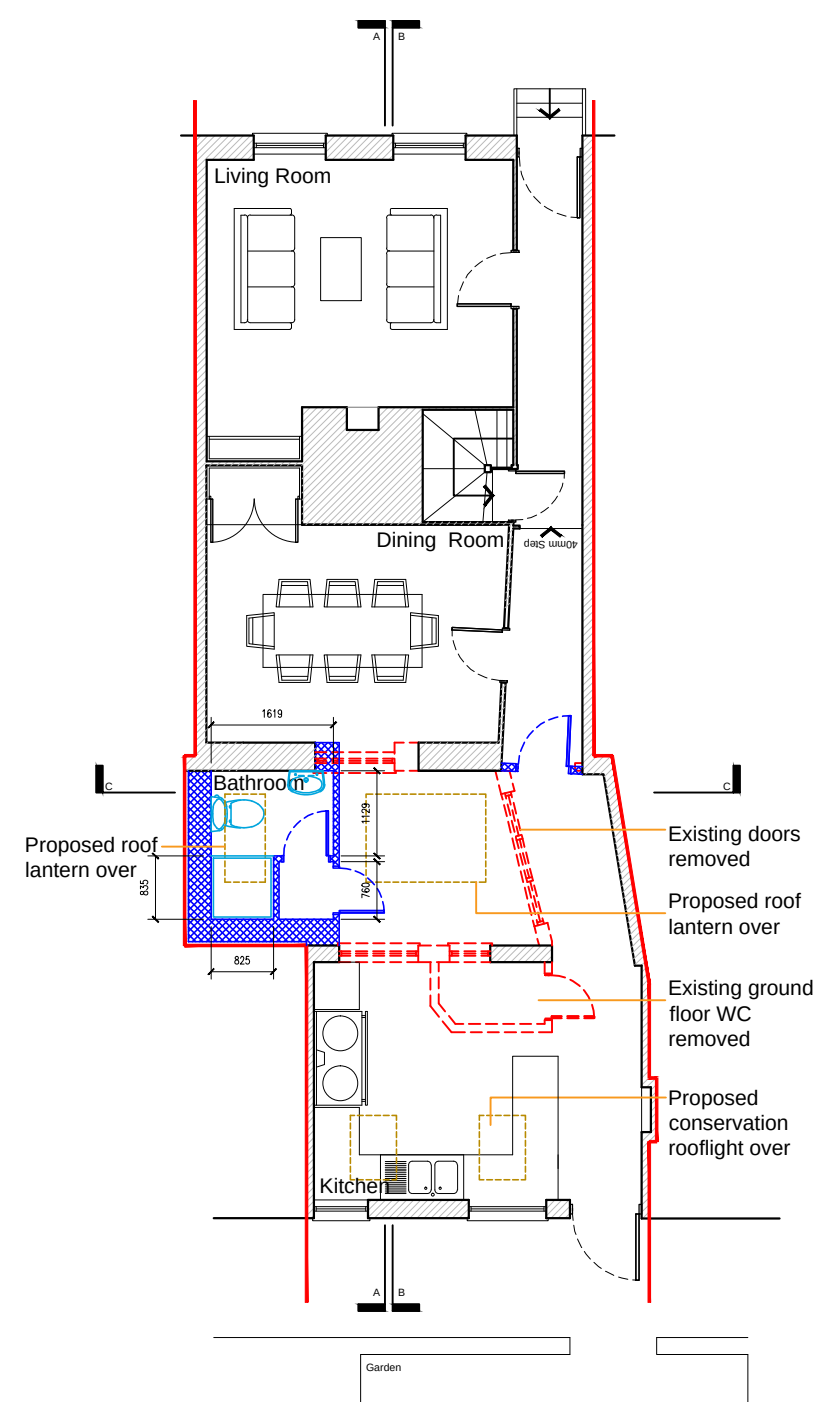

Proposed Ground Floor Plan
1:100

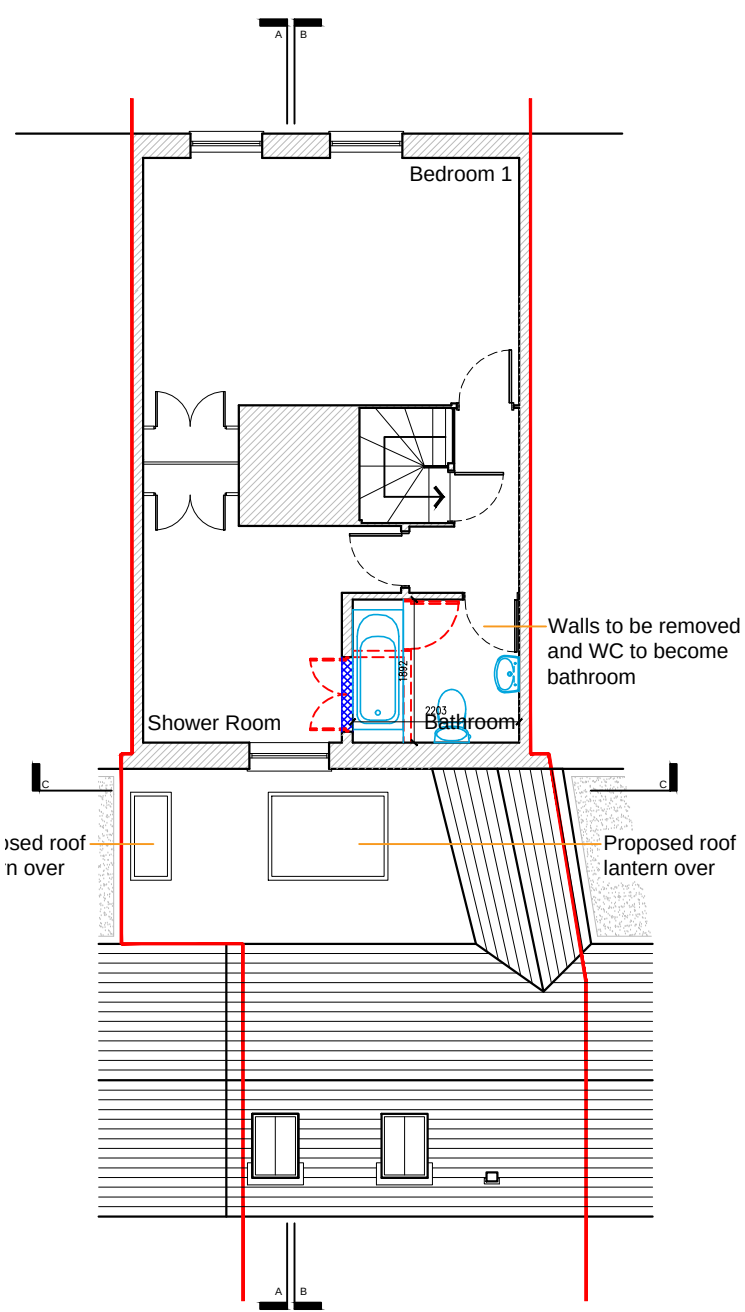



Proposed First Floor Plan
1:100

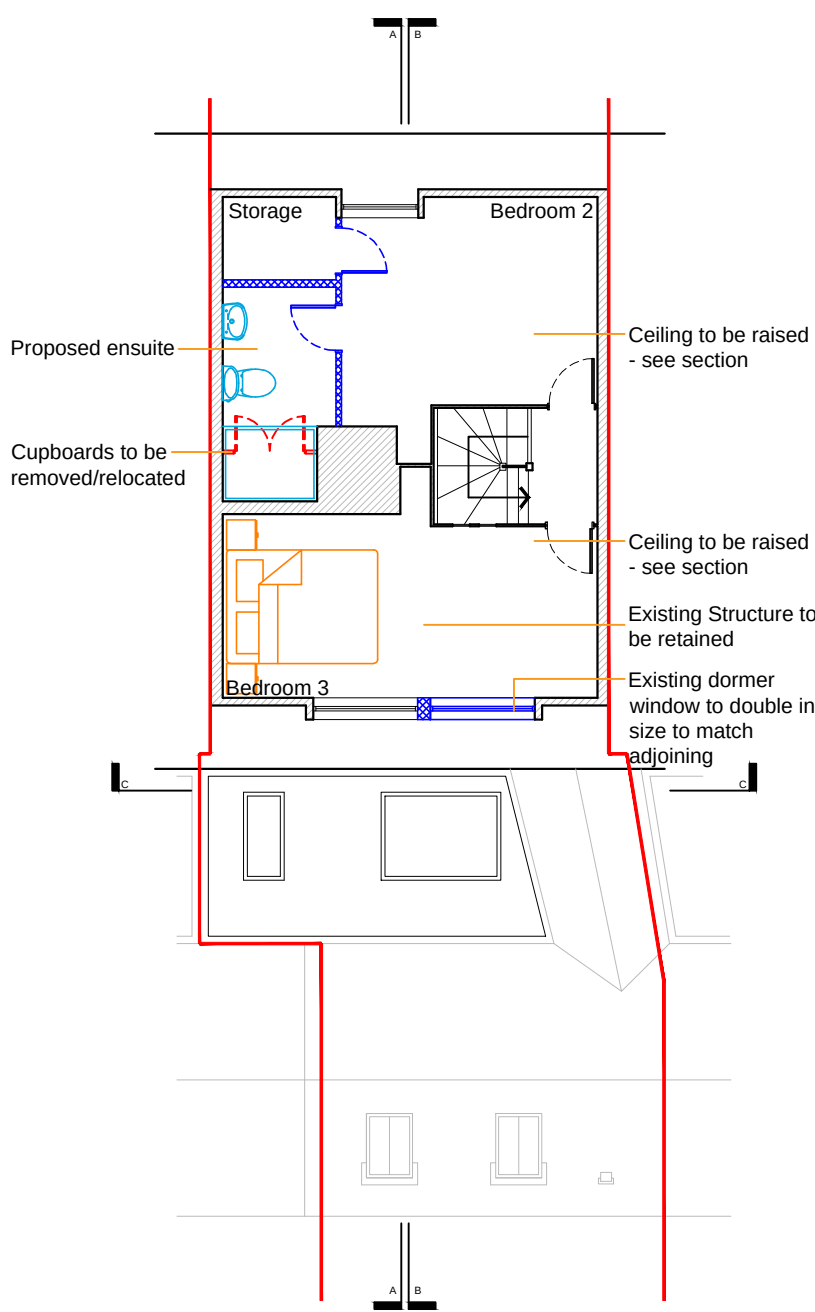


Proposed Second Floor Plan
1:100




BLOCK PLAN
1:500

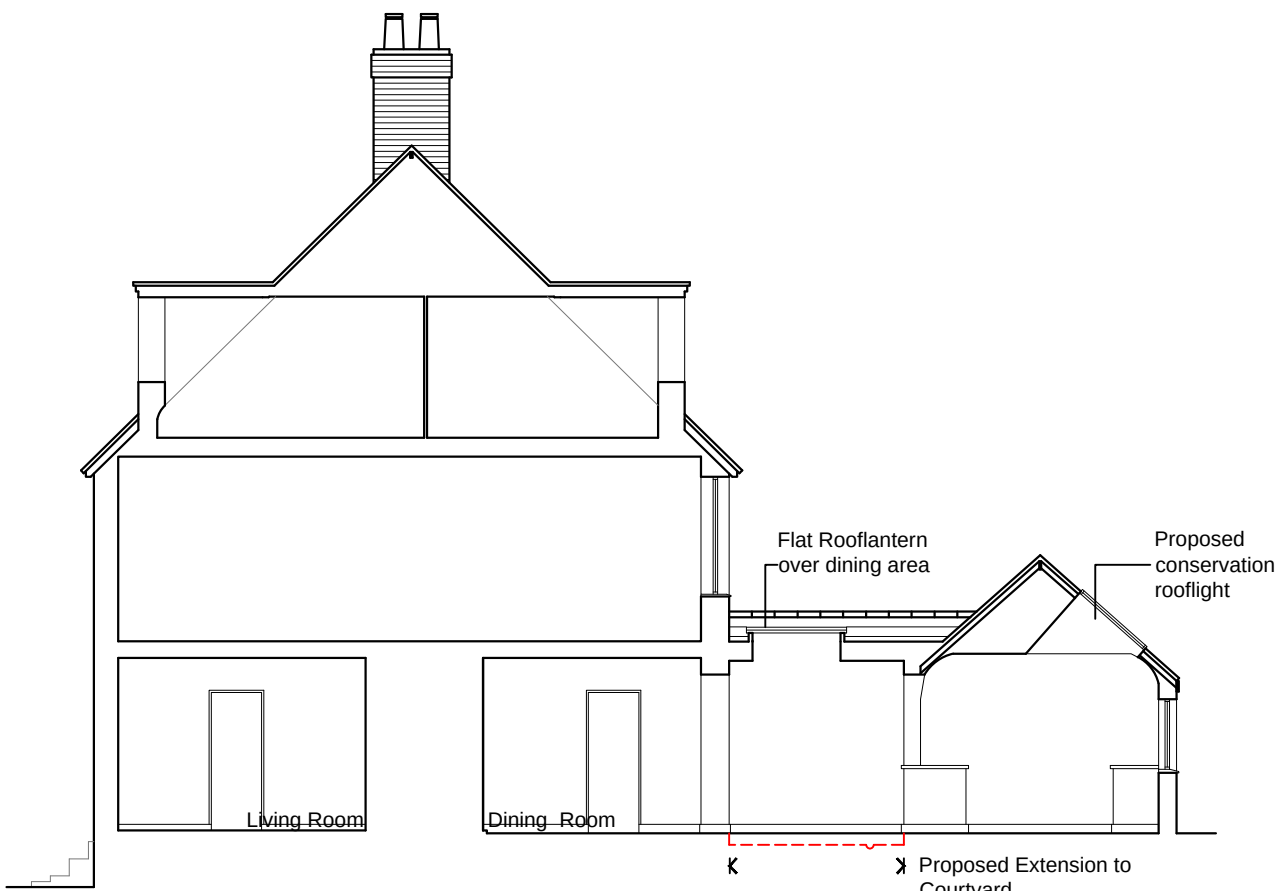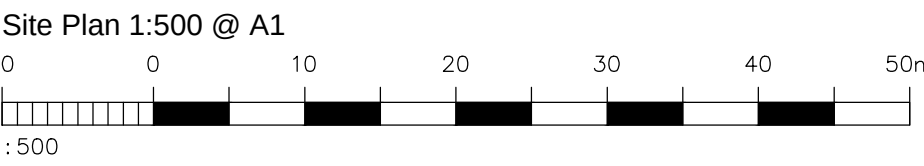


Proposed Section BB
1:100

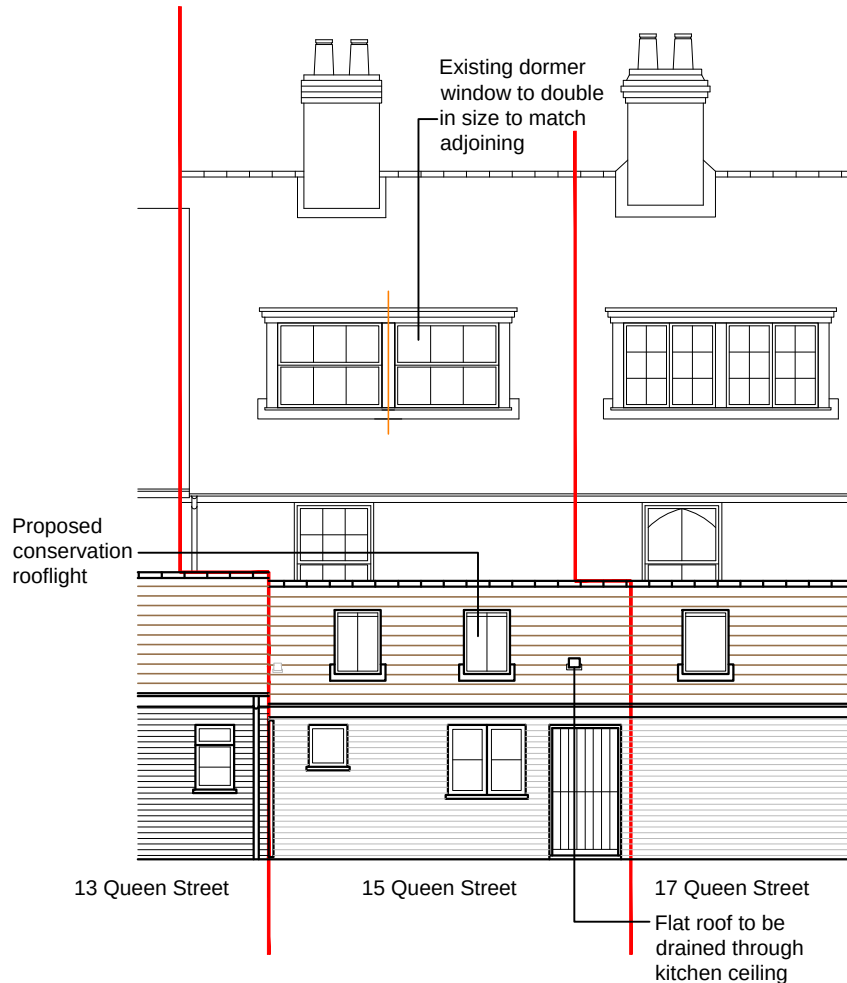


Proposed South Elevation
1:100

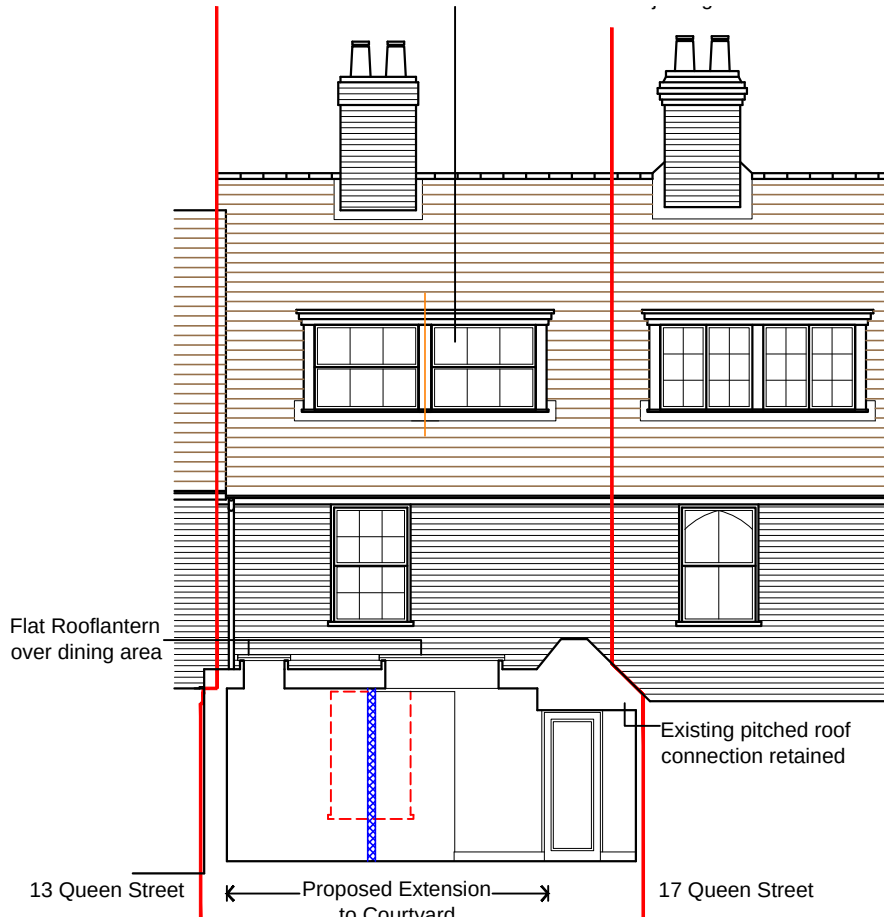

Proposed Section CC
1:100

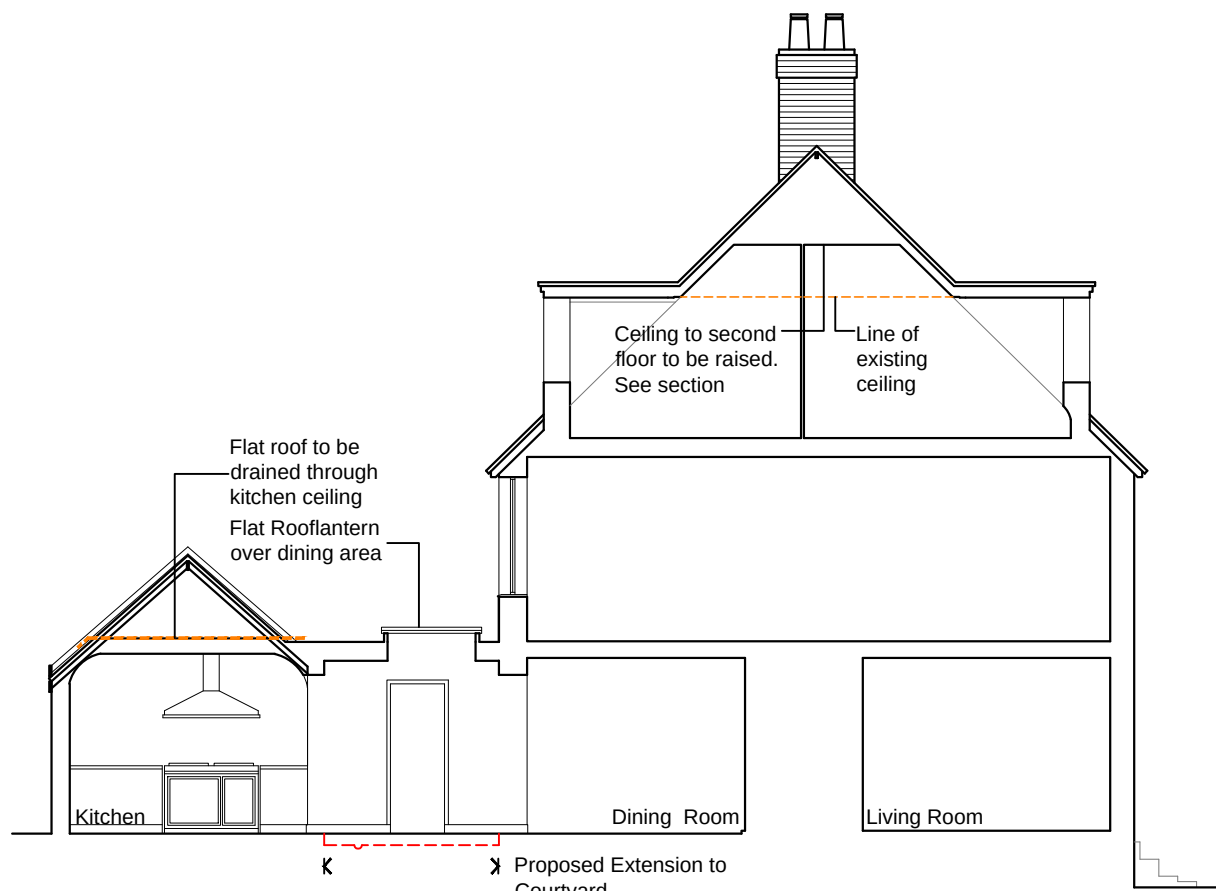

Proposed Section AA
1:100

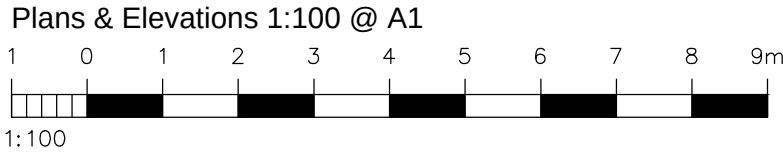

KEY:
Proposed
Existing
Removal
Boundary
Hidden below
Element above
Structure above

REV	DATE	AMENDMENT	DRAWN

Helyer Davies Architects Ltd
1 The Old Flour Mill,
Emsworth, PO10 7BT
01243 370 715

www.hdarchitects.co.uk mail@hdarchitects.co.uk

CLIENT
Philippa Garety

PROJECT
15 Queen Street
Emsworth

DRAWING
Proposed Plans

SCALE
as noted @A1

DATE July 2016	DRAWN JB/THGD
DRAWING NUMBER 16017 - 02	REVISION