




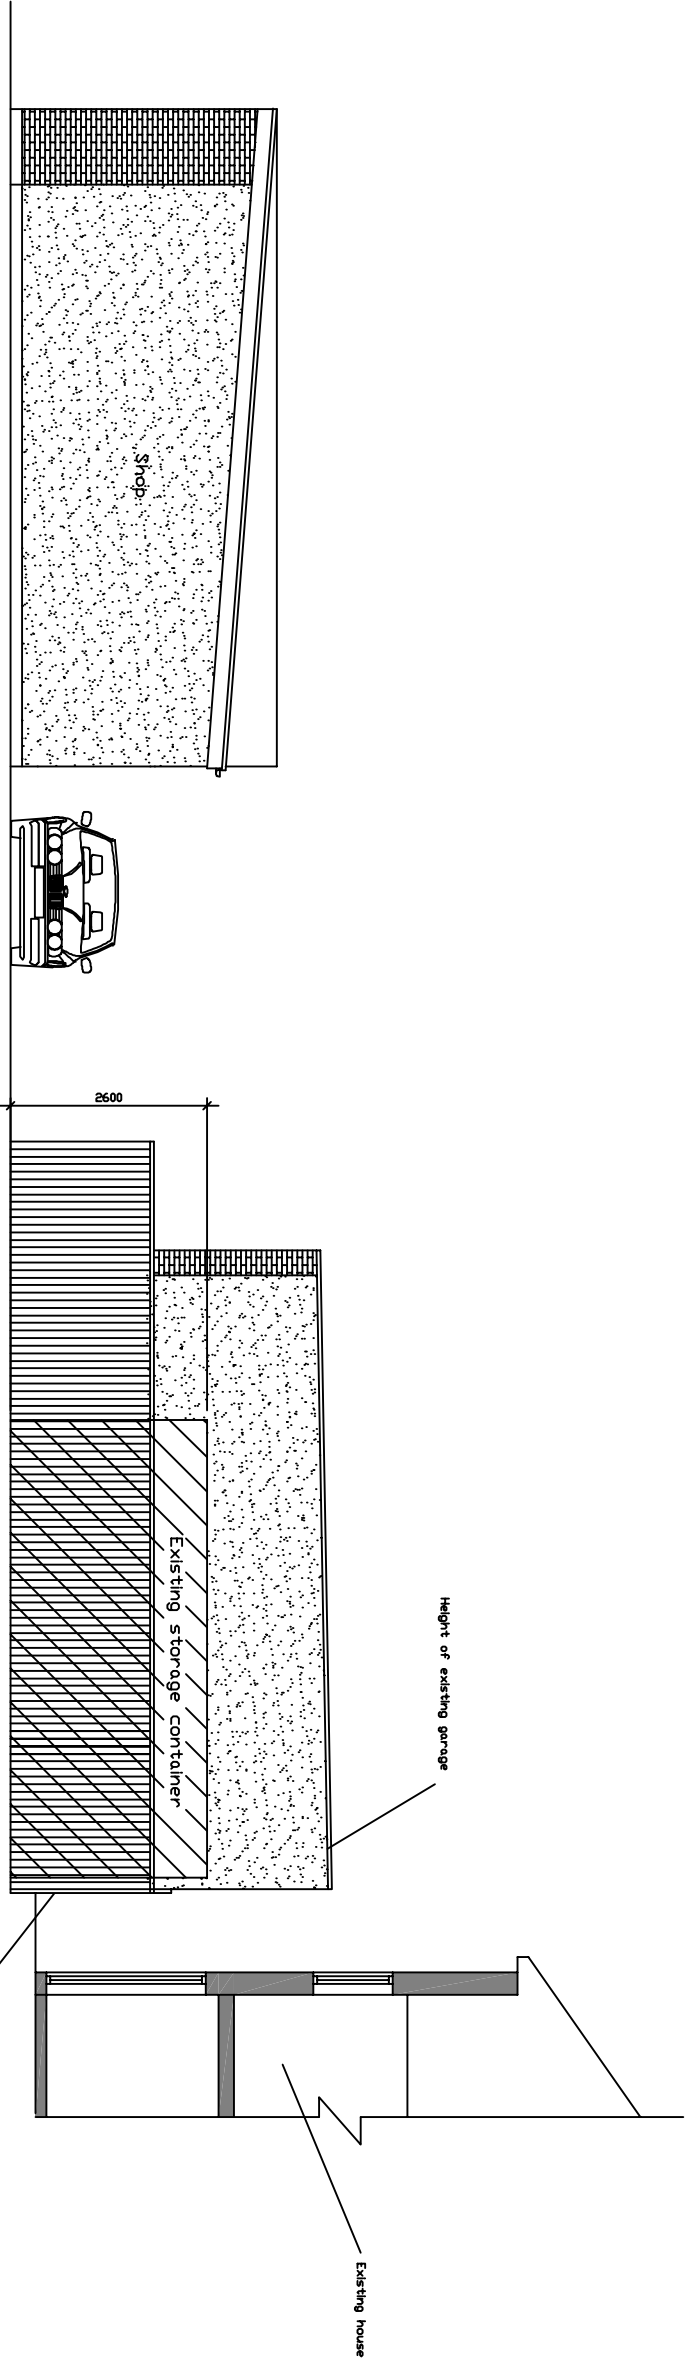


SIDE ELEVATION

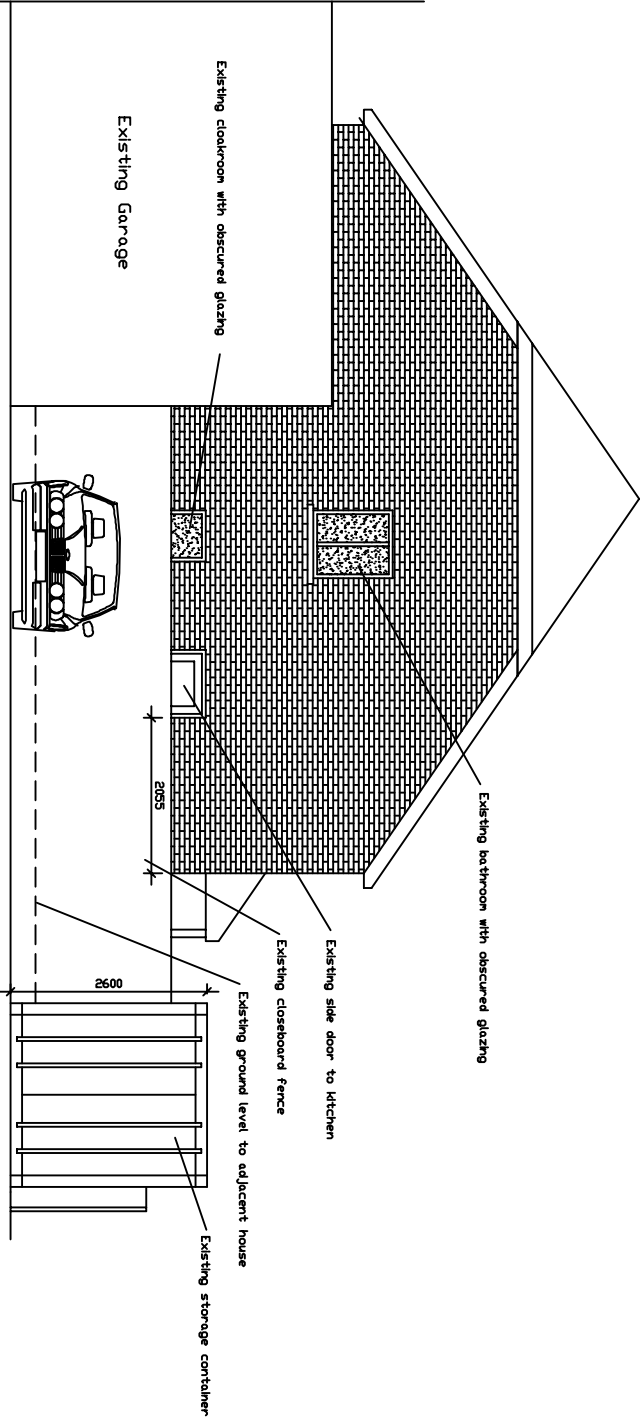

FRONT ELEVATION

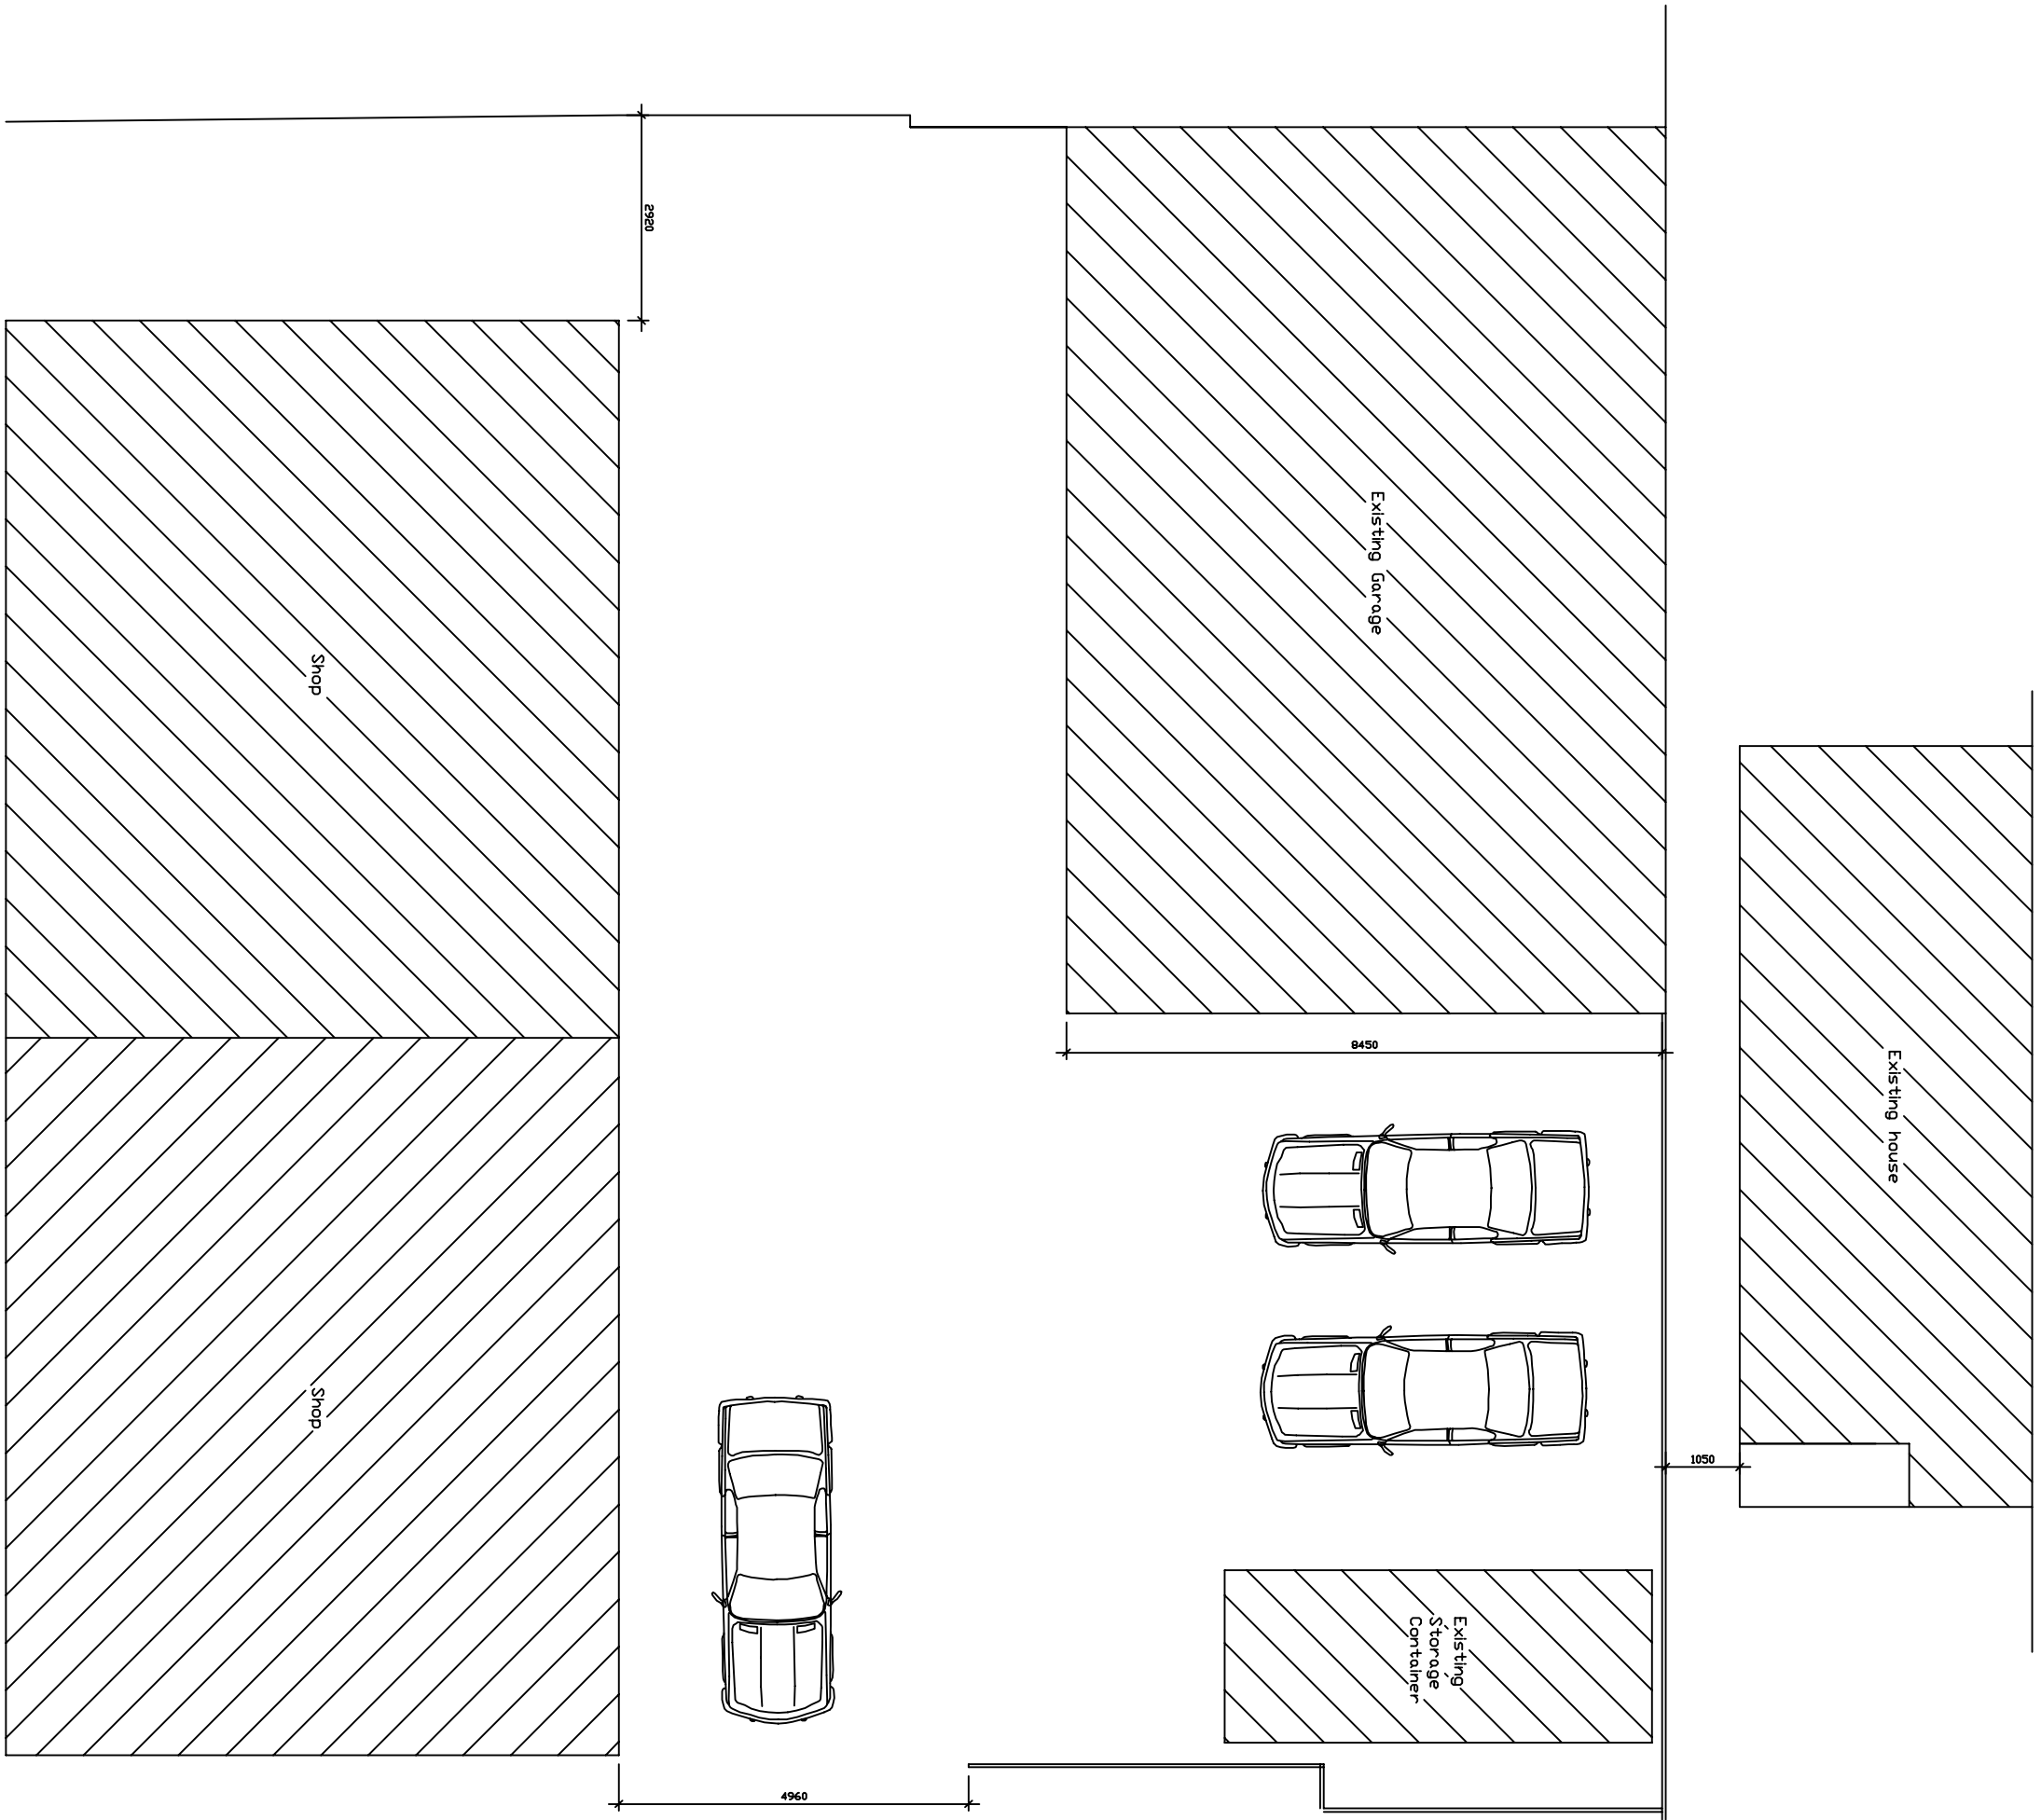


FLOOR PLAN

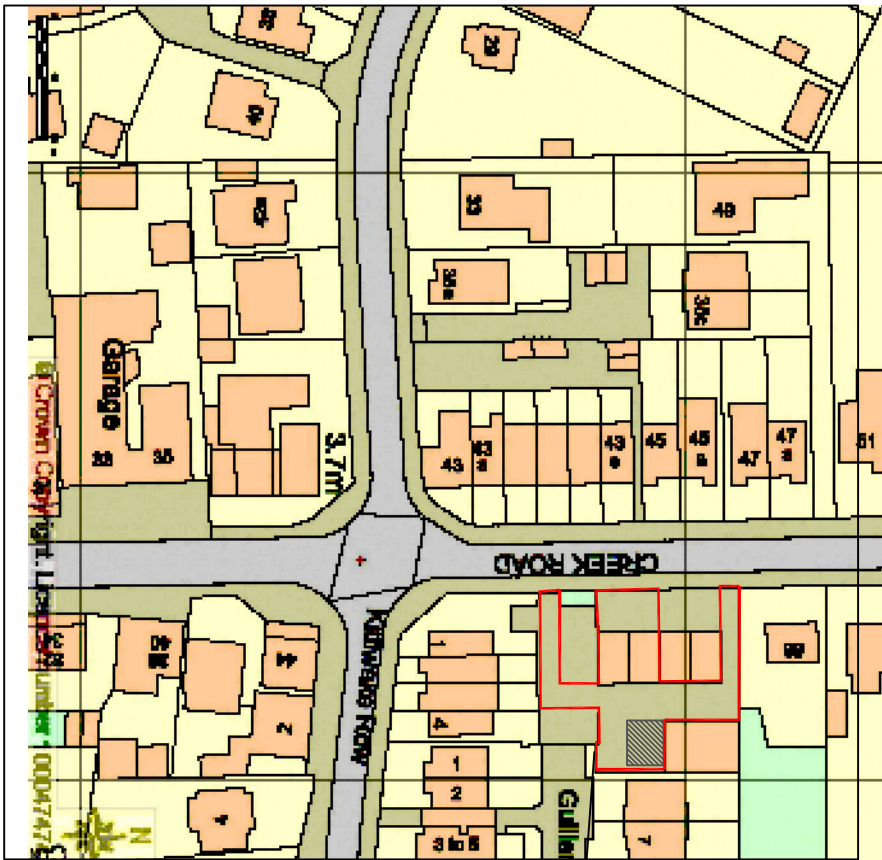

LOCATION PLAN 1:1250



PHOTO

 

Address: Proposed Office/Store to rear Sandypoint Convenience Store 50-52 Creek Road Hayling Island PD11 9RE	
Drawing Title: Existing Plans & Elevations	
Drawing Number: Planning/001	Scale: 1:100 @ A1
Date: Oct 2015	Rev: