



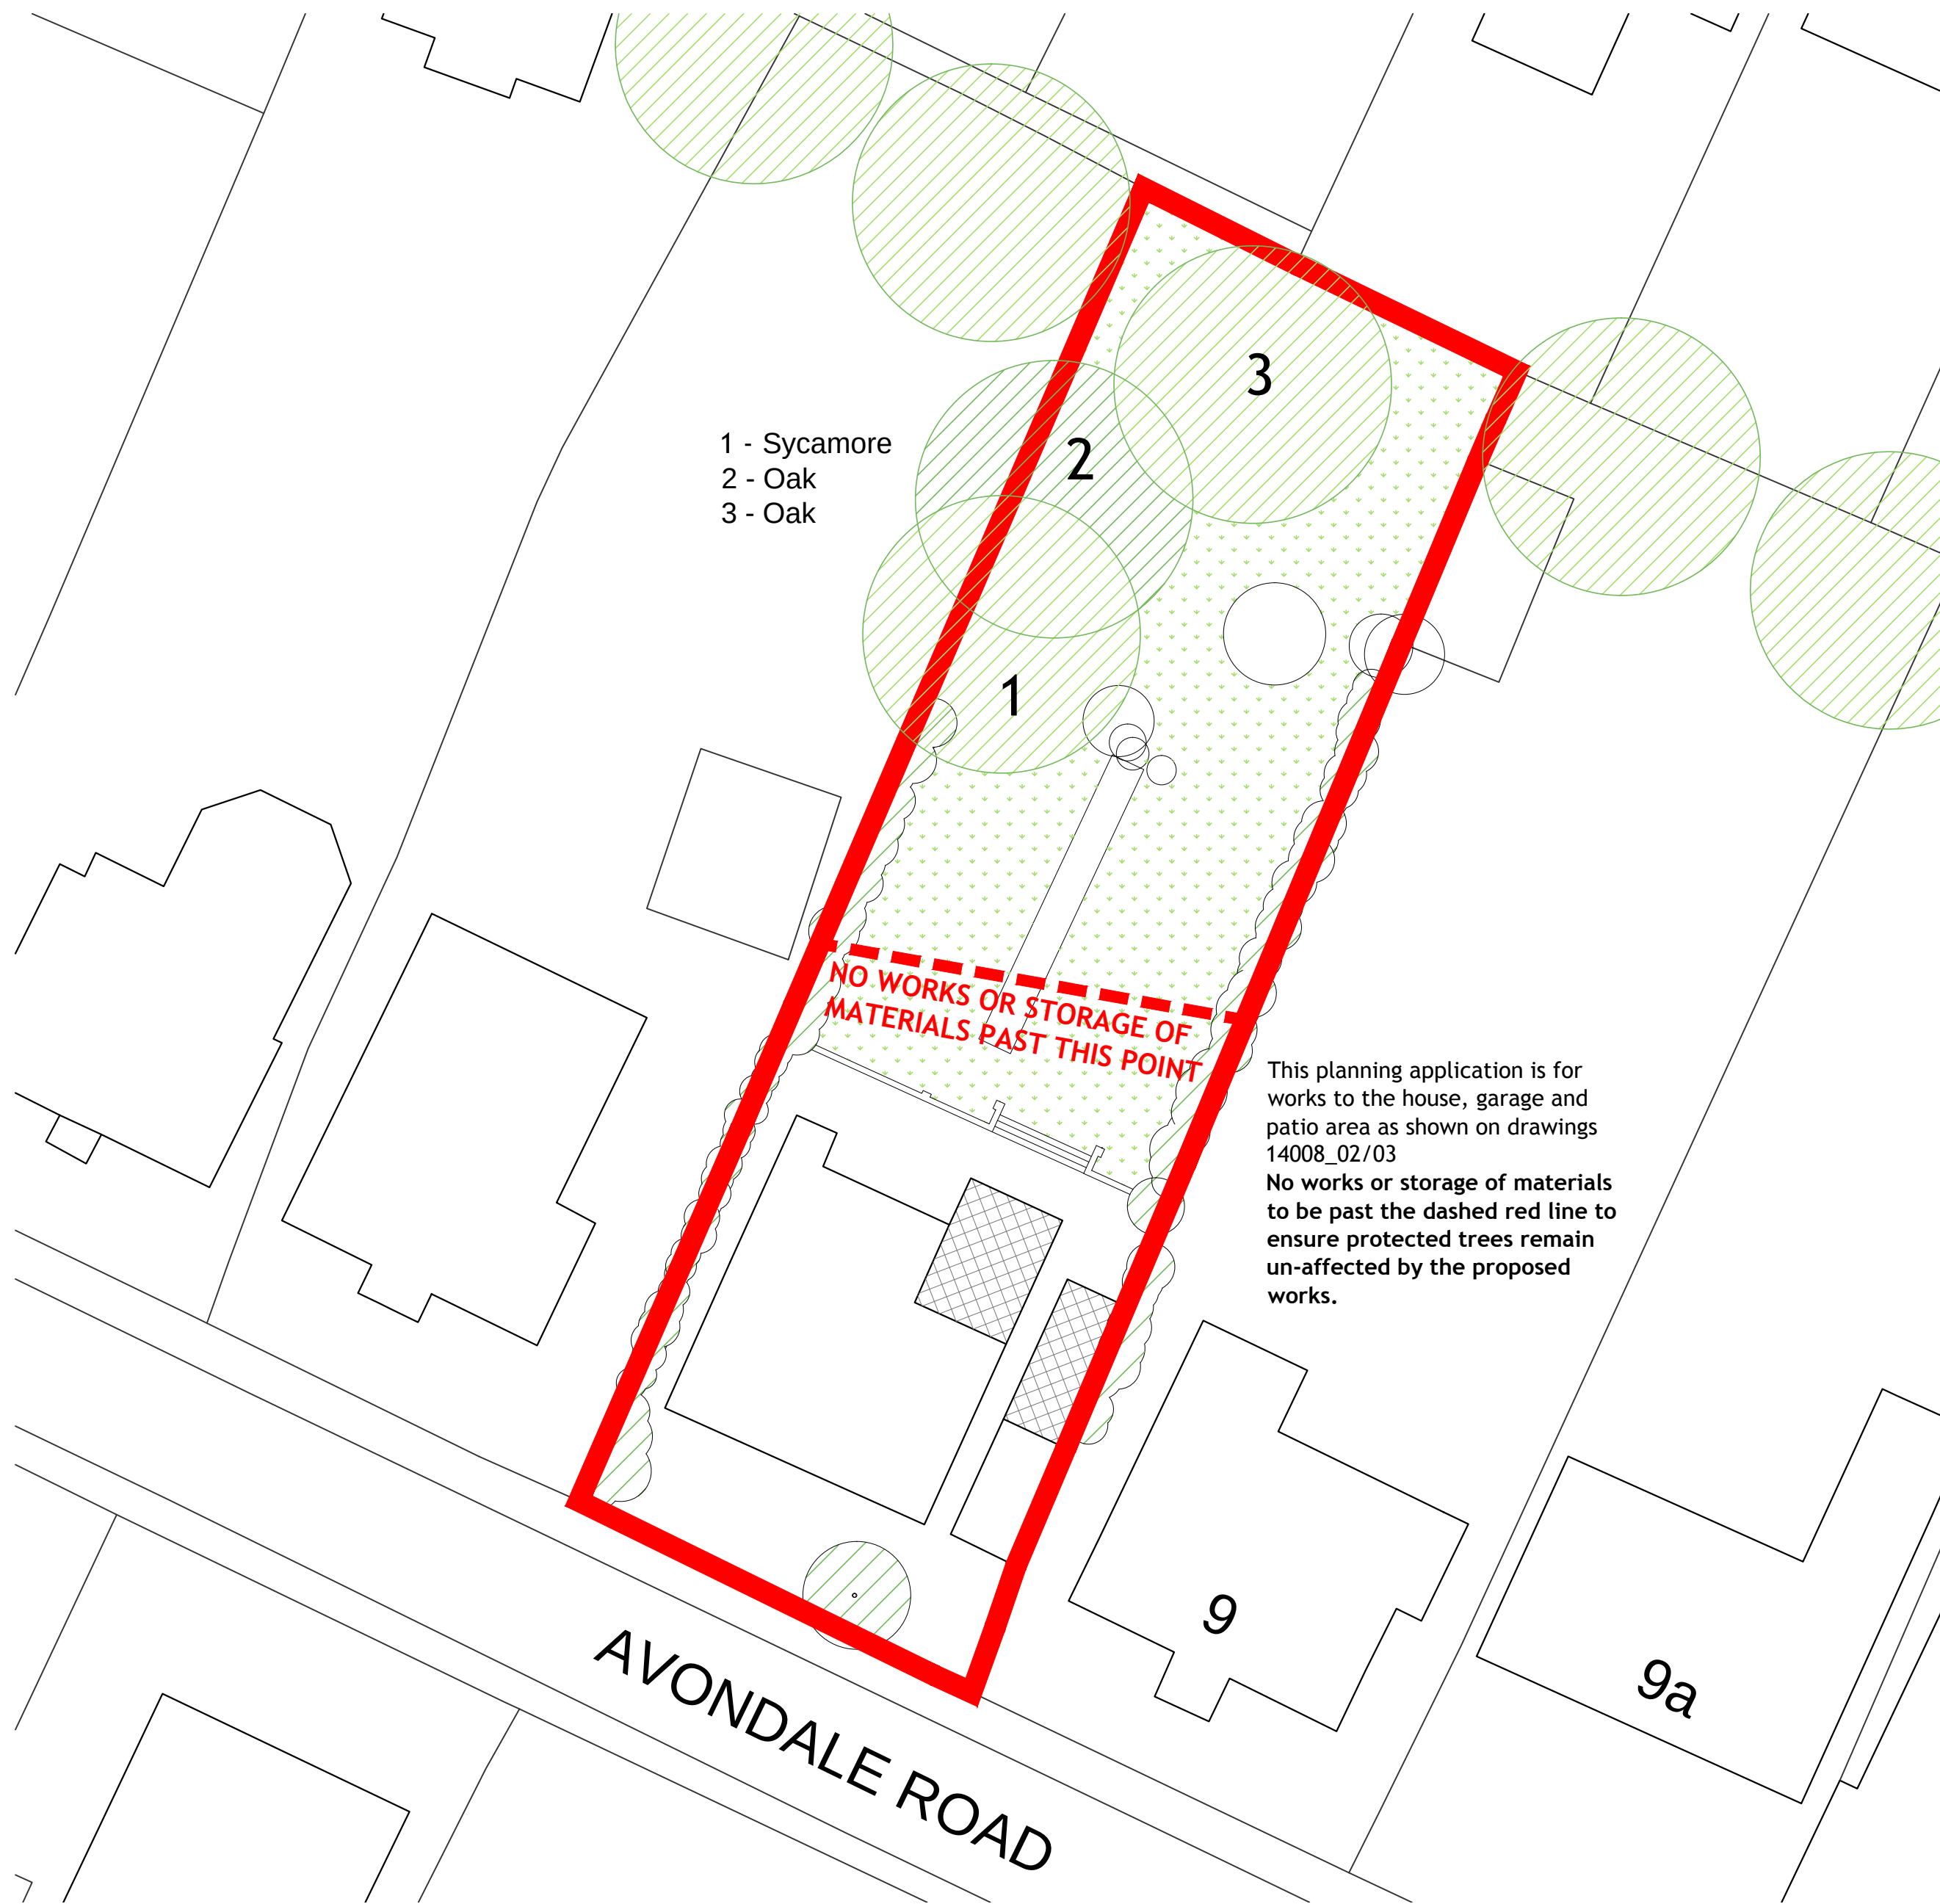

Ordinance Survey, (c) Crown Copyright 2015. All rights reserved. Licence number 100022432

SITE PLAN - 1.200

Plan showing location of protected trees at and adjacent to 7 Avondale Road, Waterlooville, PO7 7ST

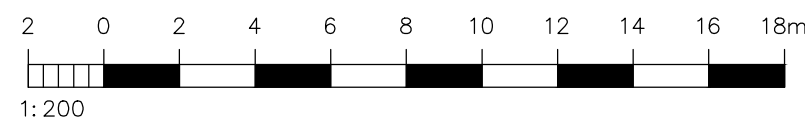

NOTES:

Dimensions to be checked on site before commencing work. Any discrepancies shall be reported to the architect immediately.

Do not scale from these drawings except for planning purposes.

Use figured dimensions only.

Where applicable this drawing is to be read in conjunction with other consultants' drawings.

All drawings to be read in conjunction with specification and all other drawings including structural engineer and mechanical and electrical drawings / specification

REV	DATE	AMENDMENT	DRAWN



Helyer Davies Architects Ltd
1 The Old Flour Mill,
Emsworth, PO10 7BT
01243 370 715

www.hdarchitects.co.uk mail@hdarchitects.co.uk

CLIENT
Mr A Cook

PROJECT
7 Avondale Road
Waterlooville
Hampshire
PO7 7ST

DRAWING
TPO plan

SCALE
as noted @A2

DATE July 2015	DRAWN TW
DRAWING NUMBER 14008-04	REVISION *