
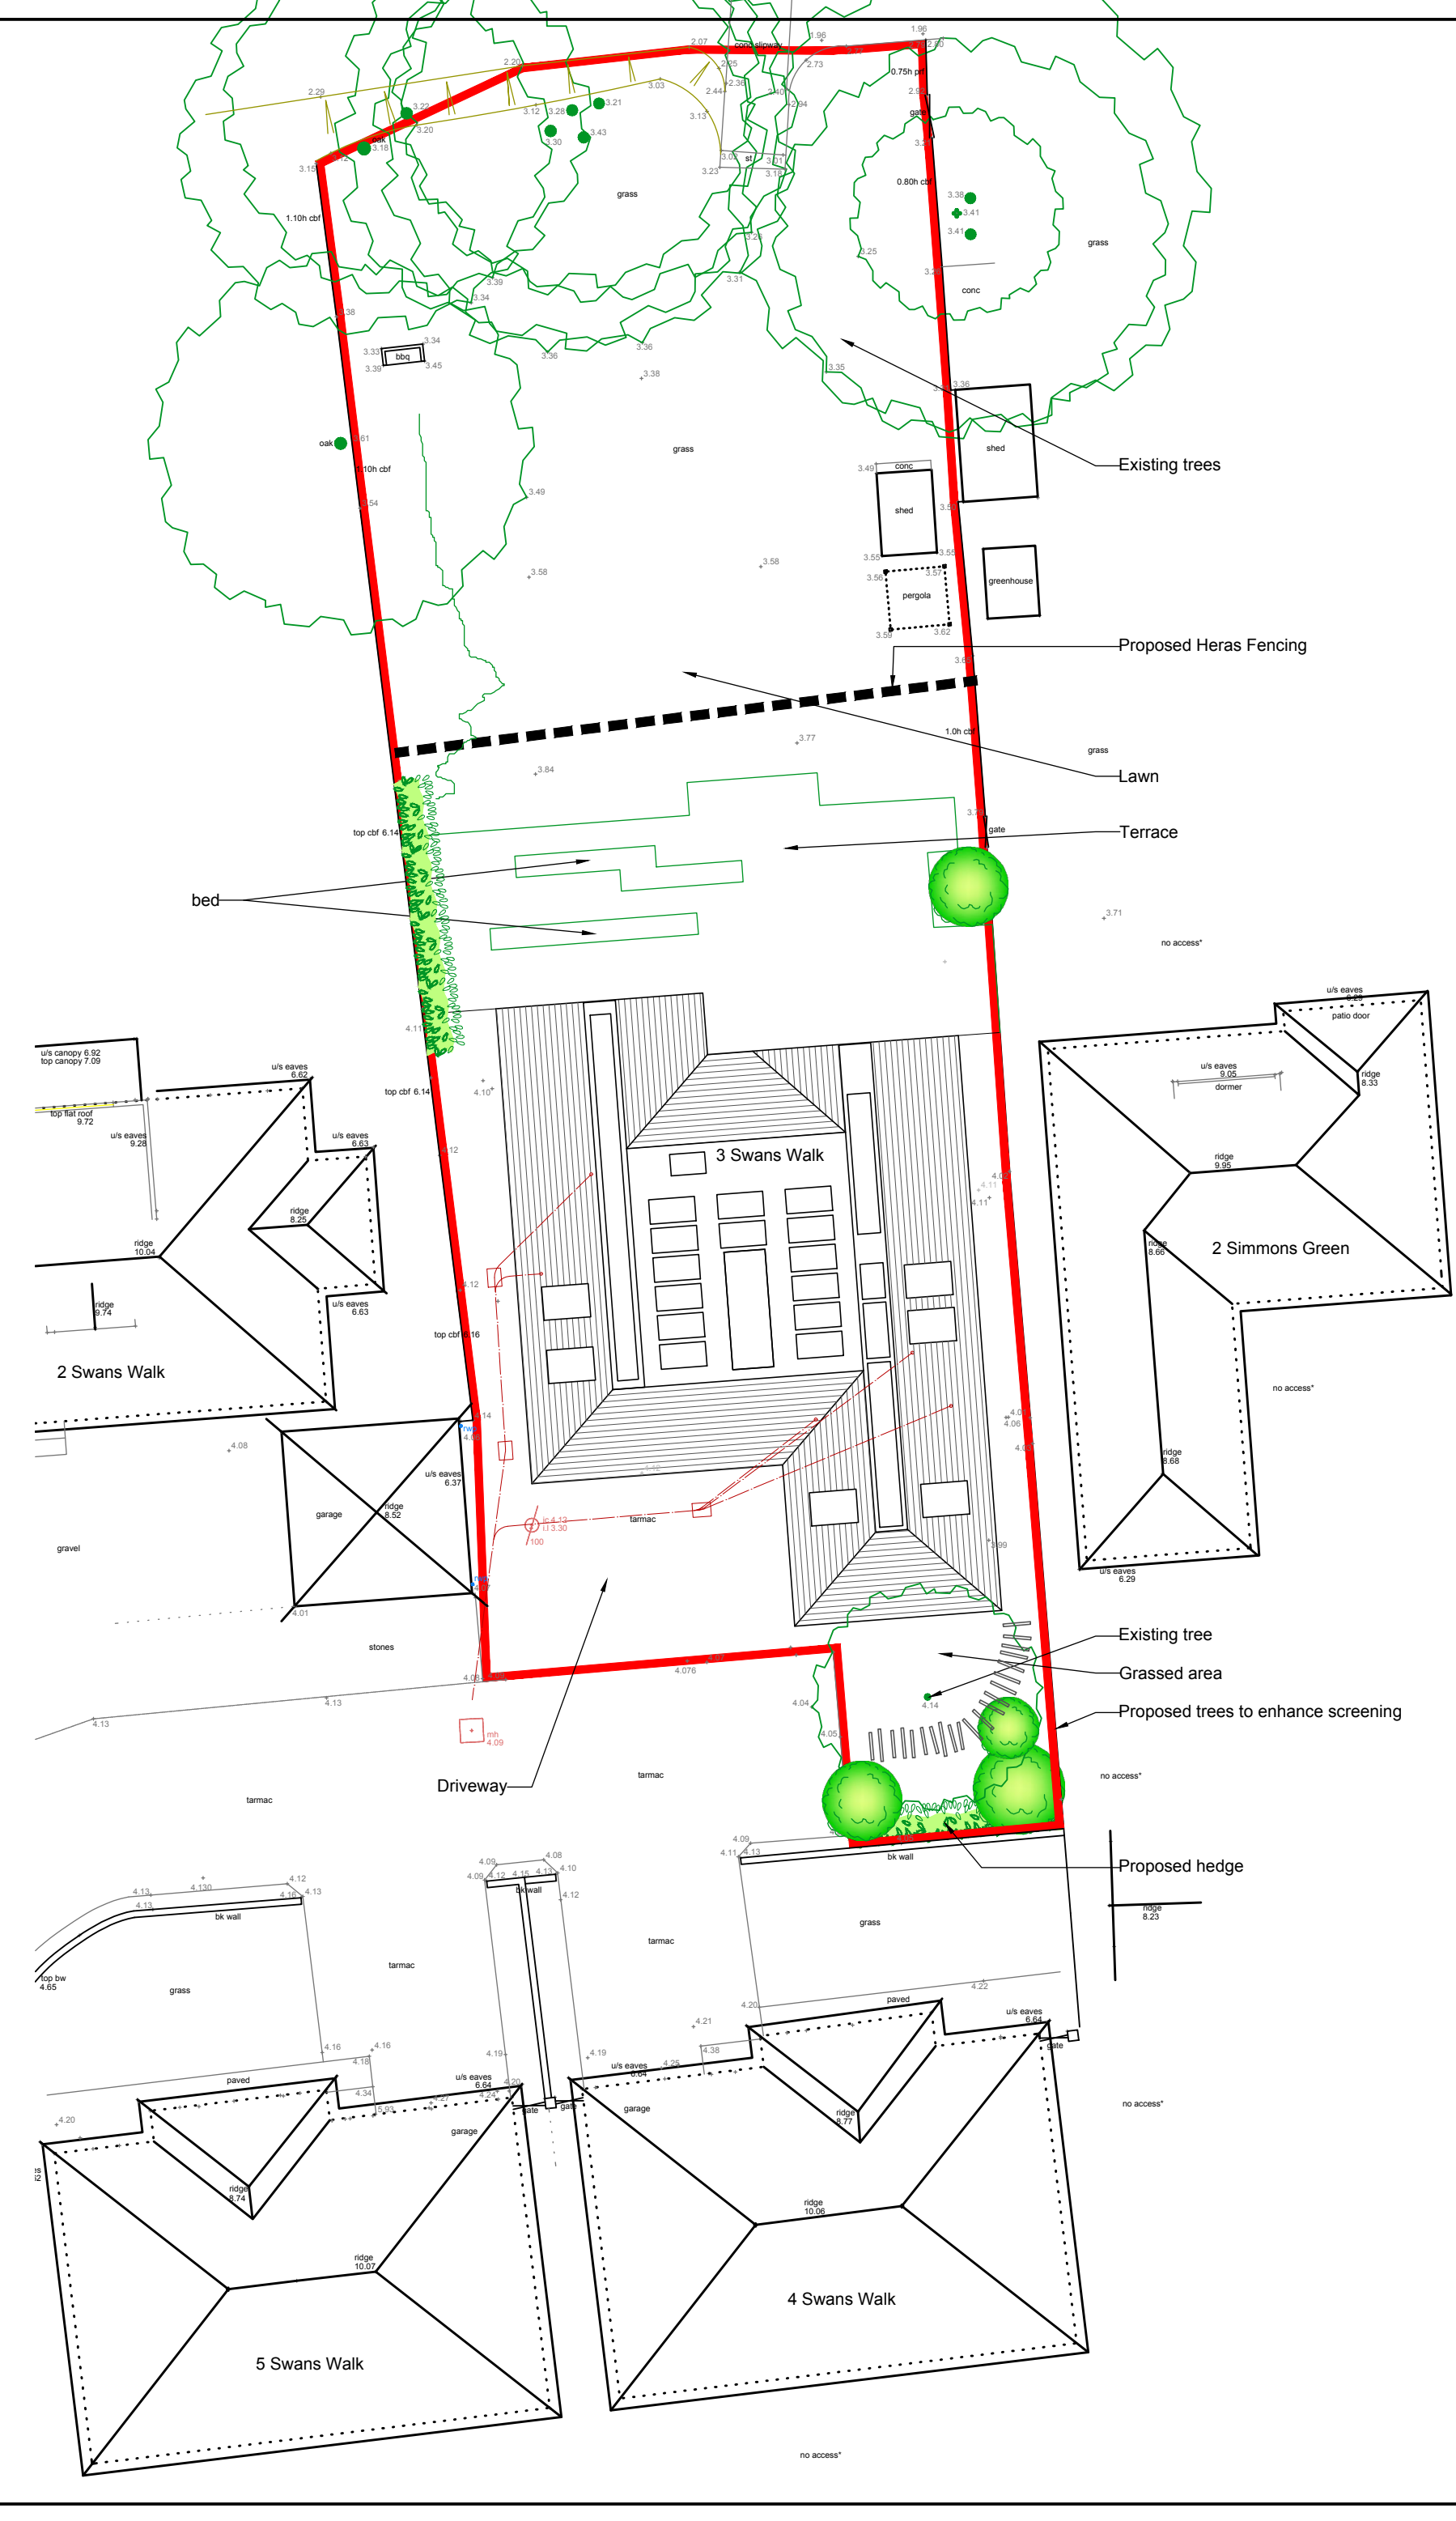


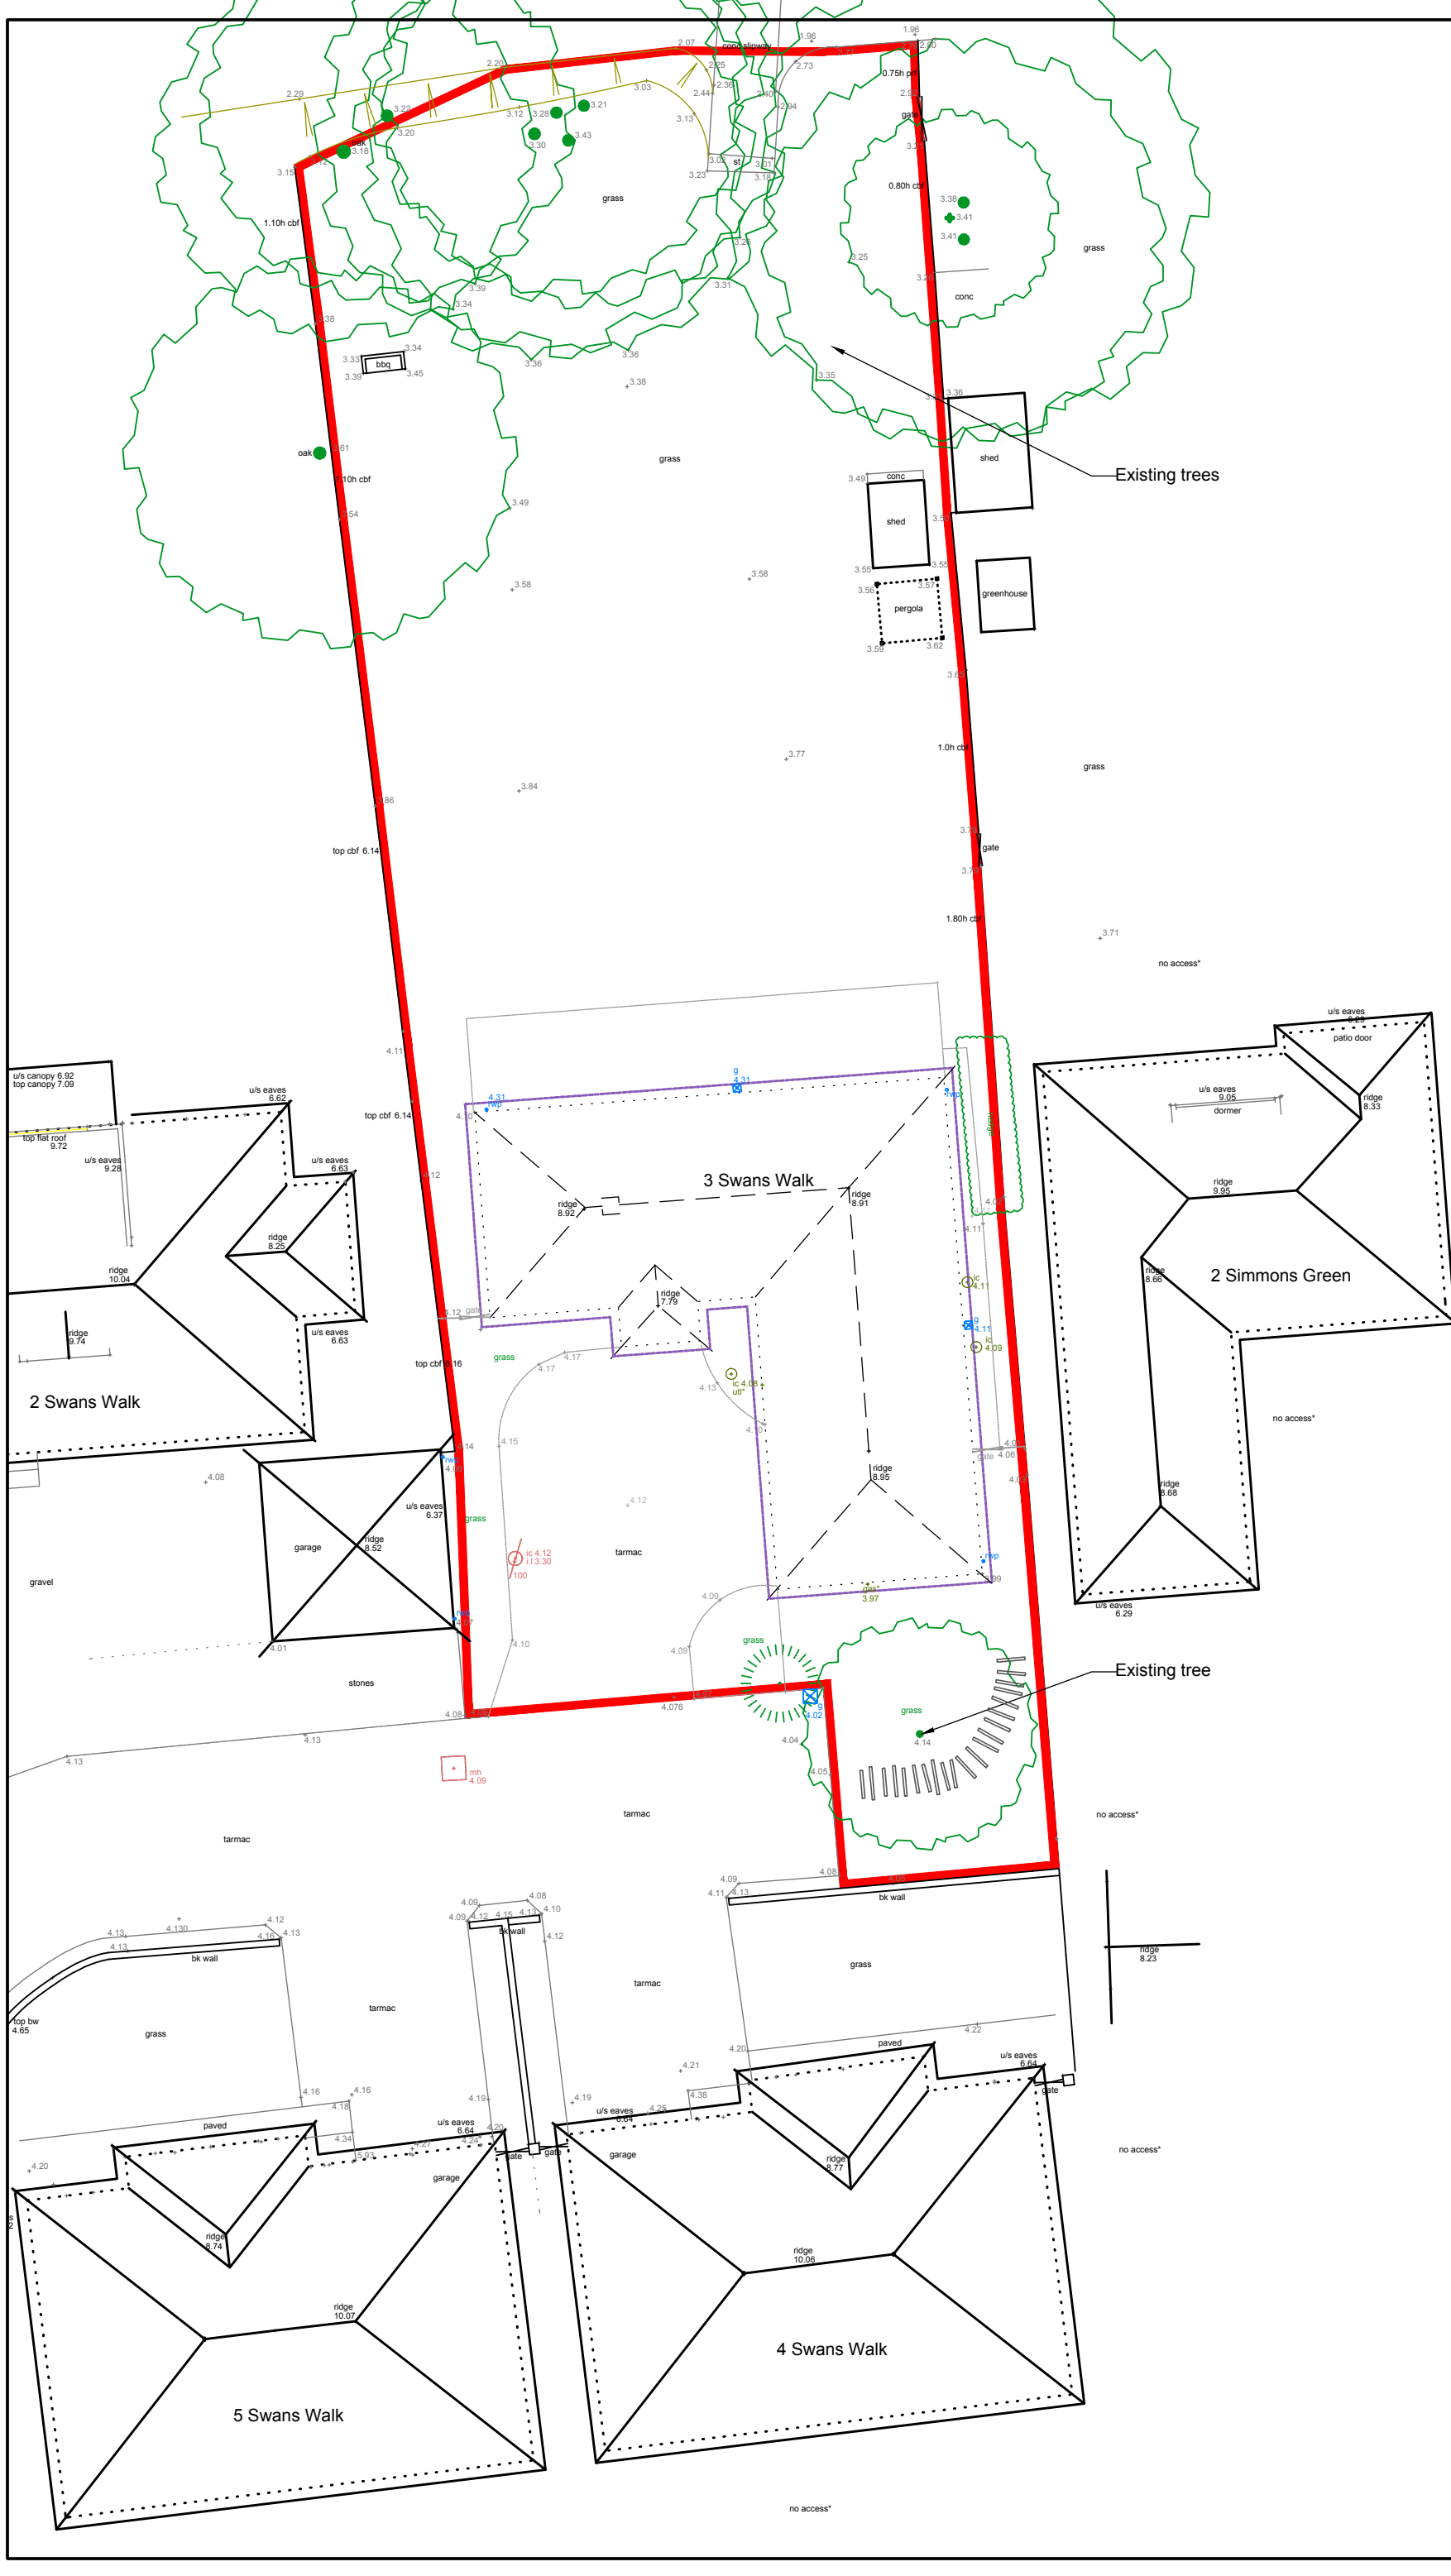

Copyright
These drawings and all drawings prepared by Design & Materials Ltd are the property of Design & Materials Ltd and are protected under copyright. They must not be used, or reproduced in any form, without the written consent of Design & Materials Ltd. The plans and information contained therein are supplied for the sole purpose of the construction of the building, or buildings in conjunction with an all-in package of architectural and materials supply service purchased from Design & Materials Ltd.

Revisions:

THIS DRAWING IS FOR PLANNING PURPOSES ONLY. DO NOT USE FOR BUILDING.

Client:
Mr & Mrs T Stallard
Project:
Replacement Dwelling @
3 Swans Walk
Hayling Island
PO11 9TX

Date: Aug 2016
Scale: 1:200
Paper Size: A2

Revision:

Drawing No. **T355/10**
Site Plan

Design & Materials Limited
enquiries@designandmaterials.uk.com
www.designandmaterials.uk.com
Consultants throughout the UK

Head Office
8 The Point
Coach Road
Shireoaks
Nottinghamshire
S81 8BW
T: 01909 531454
F: 01909 484179

Design & Materials