




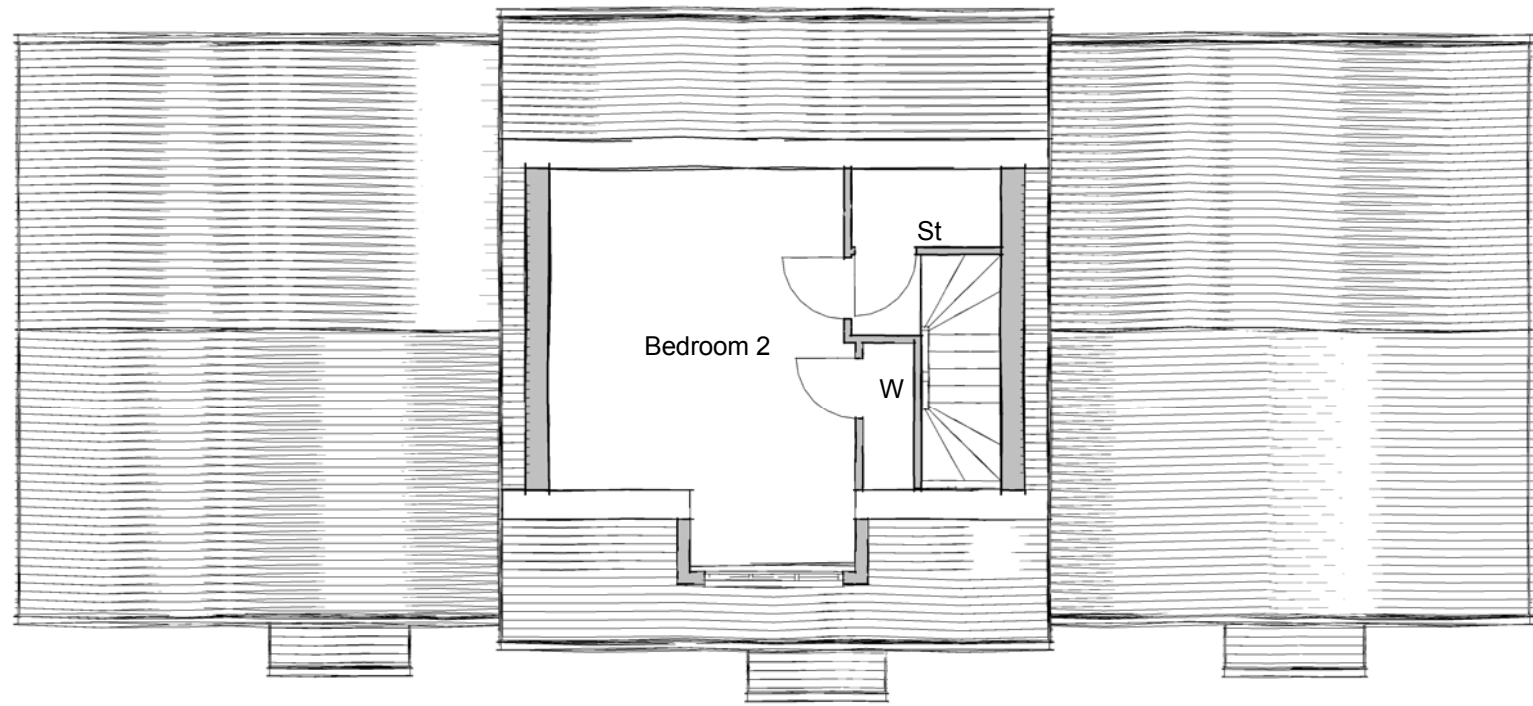

Level 02 - Second Floor
1 : 100

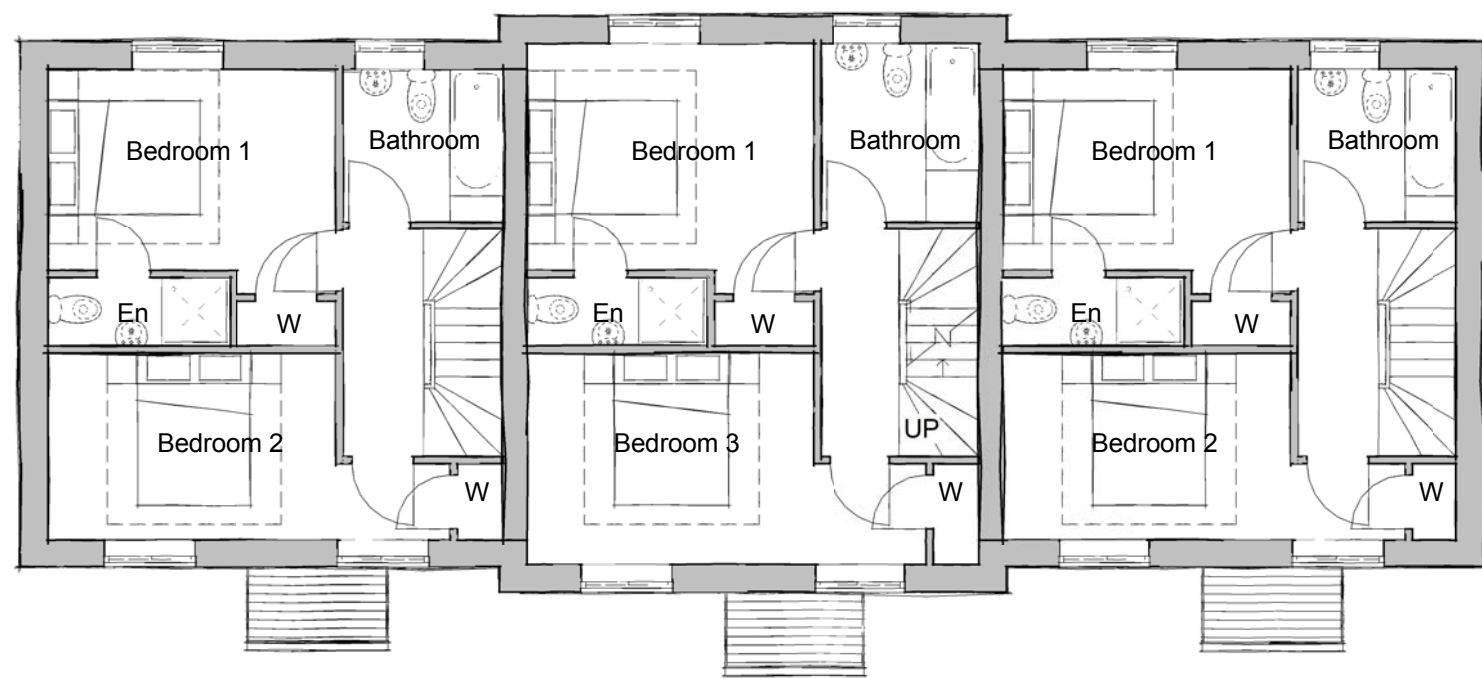


Level 01-First Floor
1 : 100

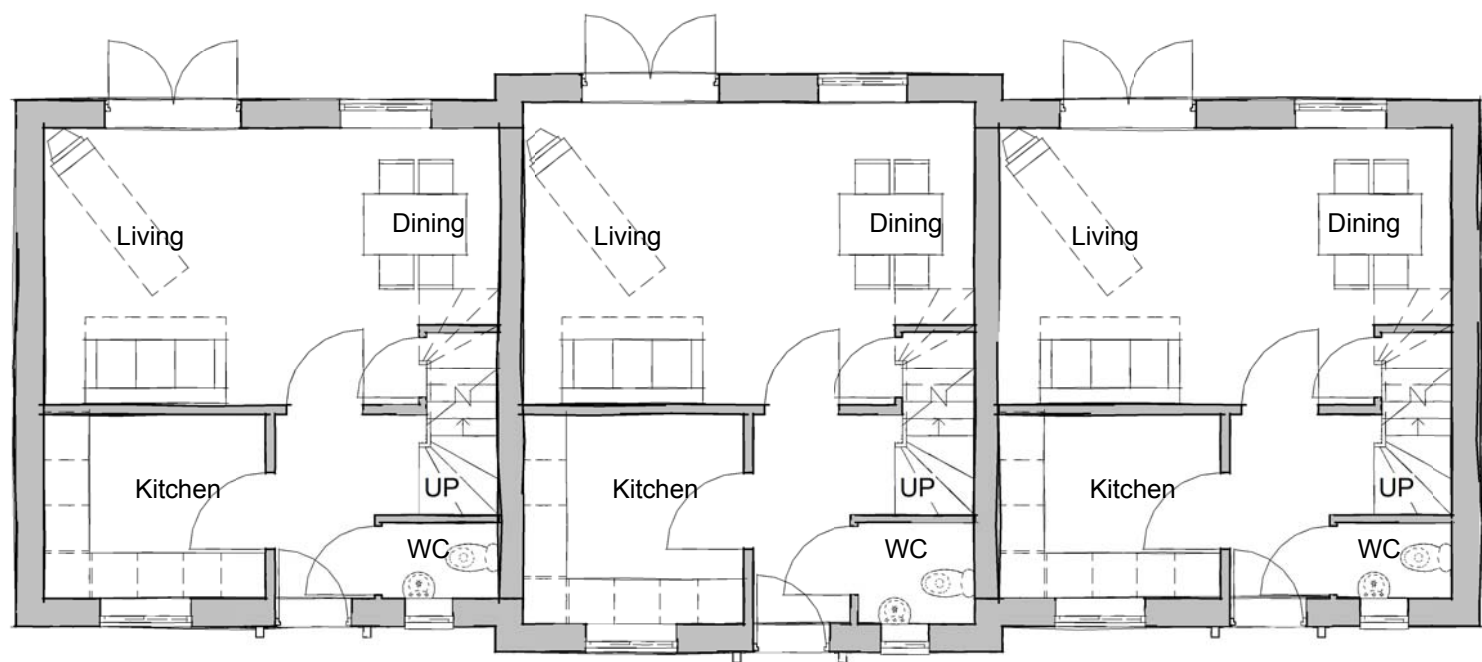


Level 00-Ground Floor
1 : 100



Front Elevation
1 : 100

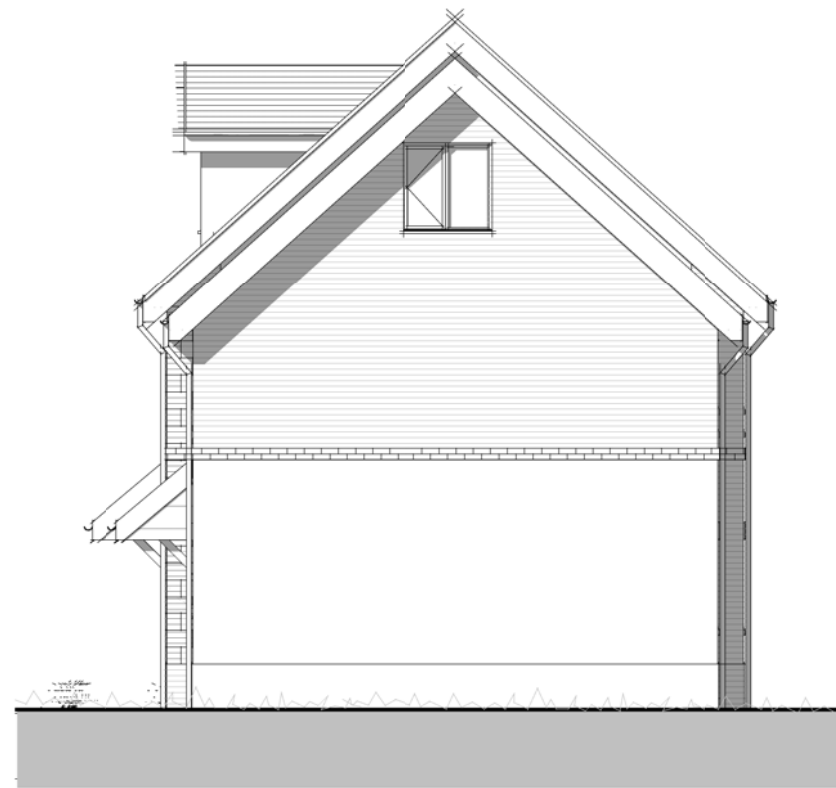

Side Elevation A
1 : 100

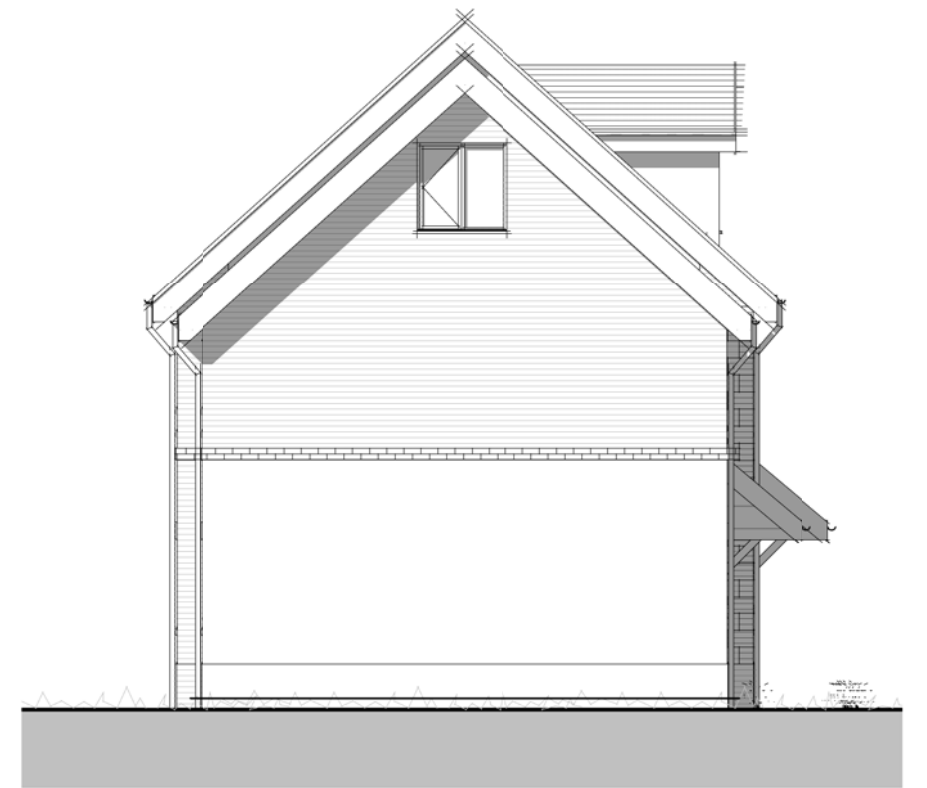


Side Elevation B
1 : 100



Rear Elevation
1 : 100

Rev	Date	Description	Drawn	PM
A		Minor amendments		
REVISIONS				

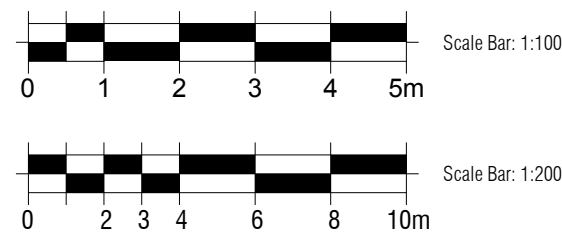

PLANNING



HGP Architects © Copyright Reserved 2013.
Do not scale - check dim on site.

CLIENT



Foreman
Homes

TITLE

Site A - Ranelagh Road, Havant

Plots 10-12 Floor Plans,
Elevations

Drawing No.:

14.074A. 04

Scale:

1 : 100

@A2

Drawn by:

LB

Date:

© May'14

Checked by:

HJE

HGP
ARCHITECTS

FURZEHALL FARM, WICKHAM ROAD
FAREHAM, HAMPSHIRE, PO16 7JH

T: 01329 283 225
F: 01329 237 004
E: EMAIL@HGP-ARCHITECTS.CO.UK
W: WWW.HGP-ARCHITECTS.CO.UK

A	B	C	D	E	F	G	H
J	K	L	M	N	P	Q	R
S	T	U	V	W	X	Y	Z